


© copyright
All dimensions must be checked on site and not
scaled from this drawing

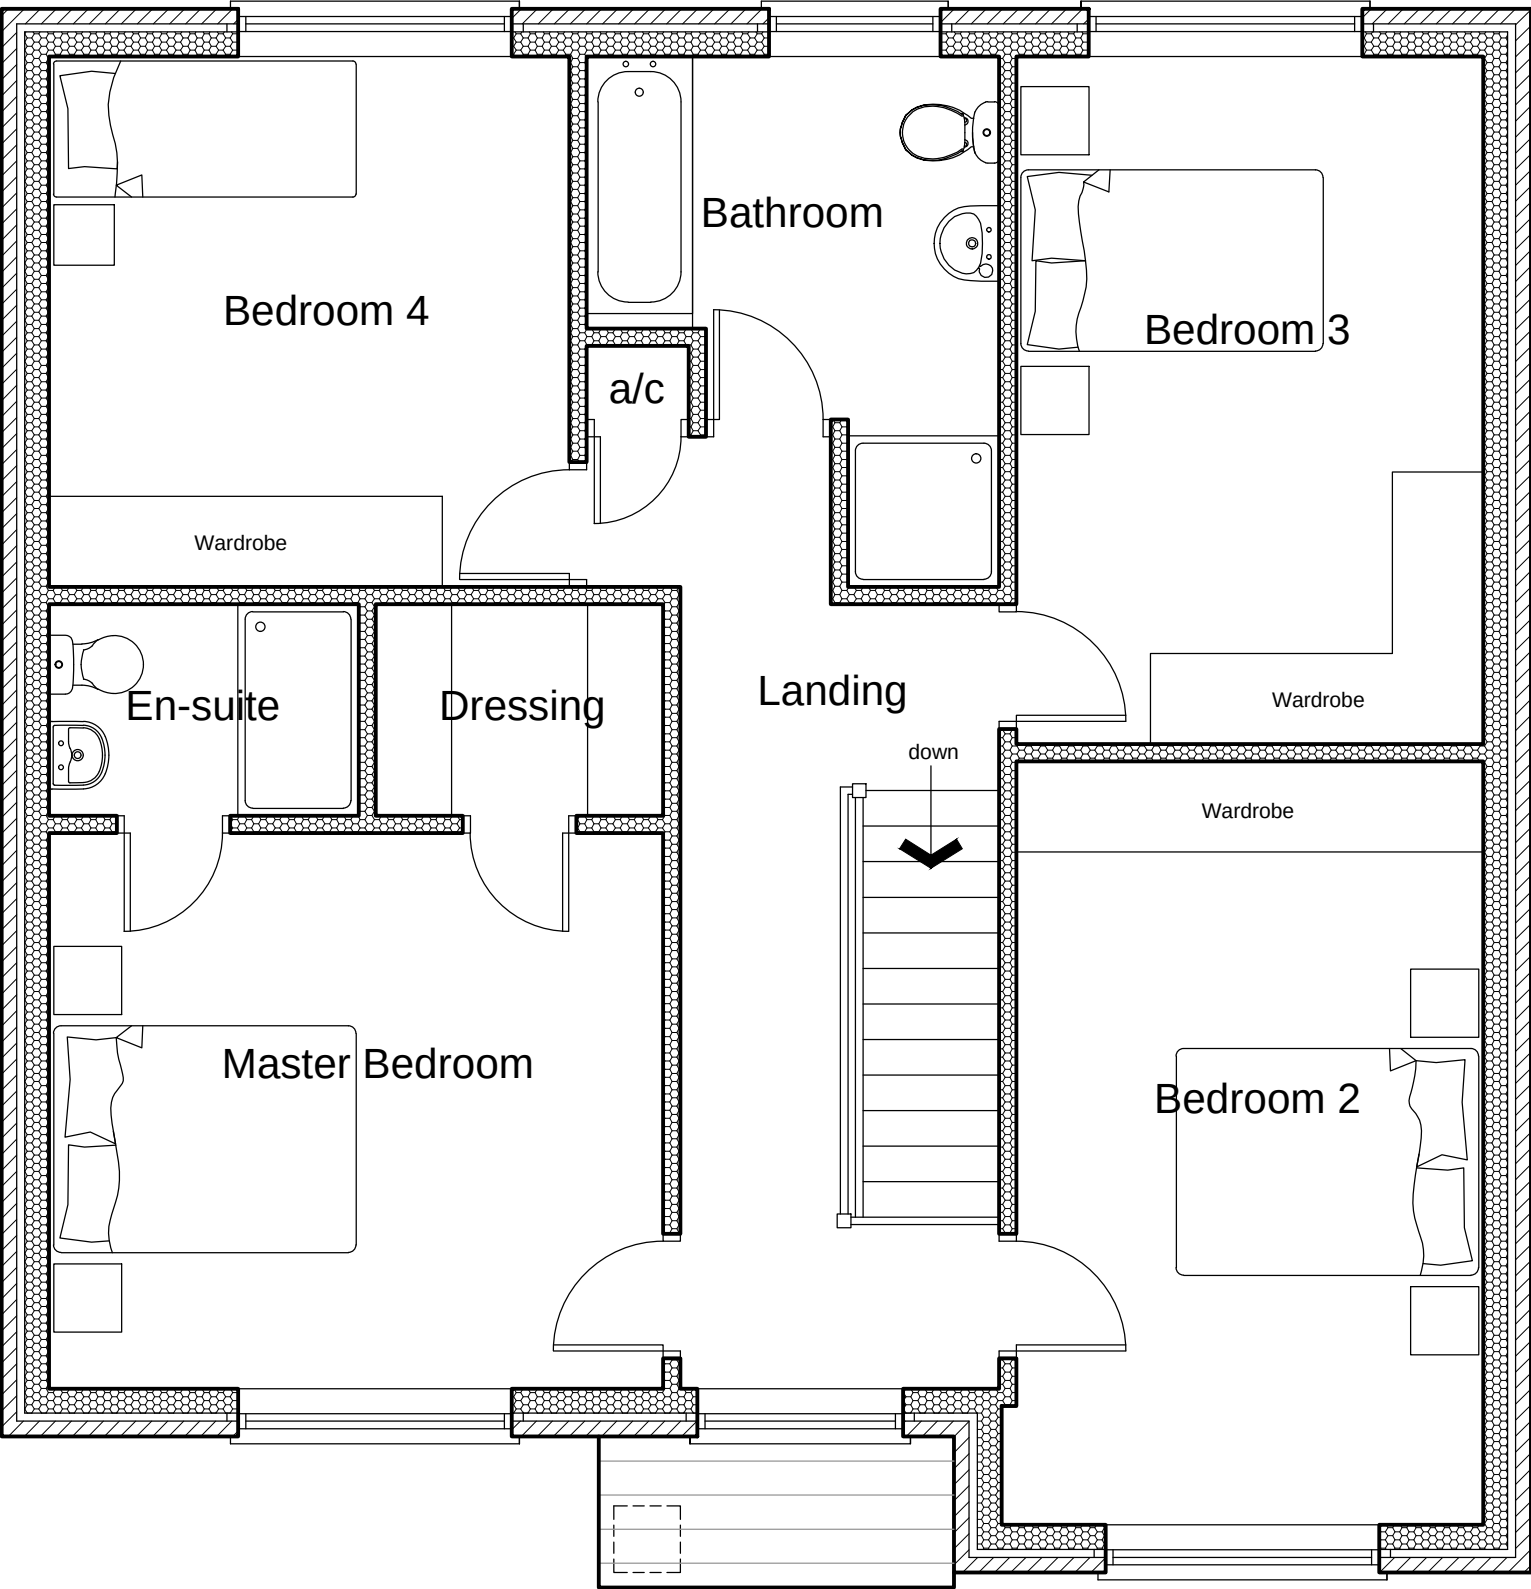

A3

First Floor Plan

Planning issue

CHRIS DIAMOND BSc MRICS CHARTERED BUILDING SURVEYOR 3 Brynmill Terrace, Brynmill Lane, Swansea Tel. No: 07713 094505 Email: chris@cdcconsulting.co.uk 	Client		Drawing Title	Scale		Rev:
	Pass Property & Development Ltd.			1:50		
	Job Title			Date		
	Proposed new Dwellings at March Hywell, Cilfrew, Neath			Oct 2021		
				Drg. No. CD / 1085 / 21		B: Oct 2021: Planning issue