



Dimensions: Note that all dimensions shown on the drawings are indicative and should be checked prior to start of the works on site. Do not scale from Drawings. Any discrepancy between this drawing and other information to be reported to RSC Architect.
This drawing shows Design Intent Only.



1 West Elevation_Proposed
1 : 100

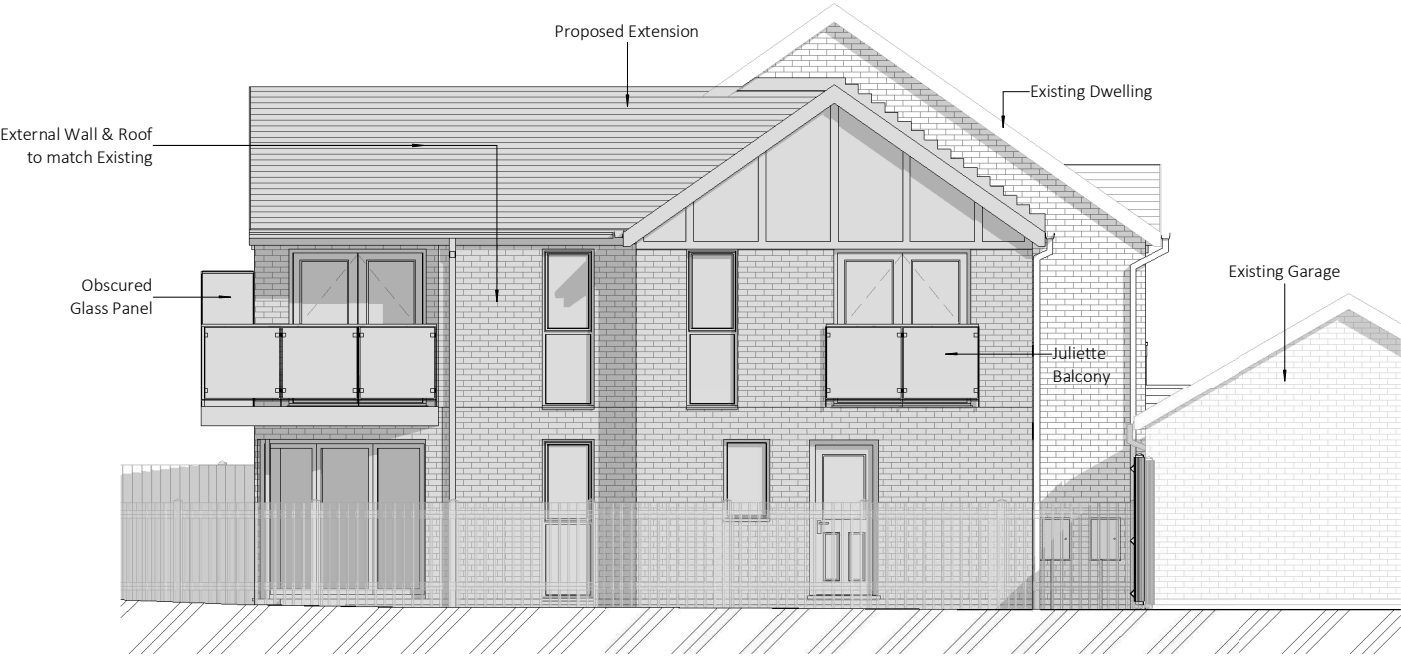

3 Front Elevation_Proposed
1 : 100

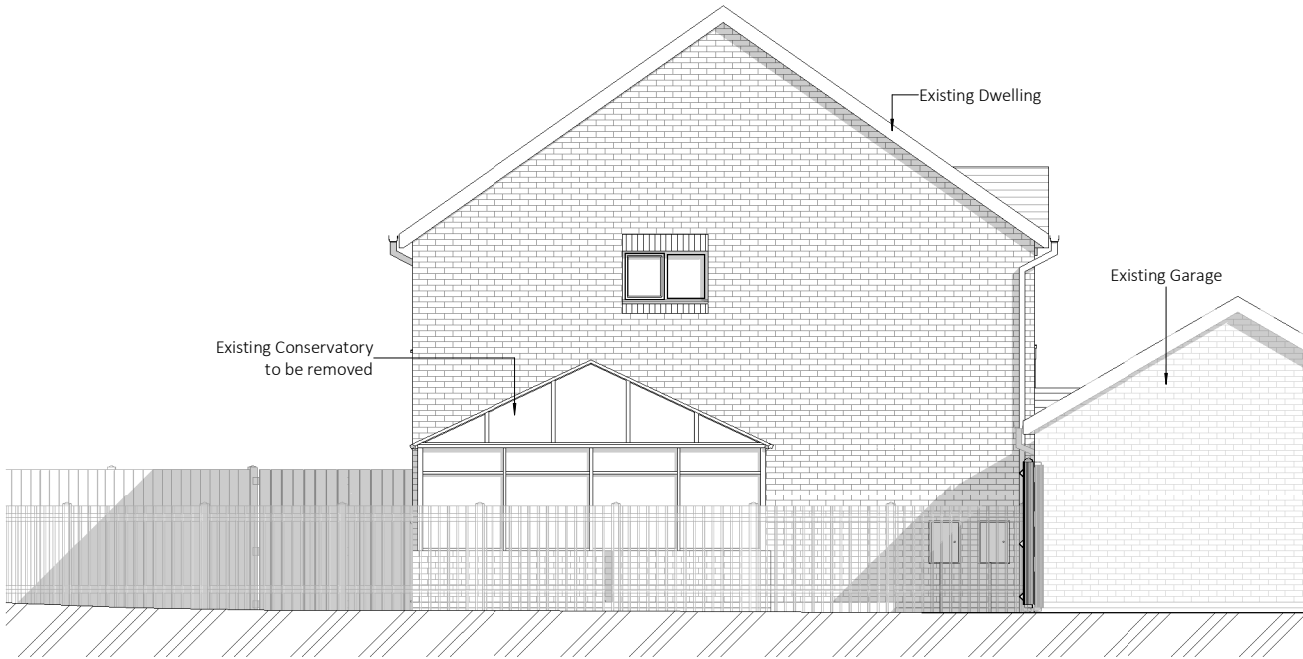

2 West Elevation_Existing
1 : 100



4 Front Elevation_Existing
1 : 100



P2	01/11/21	General Revision	SC
P1	04/10/21	Planning Issue	SC
Rev	Date	Description	By

This drawing is copyright. All rights described in Chapter IV of the Copyright, Designs and Patents Act 1988 have generally been asserted. All dimensions to be checked on site. Do not scale. Any discrepancy between this drawing and other information to be reported to RSC.
This drawing shows Design Intent Only.

RSC
Architect

40 Maes Y Cadno, Coity, Bridgend, CF35 6DF
T: 07890 595066 / 01656 657995
W: www.rscarchitect.co.uk
E: spencer@rscarchitect.co.uk

Client:
Mr Ian Hatch

Project:
Double Storey Side & Rear Extension
No.20 Cwrt-Y-Eos, Margam,
Port Talbot, SA13 2UQ


Date: 01/11/2021 Scale: 1 : 100 @A3

Drawing Ref: 1797/06 Rev: P2

Drawing Status:
FOR PLANNING

Drawing Title:
Elevations -1

Elevations -1

 

VISUAL SCALE 1:100 @ A3