




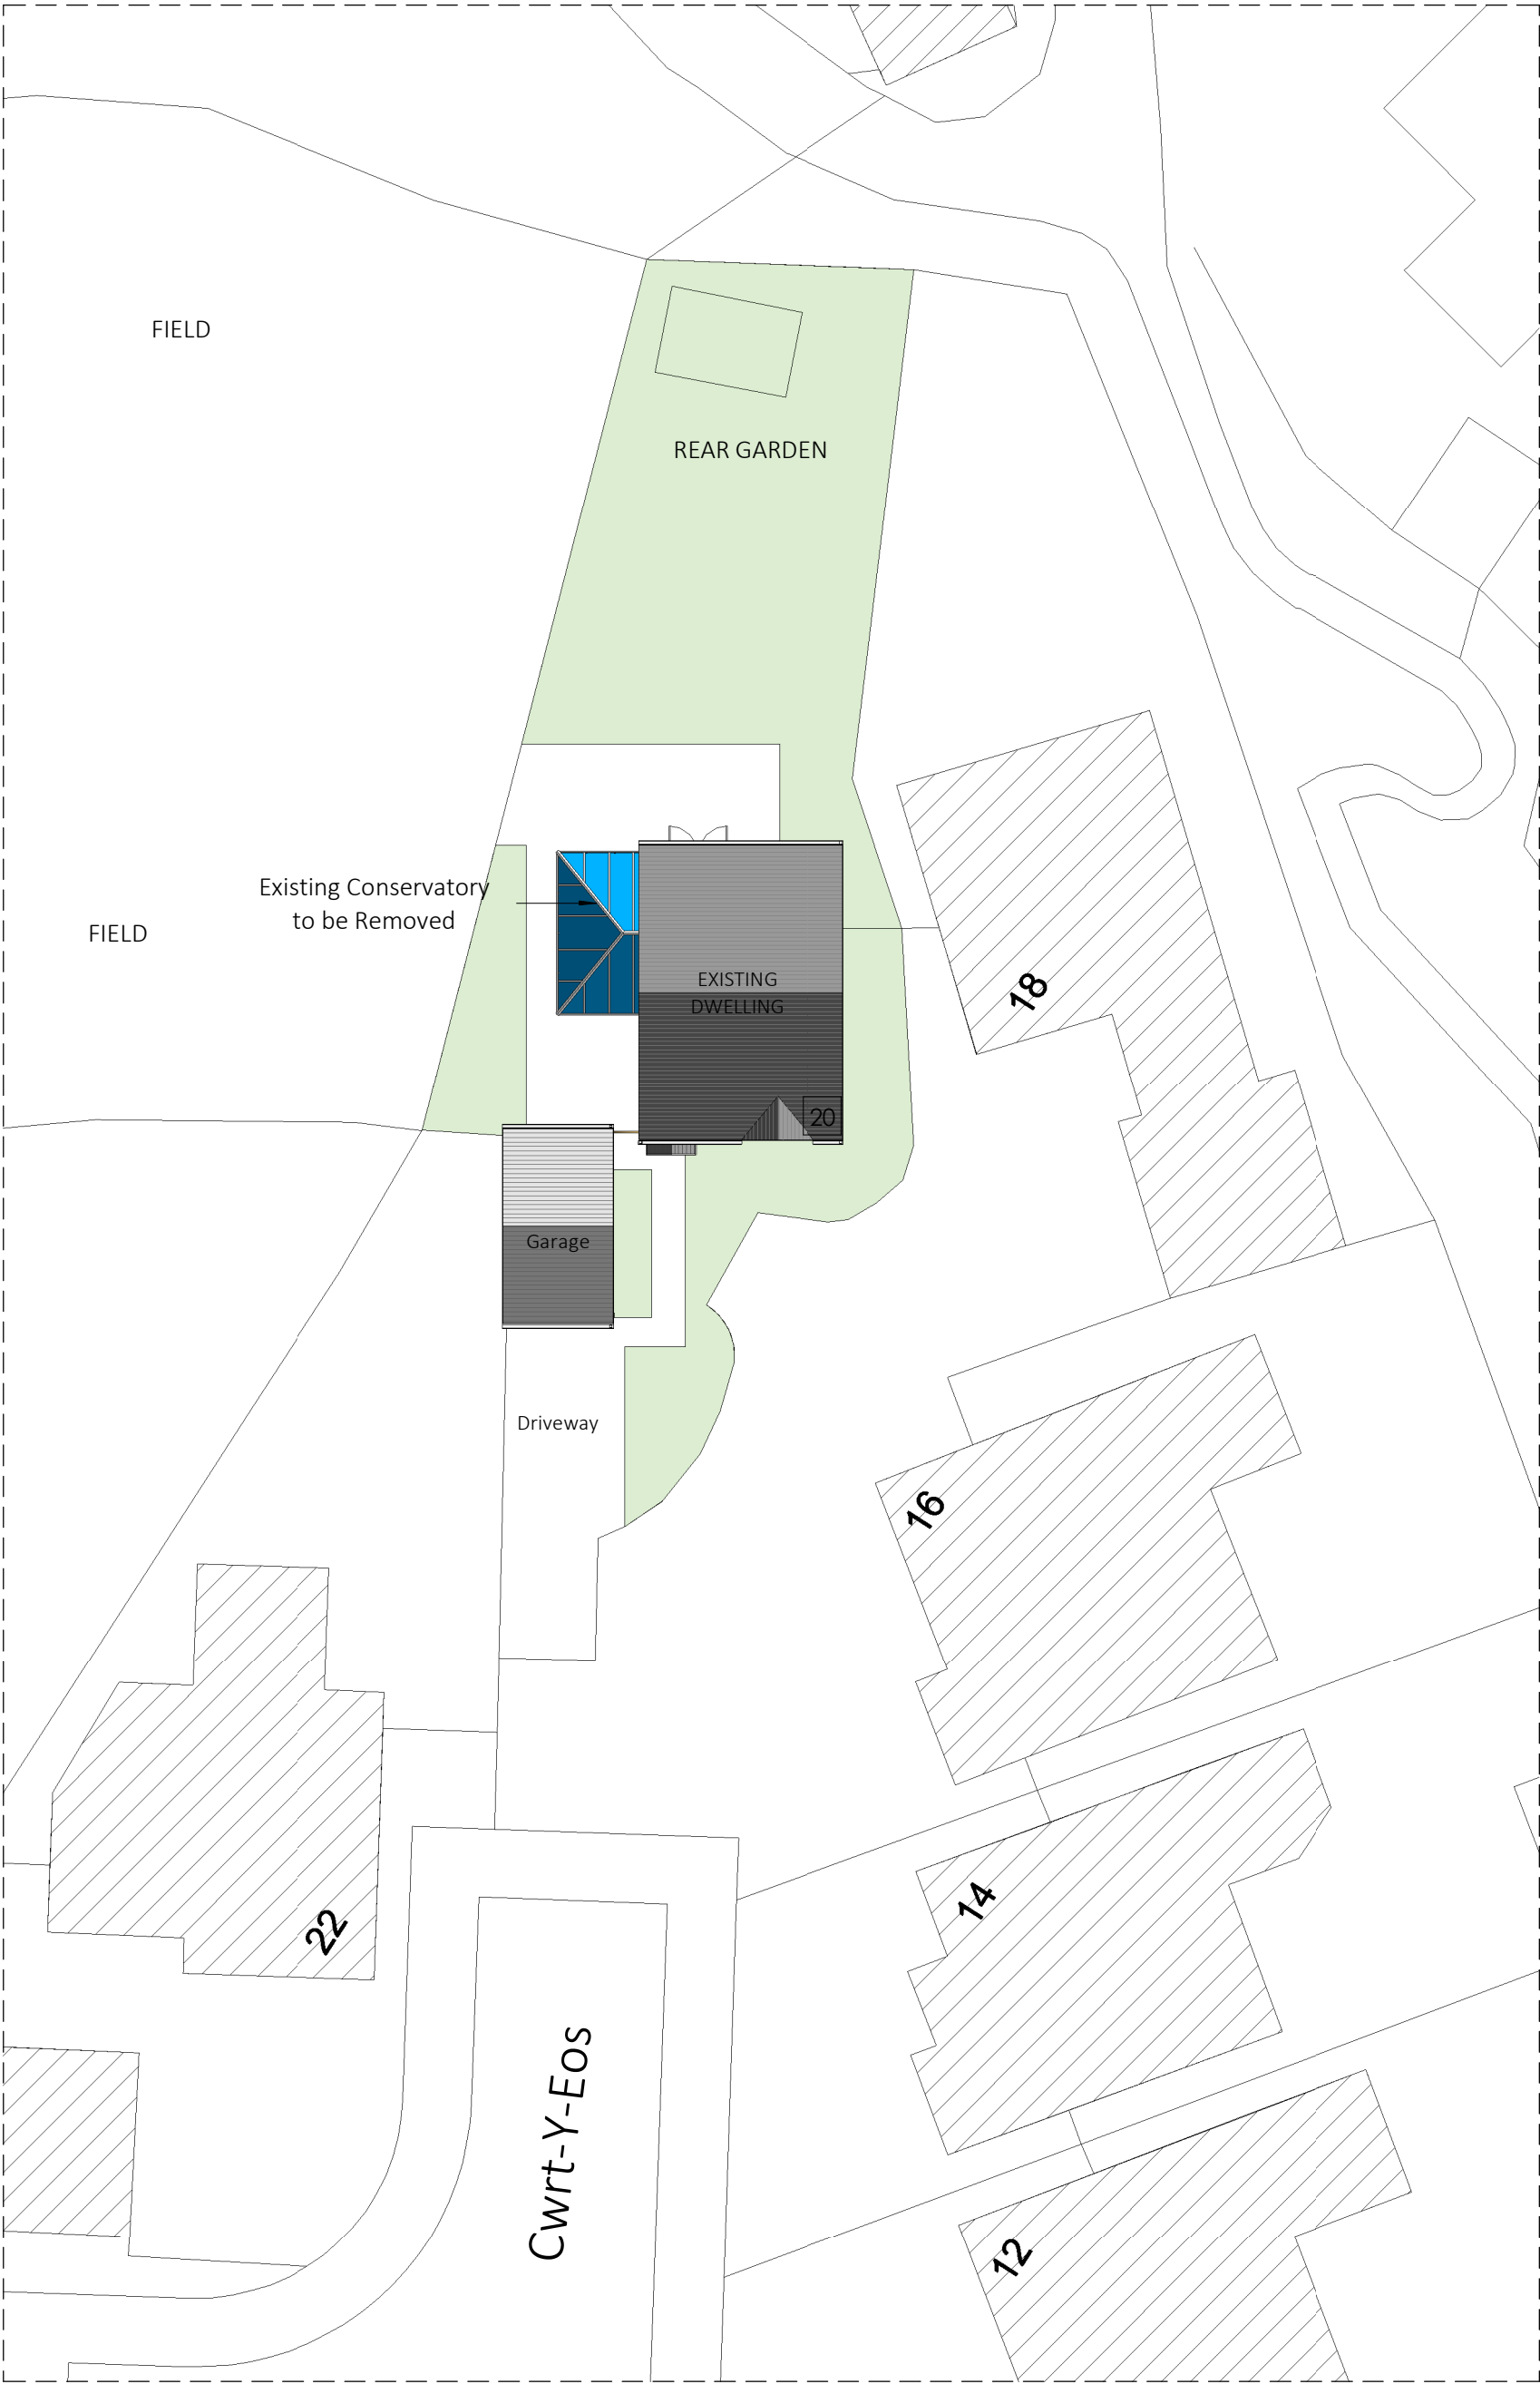


1 | Site Plan_Existing
1 : 200

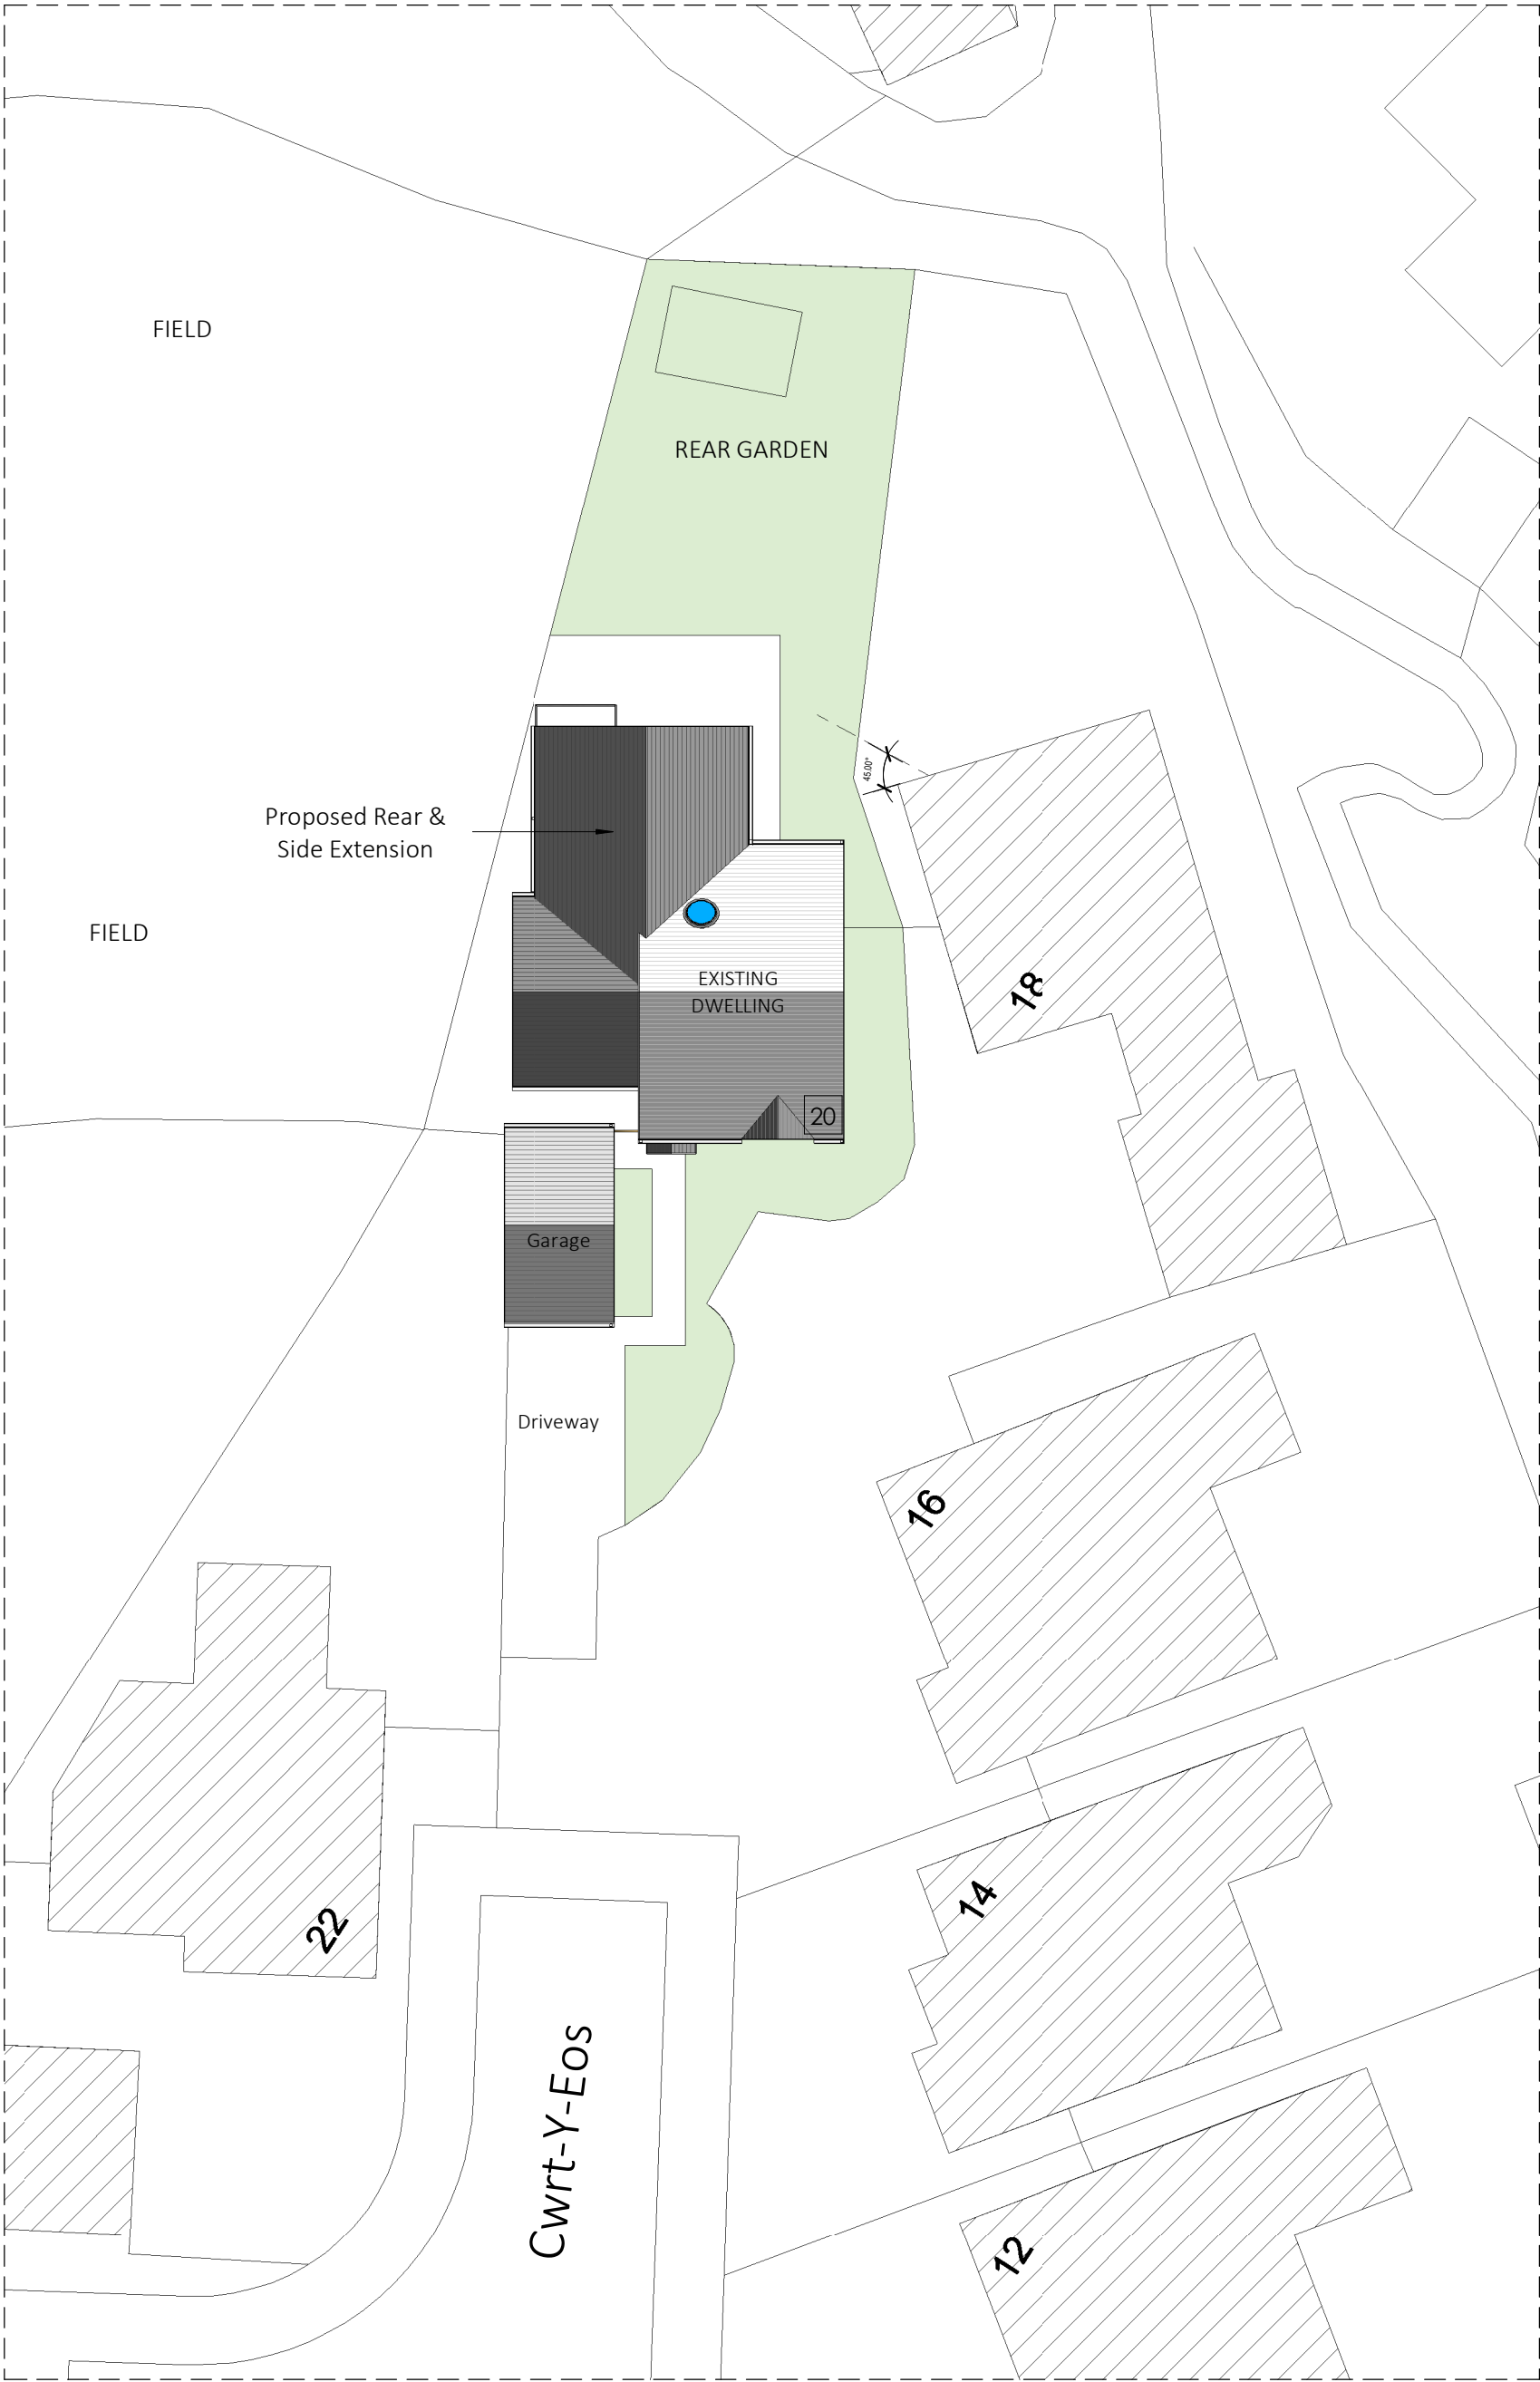

2 | Site Plan_Proposed
1 : 200

 

VISUAL SCALE 1:200 @ A2

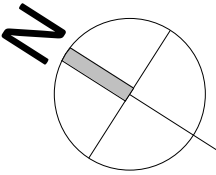

(c) (Copyright 2021)
Dimensions: Note that all dimensions shown on the drawings are indicative and should be checked prior to start of the works on site. Do not scale from Drawings. Any discrepancy between this drawing and other information to be reported to RSC Architect.
This drawing shows Design Intent Only.



P2	01/11/21	General Revision	SC
P1	04/10/21	Planning Issue	SC

Rev	Date	Description	By

RSC Architect
40 Maes Y Cadno, Colly, Bridgend, CF35 6DF
T: 07890 595066 / 01656 657995
W: www.rscarchitect.co.uk
E: info@rscarchitect.co.uk

Client:
Mr Ian Hatch

Project:
**Double Storey Side & Rear Extension
No.20 Cwrt-Y-Eos, Margam,
Port Talbot, SA13 2UQ**

Date:	01/11/2021	Scale:	1 : 200	Rev:	@ A2
-------	------------	--------	---------	------	------

Drawing Ref:	1797/02	Rev:	P 2
--------------	---------	------	-----

Drawing Status:
FOR PLANNING

Drawing Title:
Site Plan_Existing and Proposed