



ELEVATIONS OF 67 COMMERCIAL ROAD TAMBACH.
NB. NO ALTERATION TO FRONT & REAR ELEVATION.
FOR MR K. DAVIES


SCALE 1:100

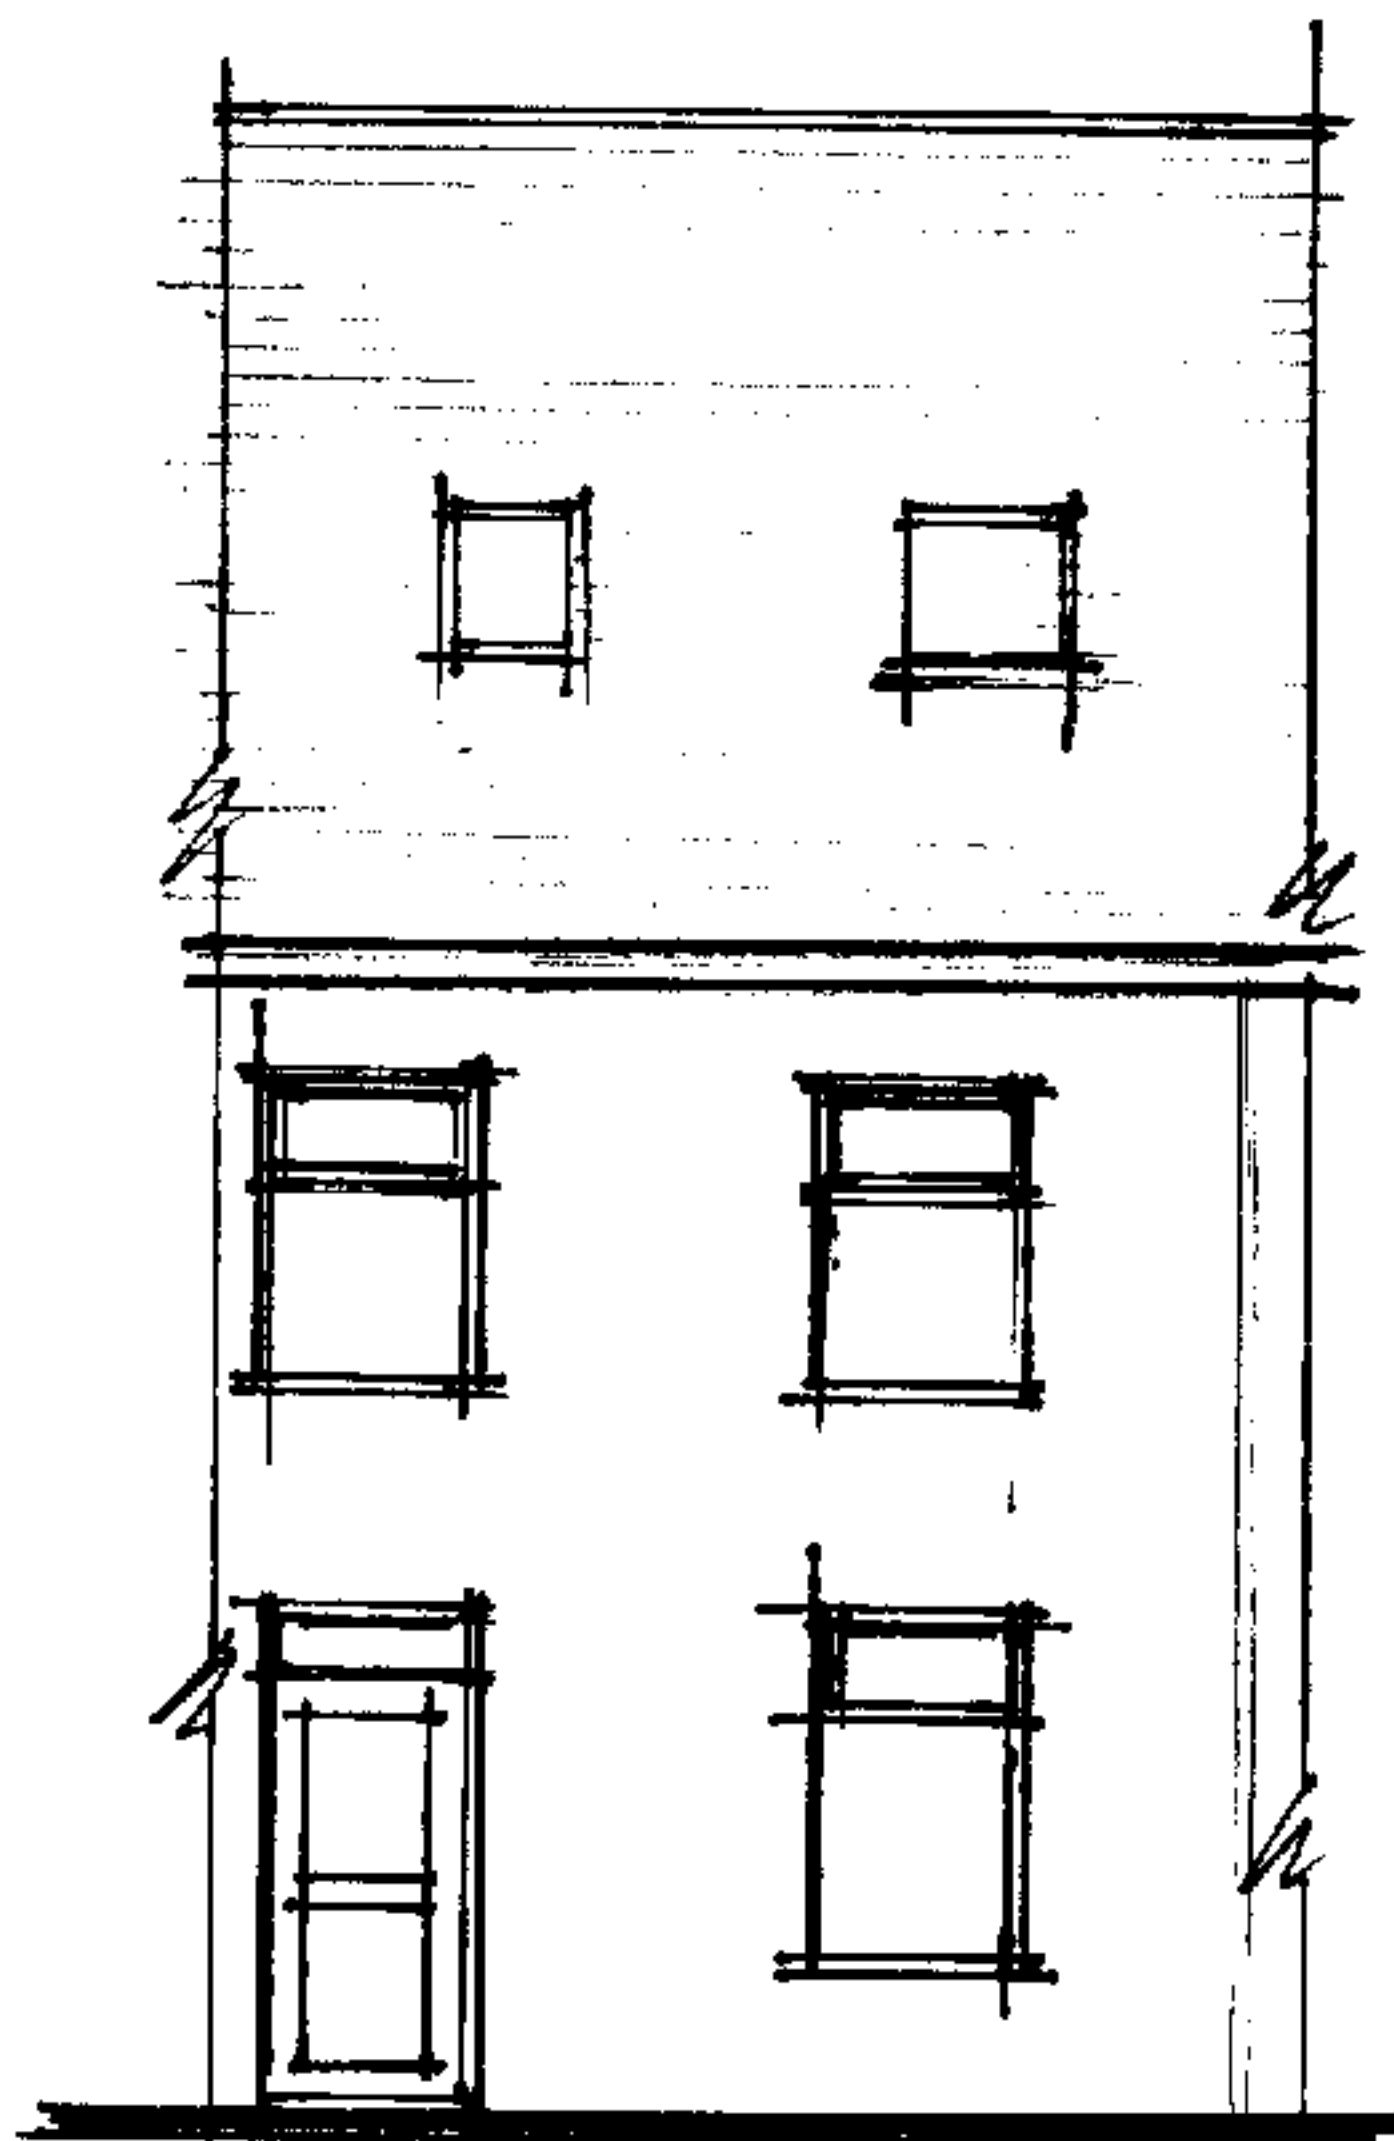


EXISTING. FRONT ELE

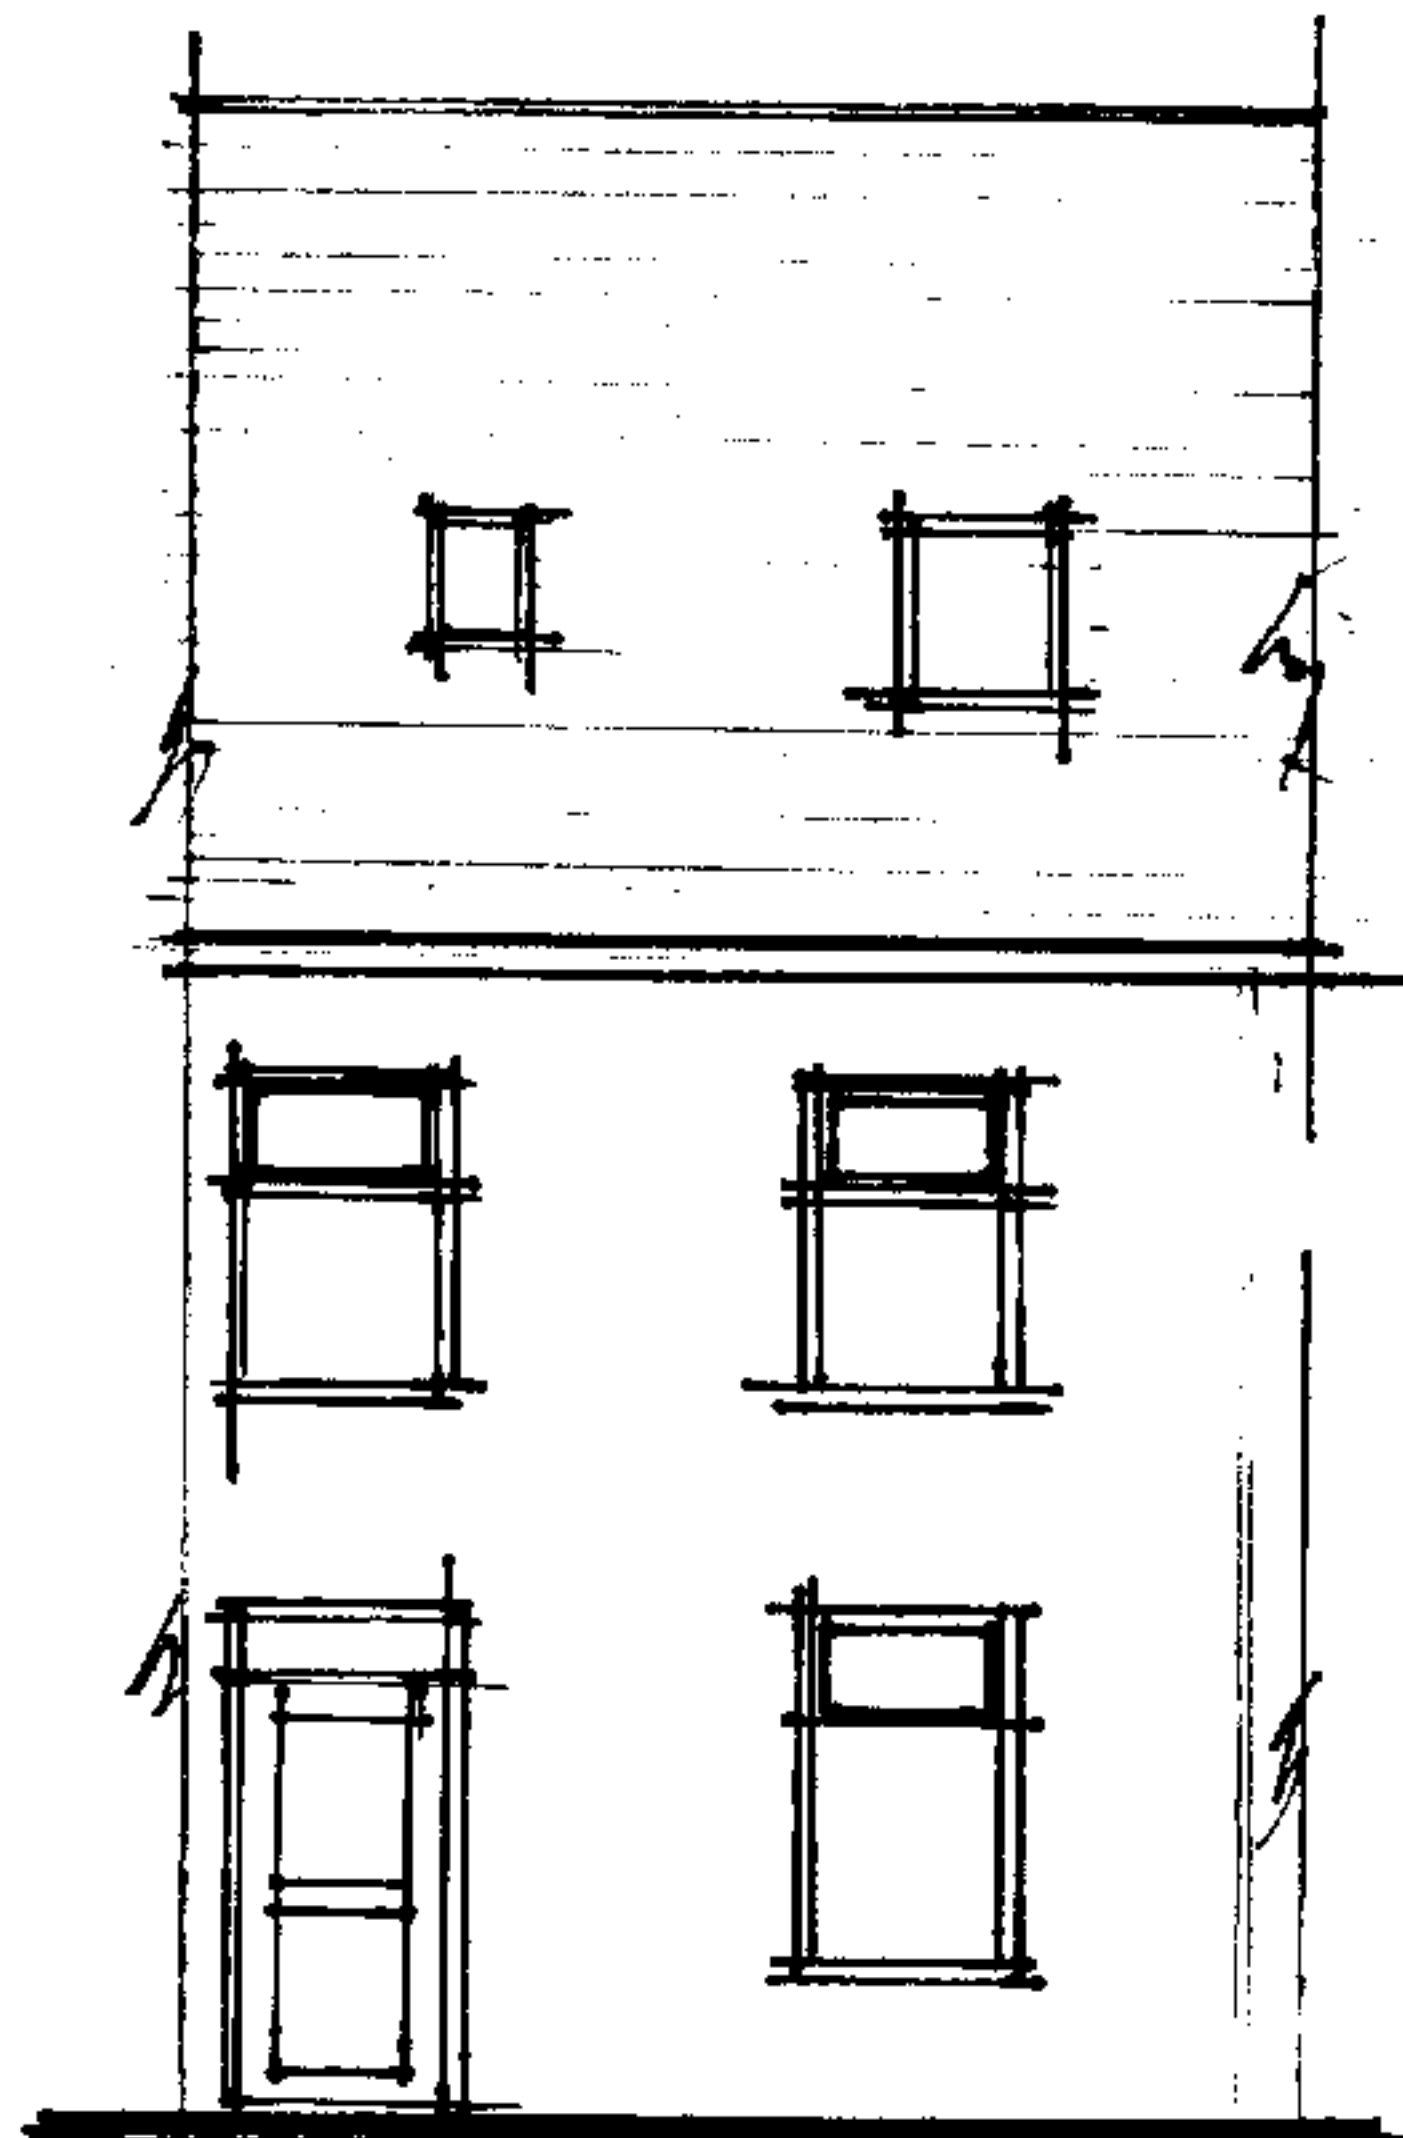

PROPOSED FRONT ELE

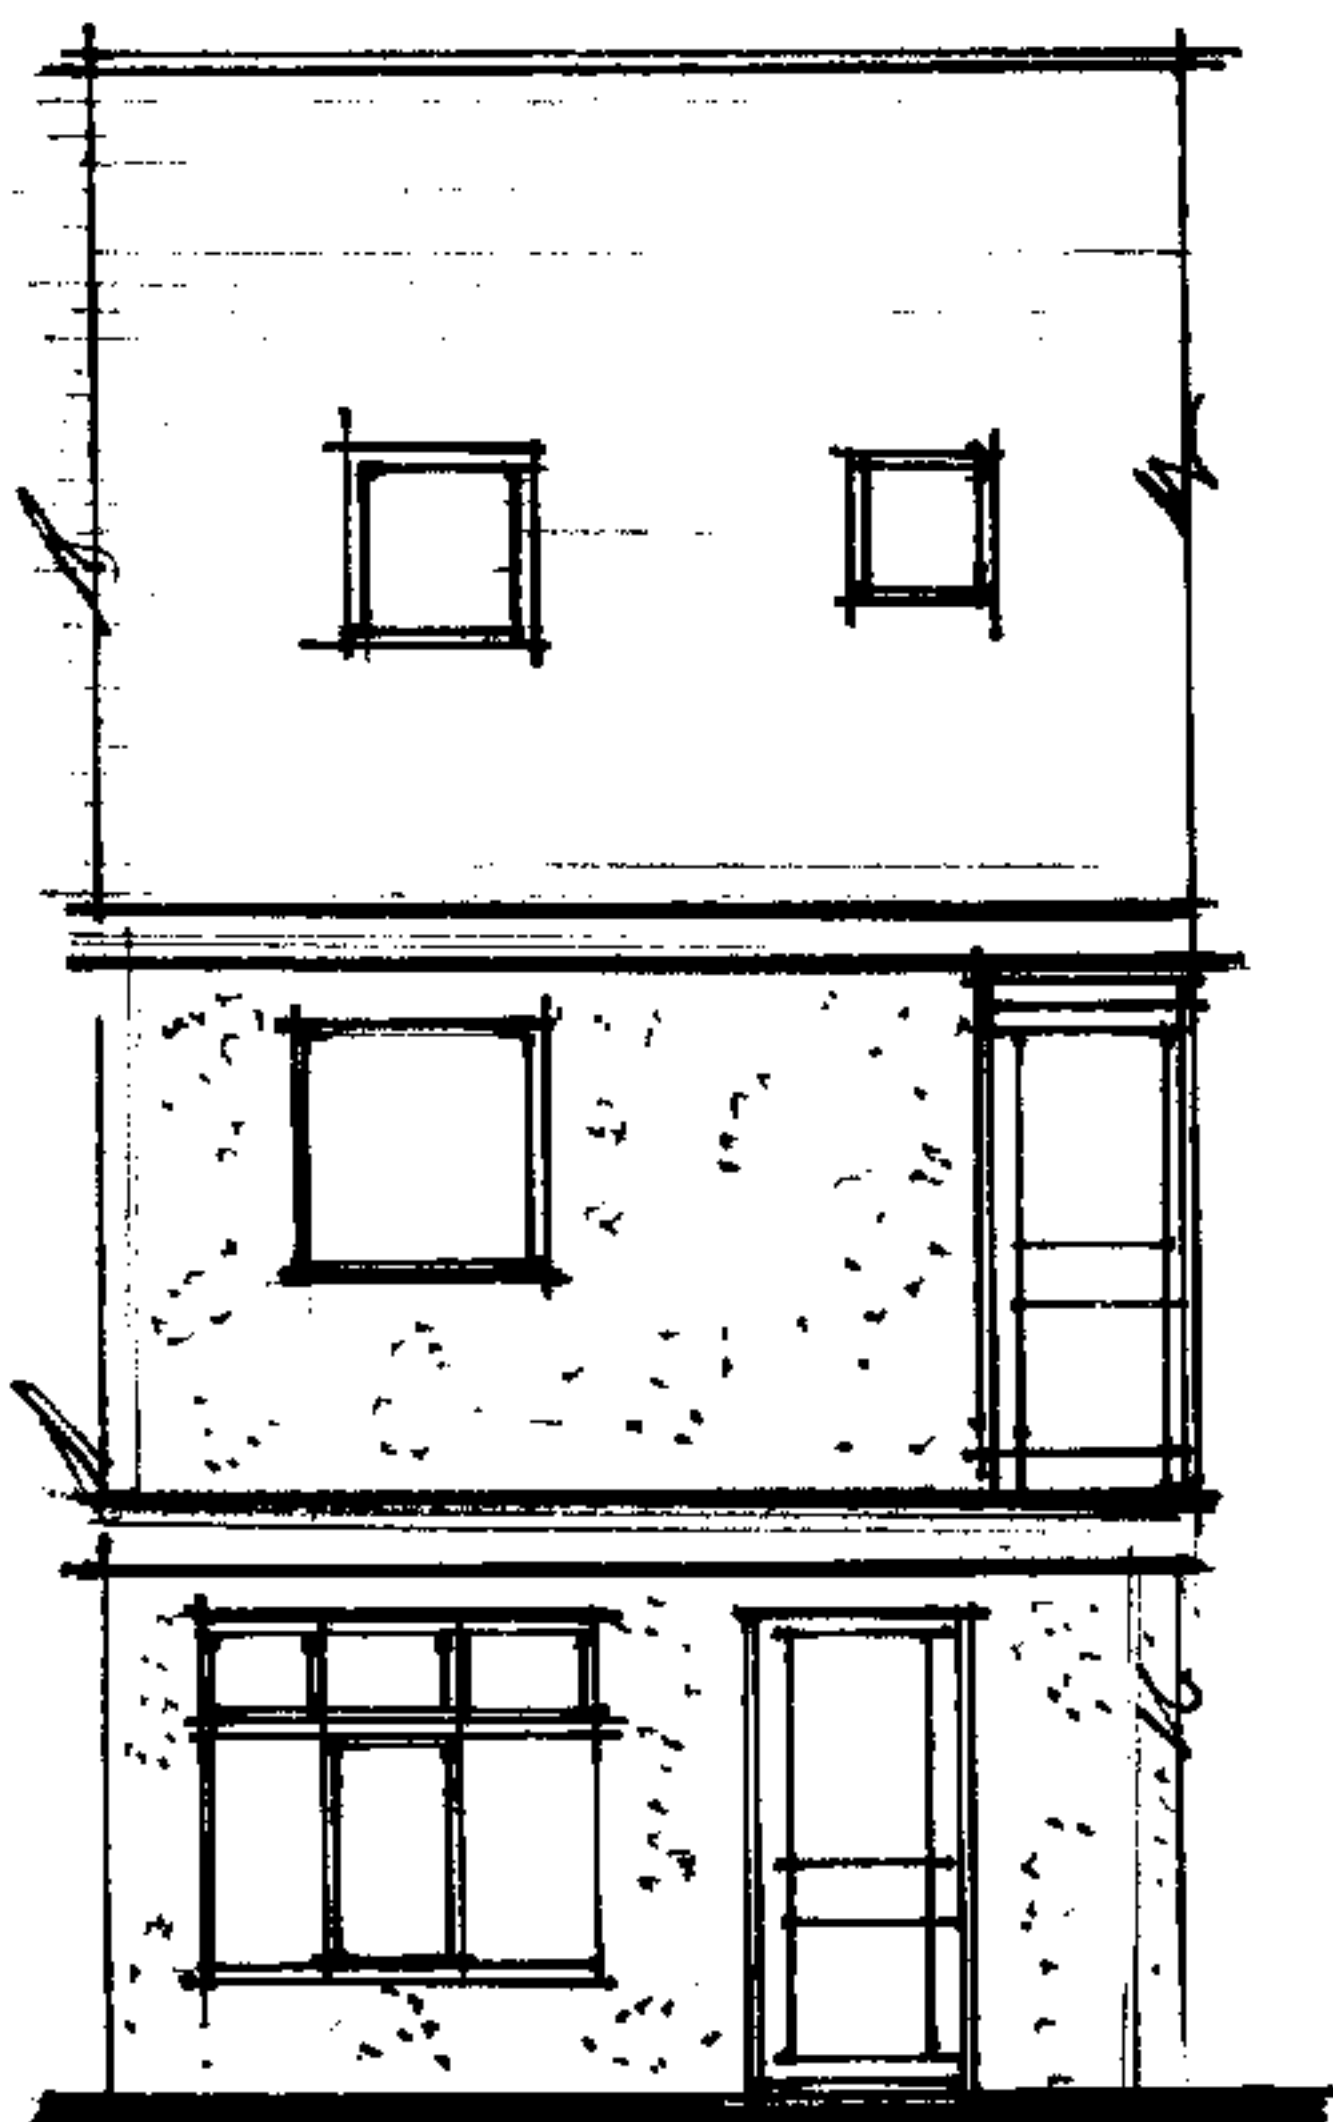

EXISTING. REAR ELE

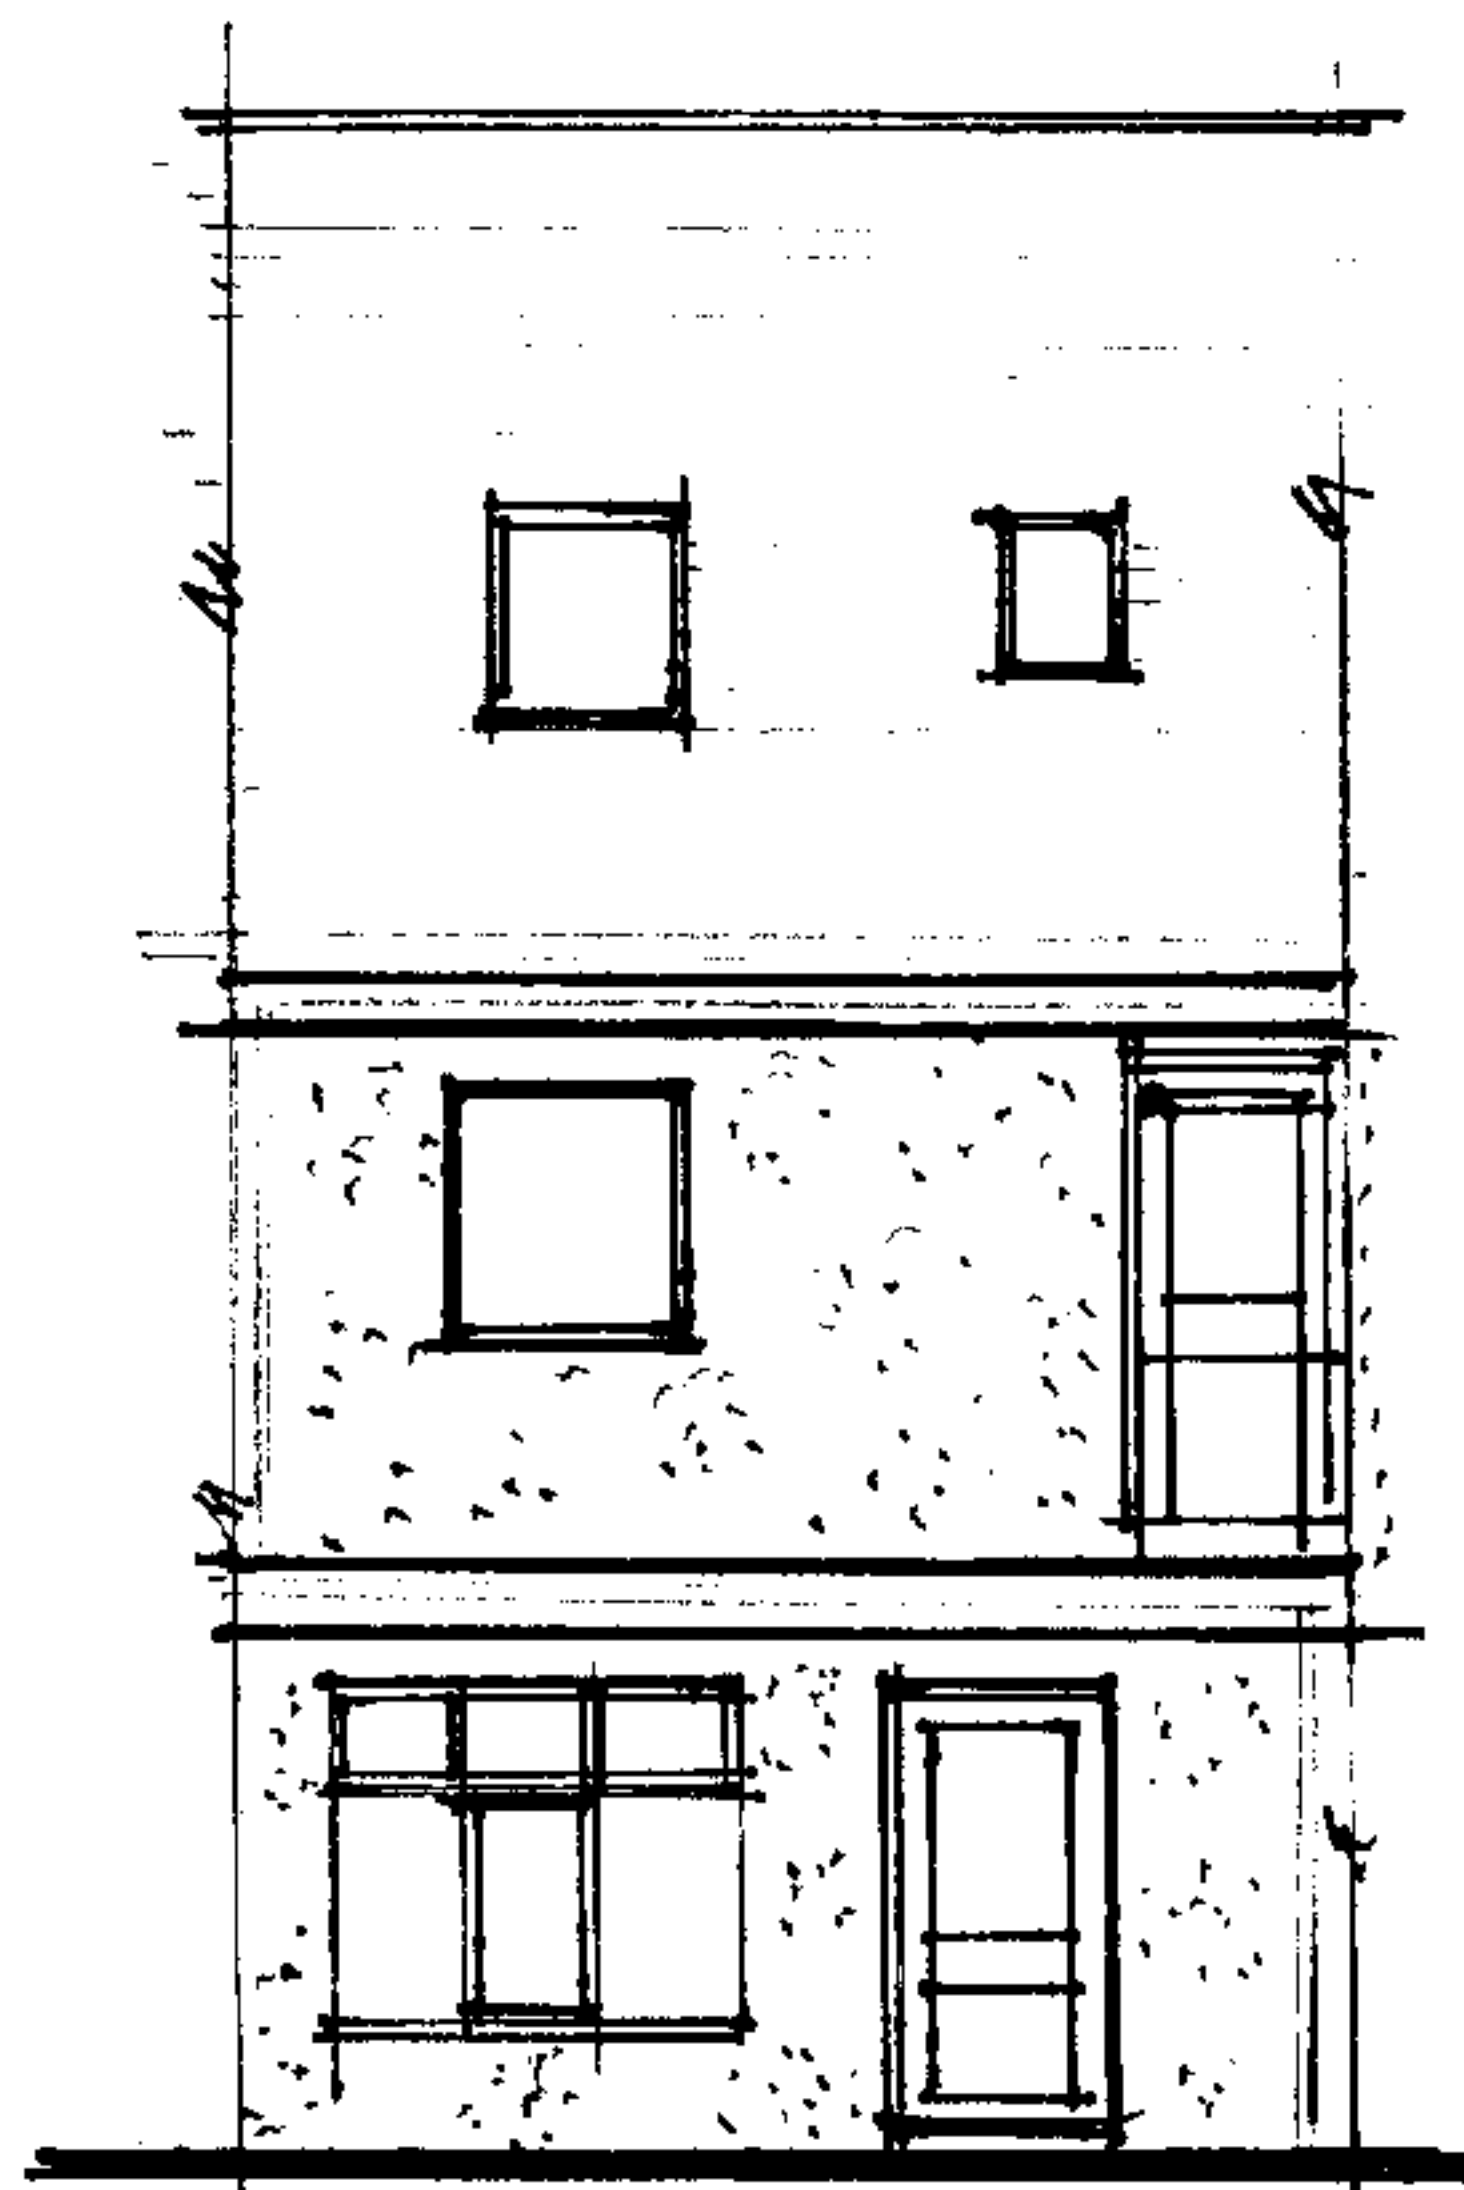

PROPOSED. REAR ELE.