


Rev. :


Drawing No. :

143 Crymlyn Park, Skewen, Neath. SA10 6EU


Block Plan Scale 1:200

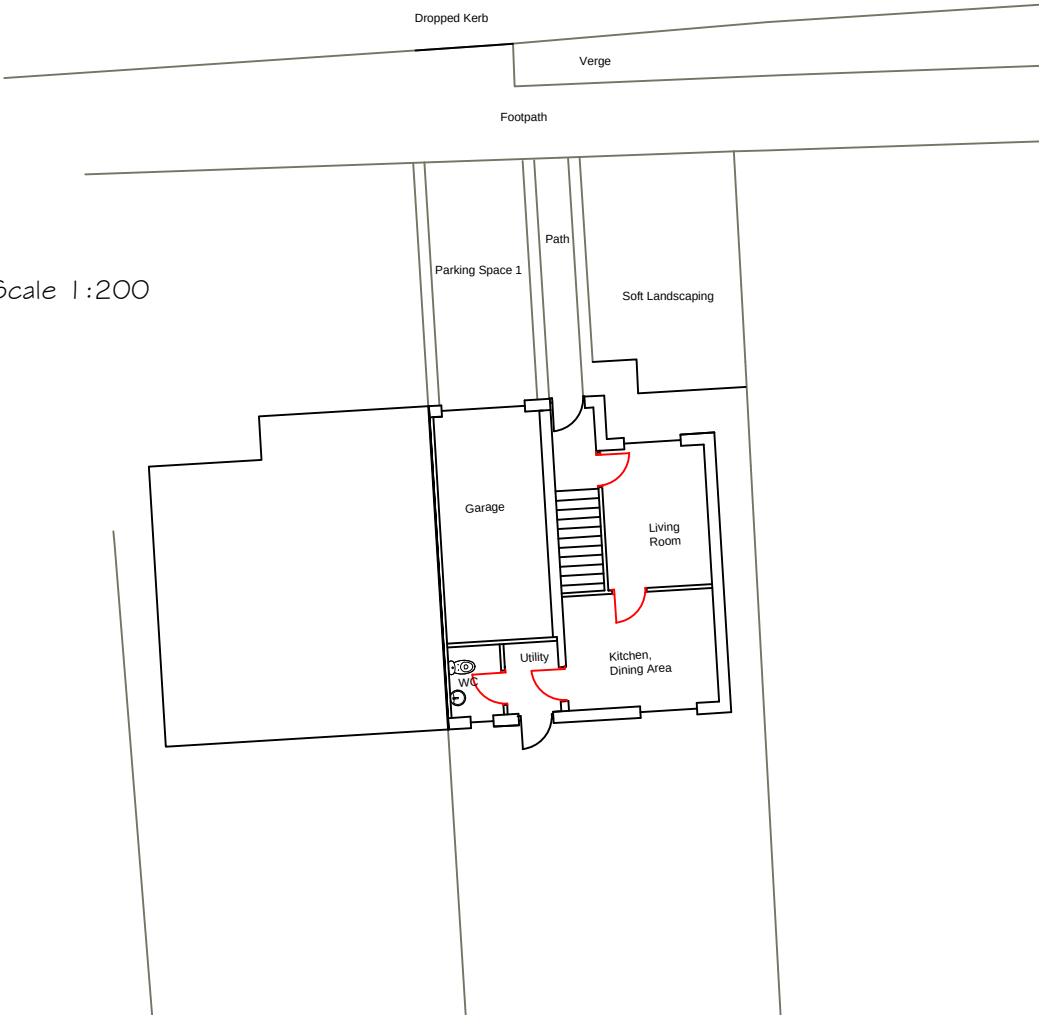


Front Elevation Scale 1:100

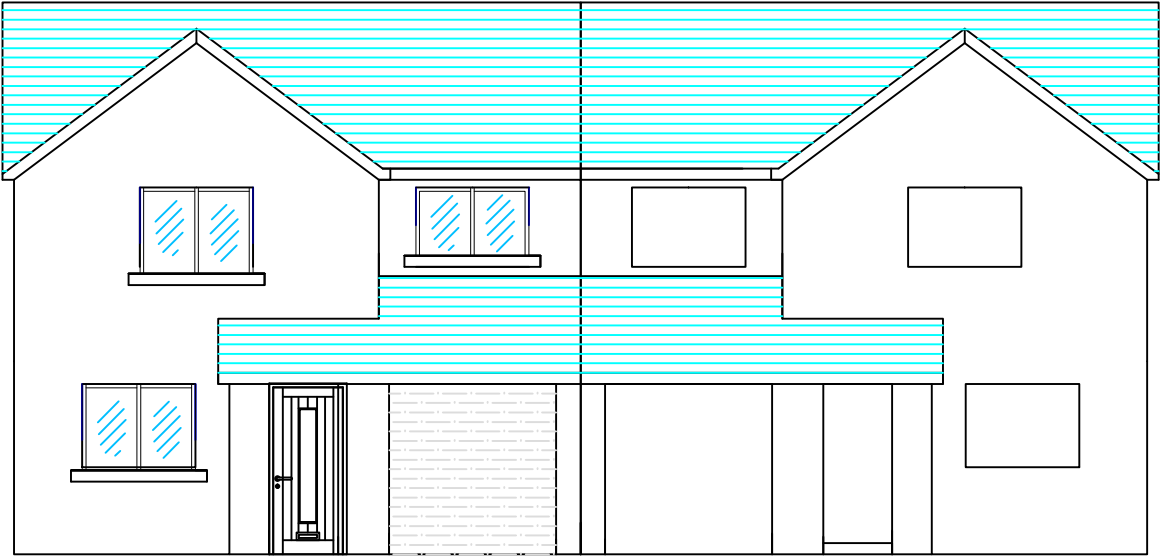

Ground Floor Plan Scale 1:100

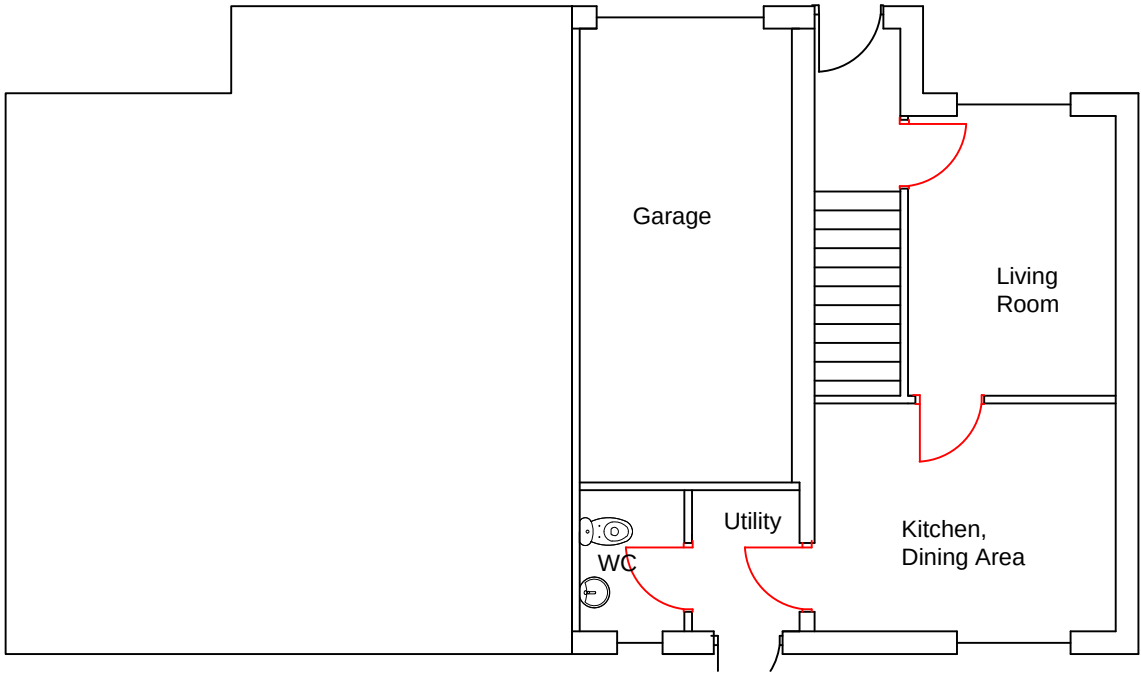

Side Elevations Scale 1:100

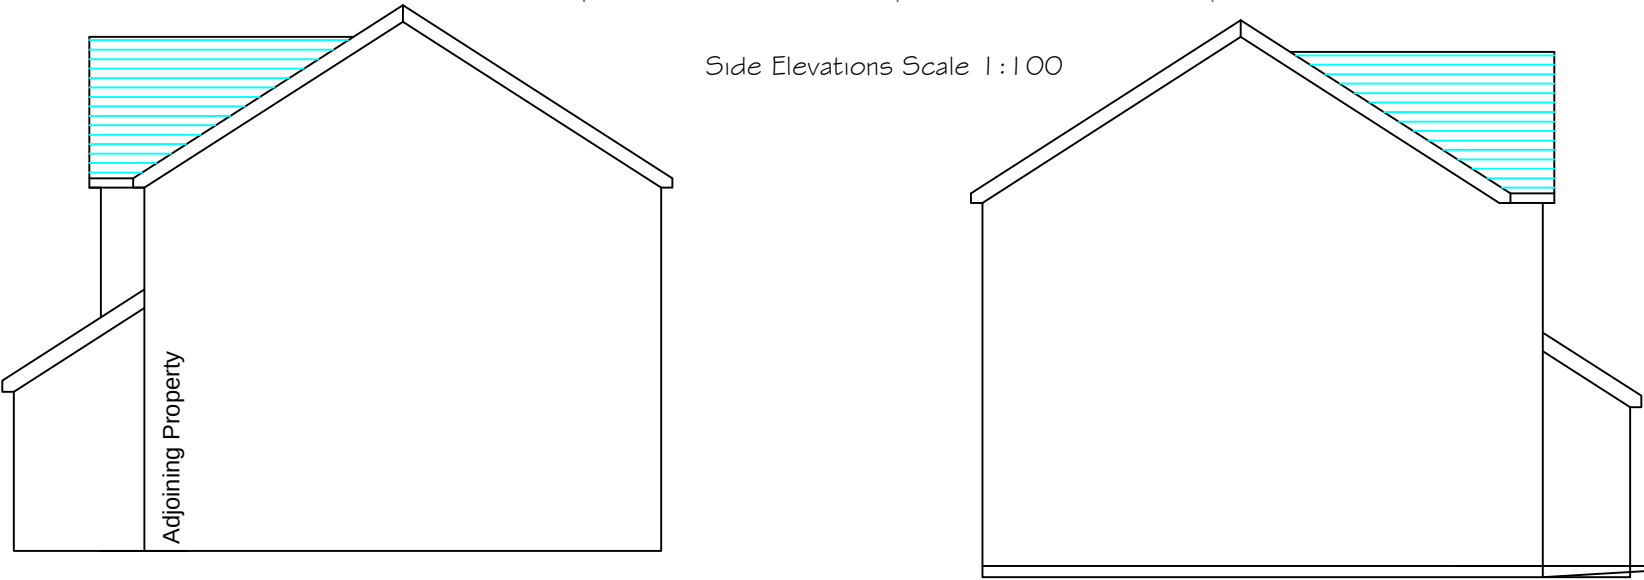

|     |    |       |        |      |             |          |  |                               |                                                  |                  |                  |
|-----|----|-------|--------|------|-------------|----------|--|-------------------------------|--------------------------------------------------|------------------|------------------|
|     |    |       |        |      |             | Client : |  | Title :                       | Drawn by : SLR                                   | Checked by : SLR | Approved by: SLR |
|     |    |       |        |      |             |          |  | Existing Plans and Elevations | Drawing Scale & Paper Size : A3 Scale - As Shown | Date:            |                  |
|     |    |       |        |      |             |          |  |                               | Drawing status :                                 | Planning         |                  |
|     |    |       |        |      |             | Job No:  |  | Project :                     | Drawing No. :                                    | 002              | Revision :       |
| Rev | By | Chk'd | Auth'd | Date | Description |          |  | 143 Crymlyn Park              |                                                  |                  | C                |