





Reproduced from an Ordnance Survey map with the permission of the
Controller of Her Majesty's Stationary Office.
©Crown Copyright. All rights reserved.

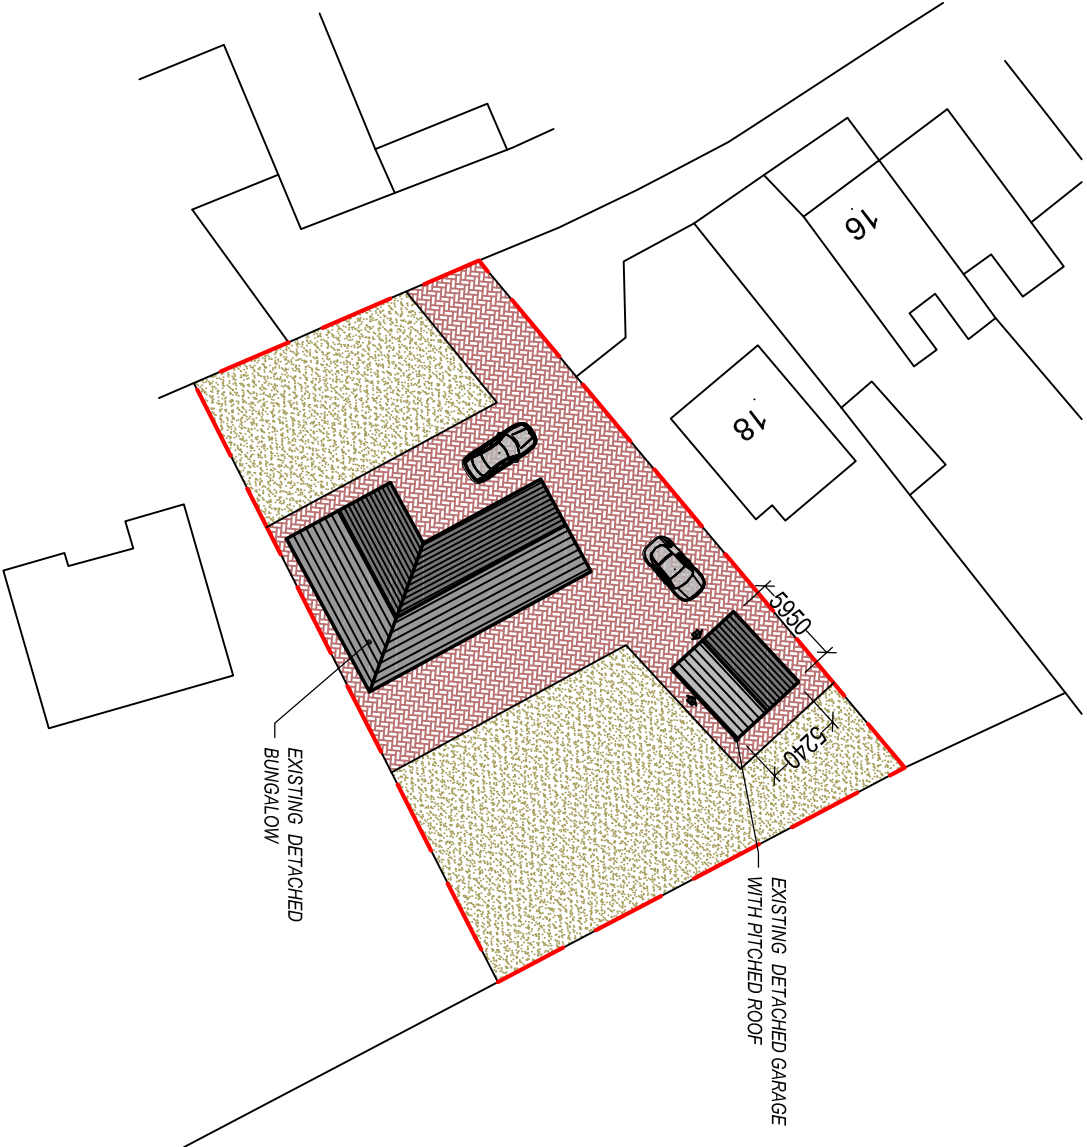

EXISTING SITE PLAN
Scale 1:500



Reproduced from an Ordnance Survey map with the permission of the
Controller of Her Majesty's Stationary Office.
©Crown Copyright. All rights reserved.

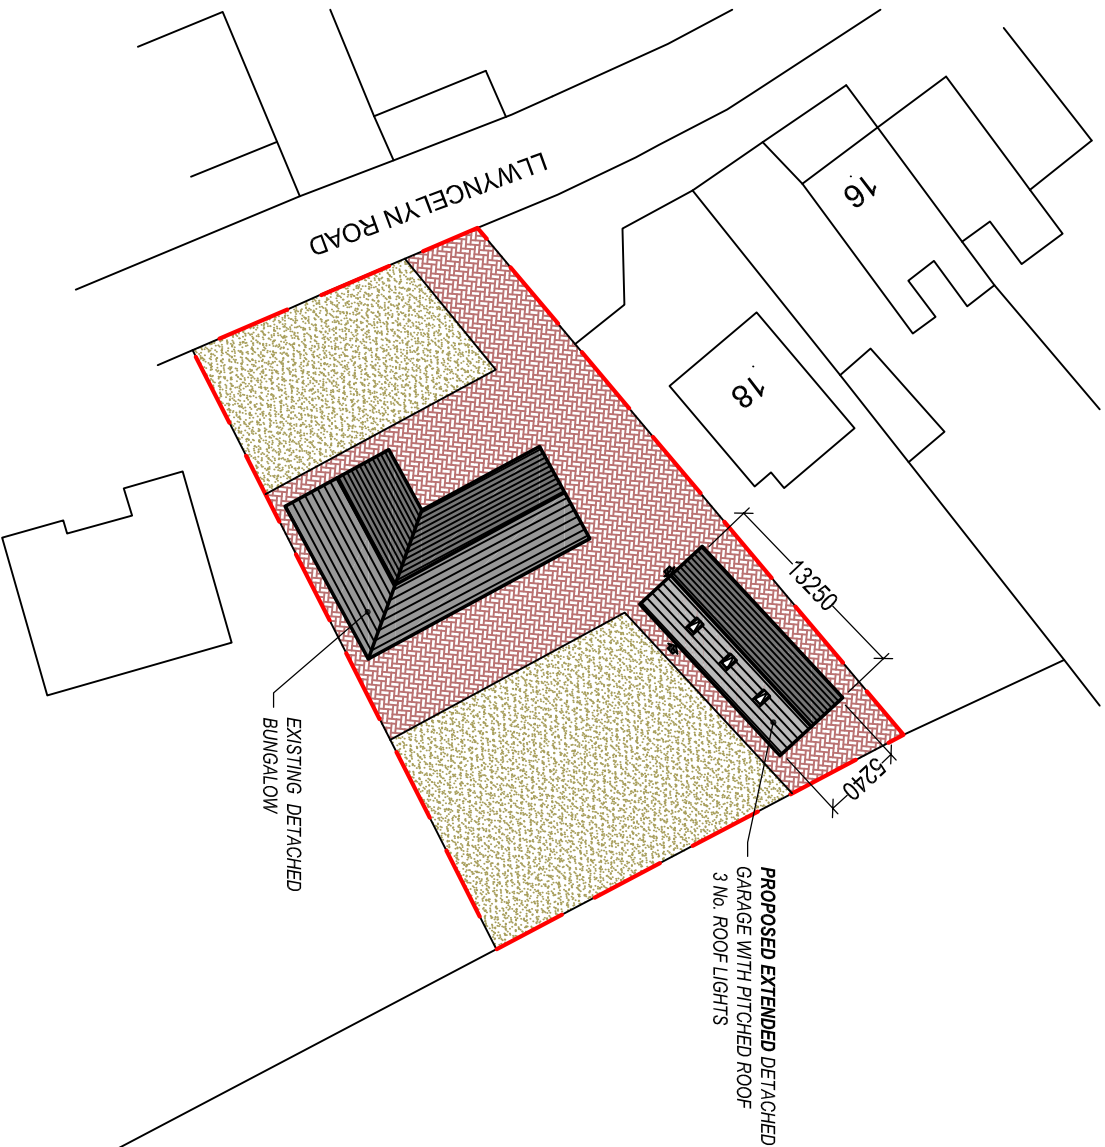

PROPOSED SITE PLAN
Scale 1:500

Client:

Mr Colin Sparrow
20 Llwynocelyn Road
Tairgwaith
SA18 1UU

Project Title:

PROPOSED EXTENSION
to existing detached garage

General Notes:

1. Do not scale from this drawing. Take figures direct from text.
2. Dimensions are in millimetres unless otherwise stated.

Drawing Issue:

PLANNING

Drawing Title:

EXISTING & PROPOSED SITE PLANS

Drawing No:

002

Revision:

A

Date:

09-09-2021

Revised:

02-11-2021

Scale(s):

1:1250 / 1:500

Paper Size:

A3



Cwm Planning & Design Ltd.
(architectural and Draughting Services)