

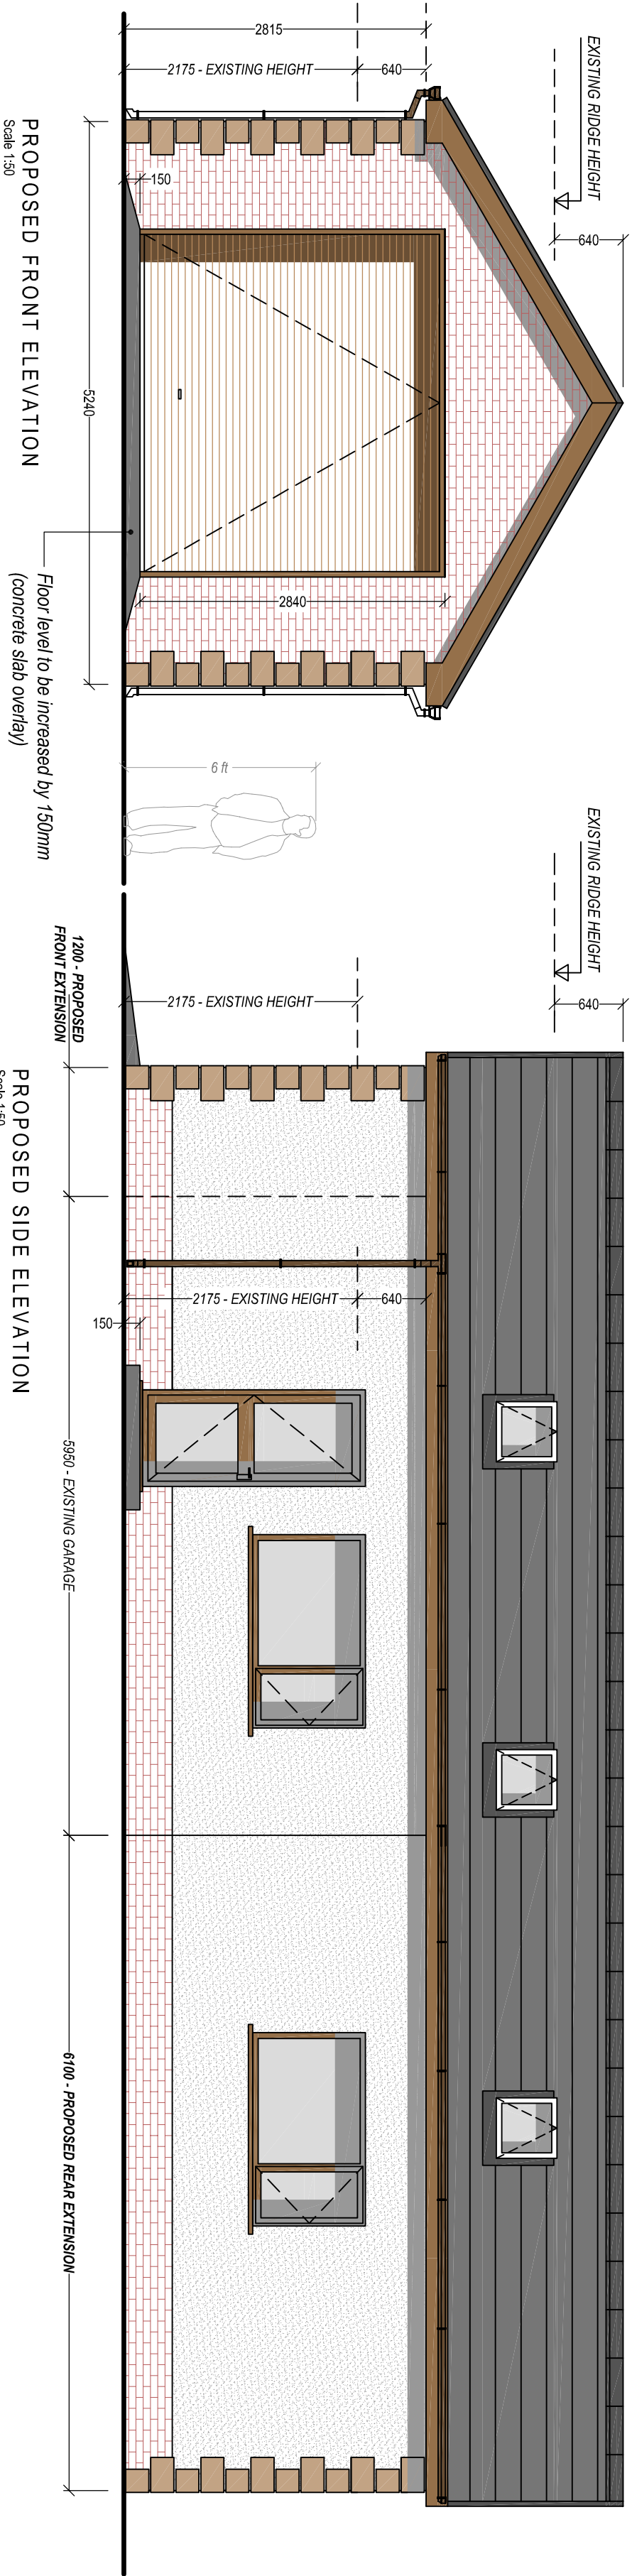


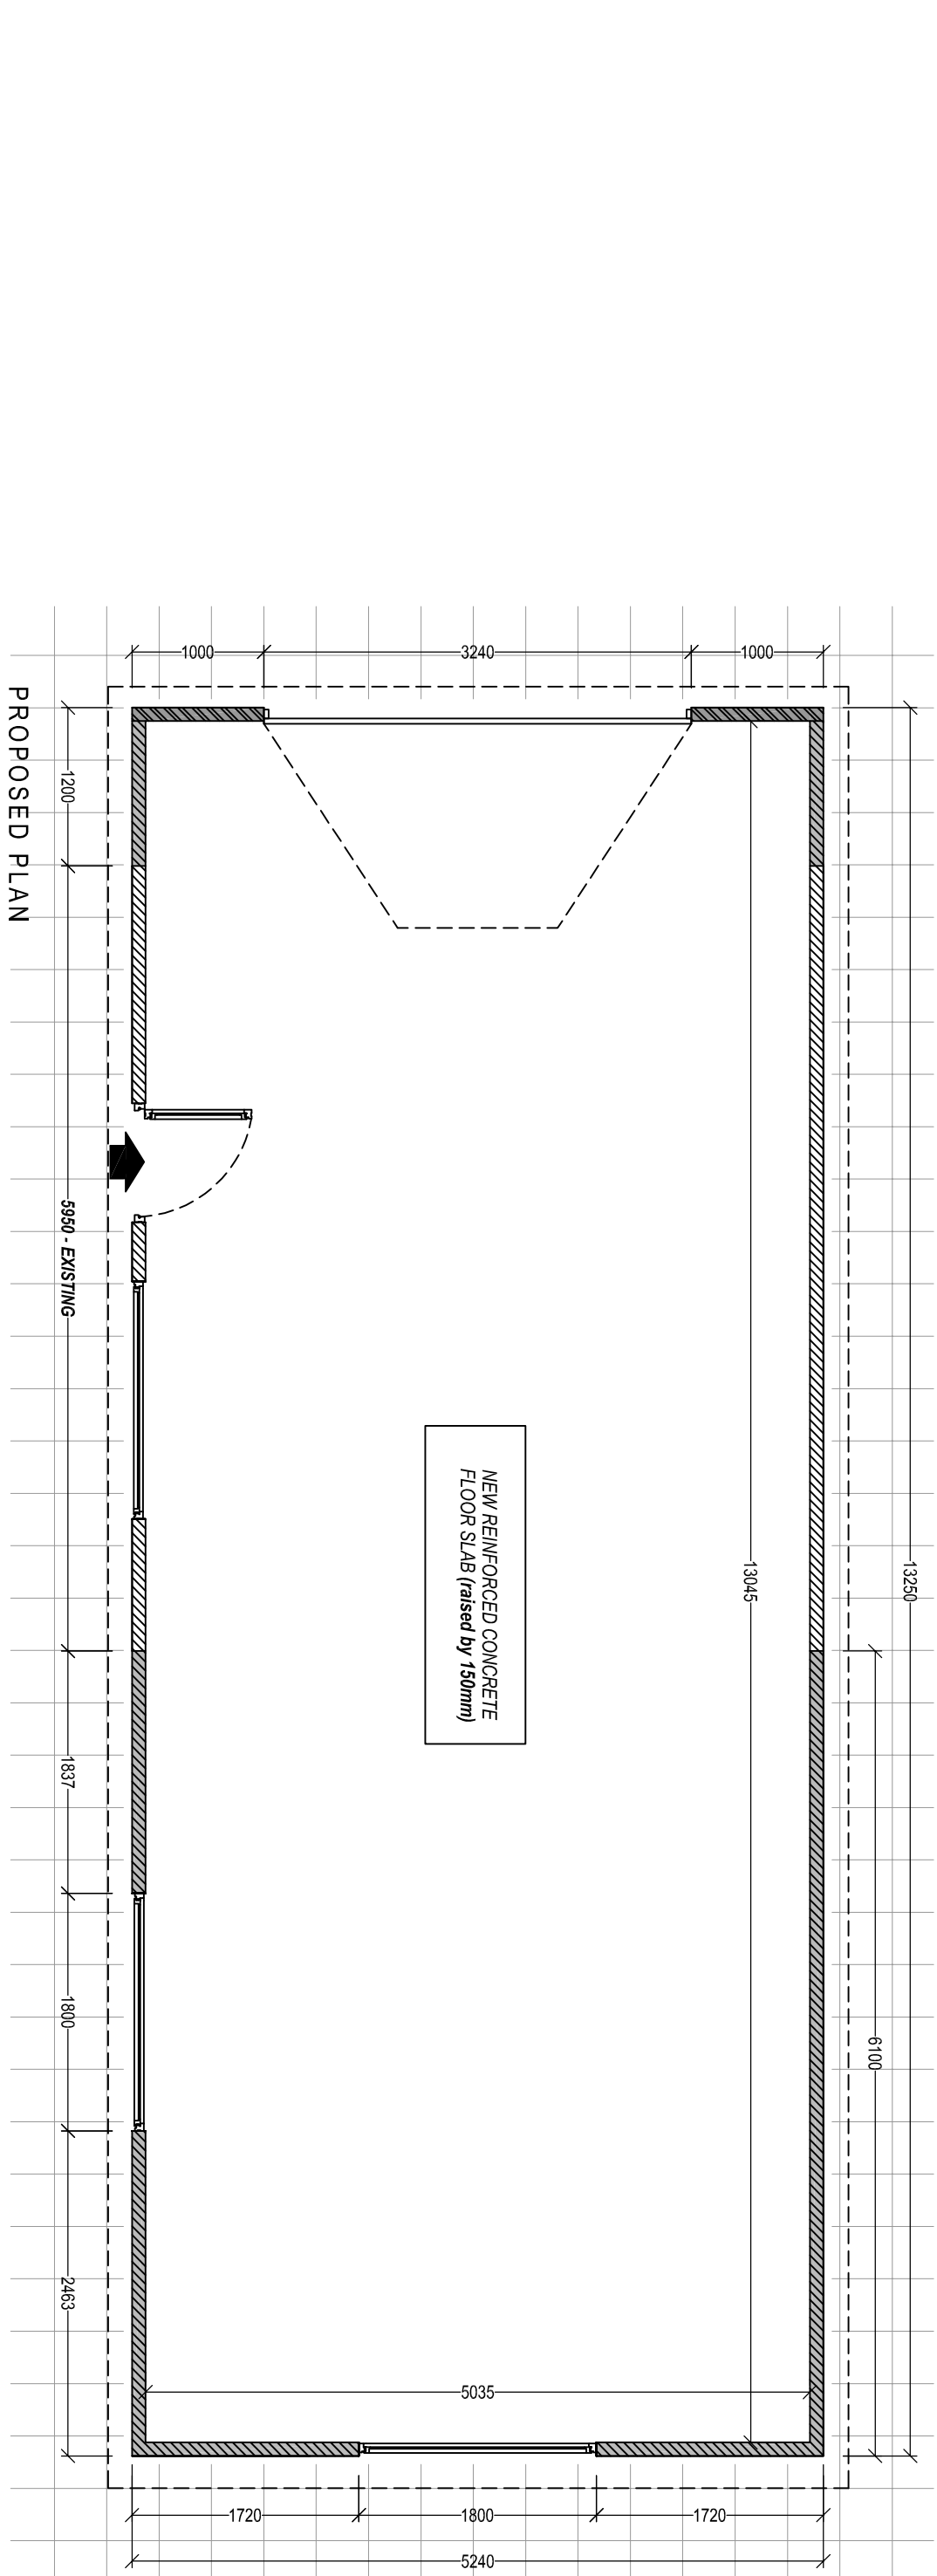

- MATERIAL FINISHES:**
(all proposed finishes to match existing)
- Roof Covering:**
Interlocking concrete tile - Anthracite.
concrete ridge tile - Anthracite
- Wall Covering:**
Rendered Masonry
Plinth: Facing brickwork
- Windows & Doors:**
UPVC Double Glazed.
Colour: Medium Oak
- Weather boarding:**
UPVC bullroosed
Colour: Medium Oak
- Rainwater goods:**
Plastic: Universal
Colour: Medium Oak

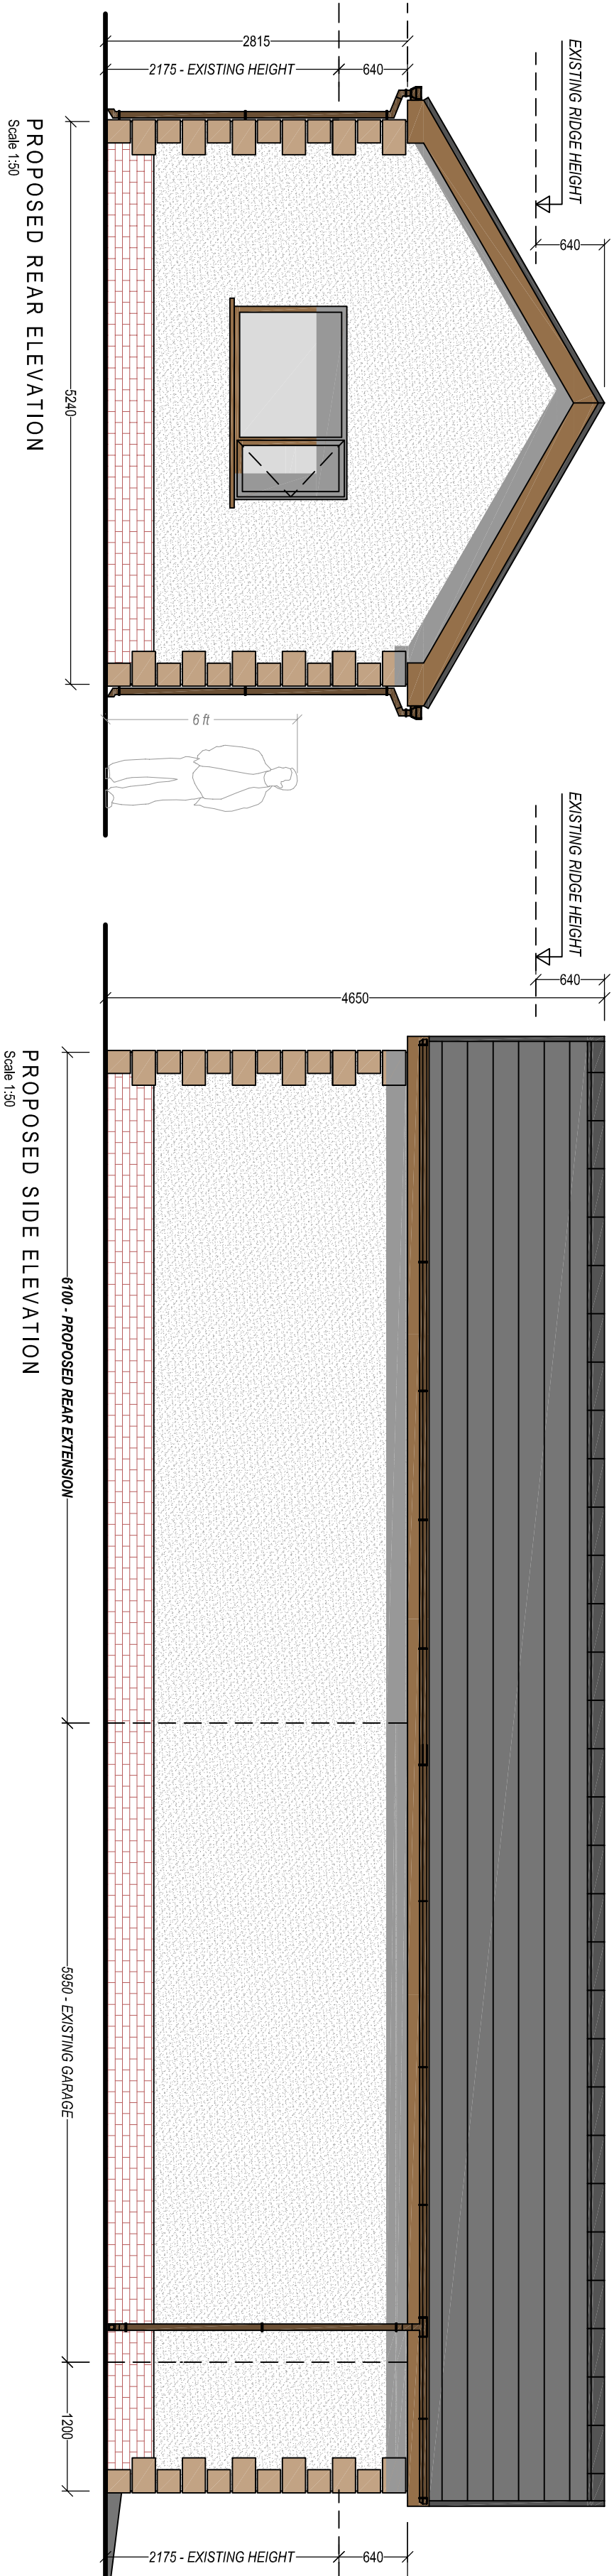

Client:

Mr Colin Sparrow
24 Llwynceiyn Road
Tairgwaith
SA18 1JU

Project Title:

PROPOSED EXTENSION
to existing detached garage

General Notes:

1. Do not scale from this drawing. Take figured dimensions only.
2. Dimensions are in millimeters unless otherwise stated.
Drawing Issue:

PLANNING

Drawing Title:

PROPOSED ELEVATIONS & FLOOR PLAN

Drawing No:

004

Revision:

A

Date:

24-09-2021

Revised:

02-11-2021

Scale(s):

1:50

Paper Size:

A2



Cwm Planning & Design Ltd.
(architectural and Draughting Services)