


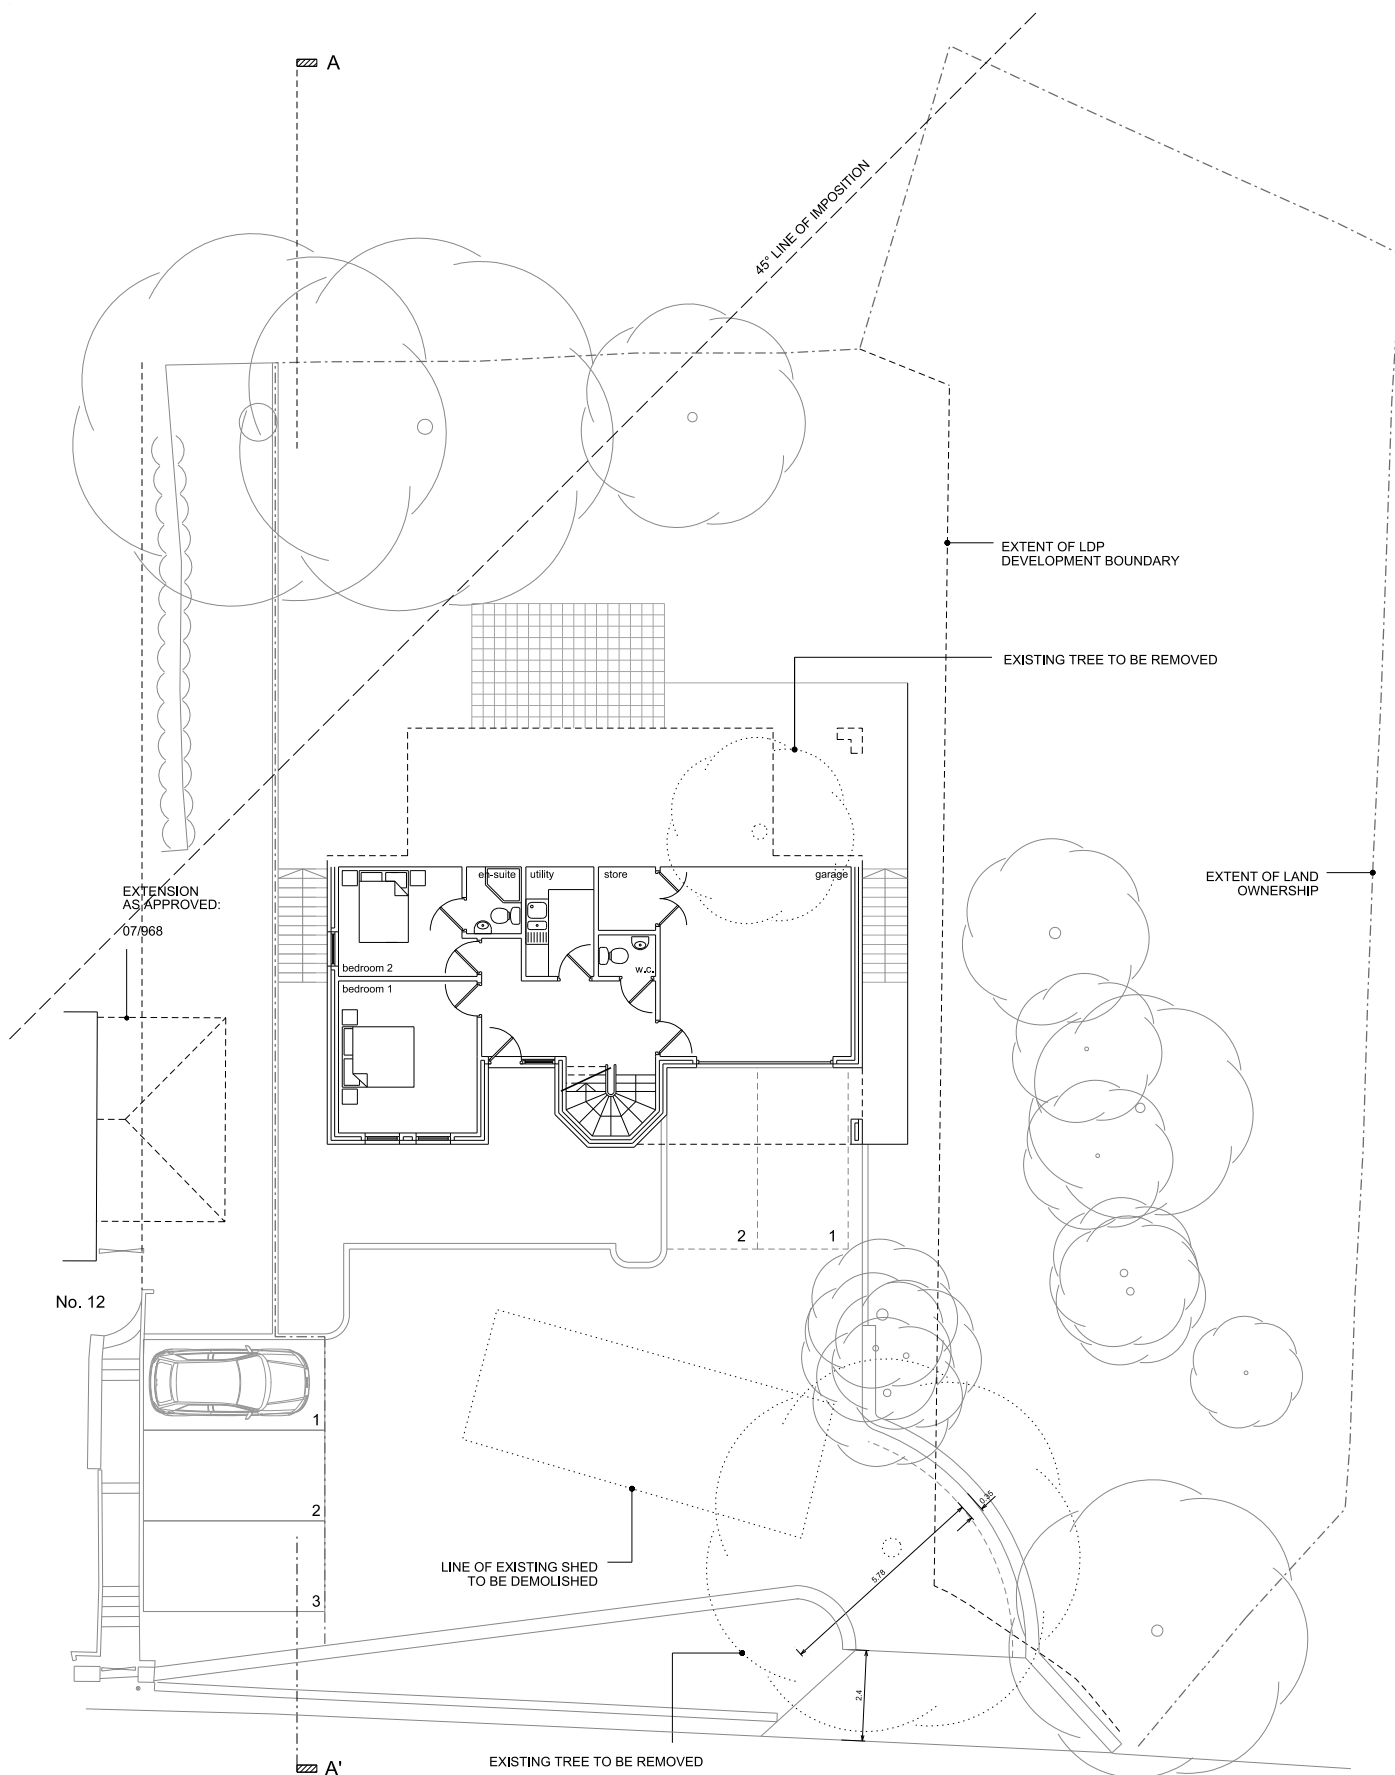


HEOL-Y-GLYN

revisions
 REVISION C / 22-8-10
 Annotation removed relating to boundary

project
 PROPOSED NEW DWELLING
 AT LAND ADJACENT TO 12
 HEOL-Y-GLYN, GLYN-NEATH

title
 PROPOSED SITE PLAN

date 12.10.10	scale 1:100 on A2	drawn by SN
drawing number 09/2010/003C		
client Mr. J. Jackson		

 

ALLAN STUCKEY
 architects
 CHARTERED ARCHITECTS - PLANNING & BUILDING SURVEYING

Dean Street Studios
 20 Dean Street
 Aberdare
 Mid Glamorgan
 CF44 7BN
 Office 01685 886971
 www.allanstuckeyarchitects.co.uk
 admin@allanstuckeyarchitects.co.uk