




- 1 All dimensions in millimetres unless otherwise stated.
- 2 Do not scale off drawing. All dimensions to be checked on site.

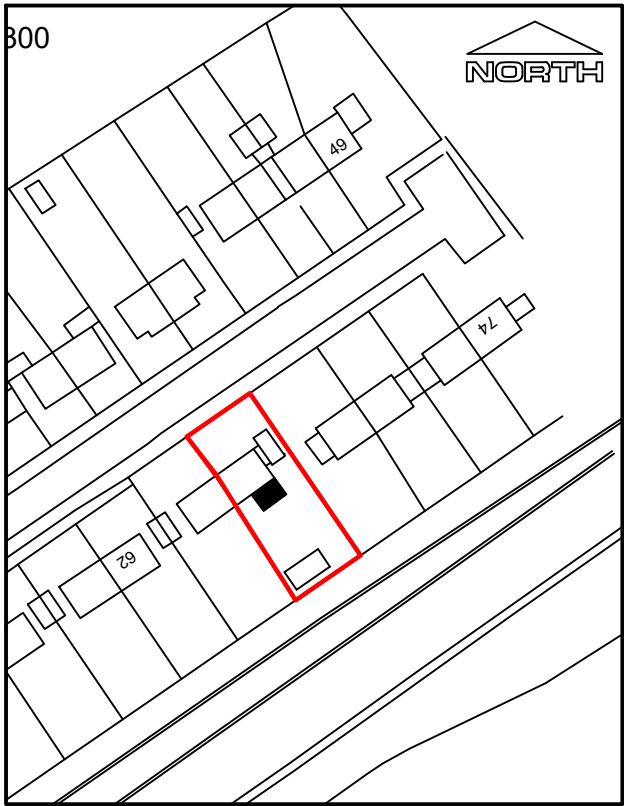

Site Location Plan - 1:1250

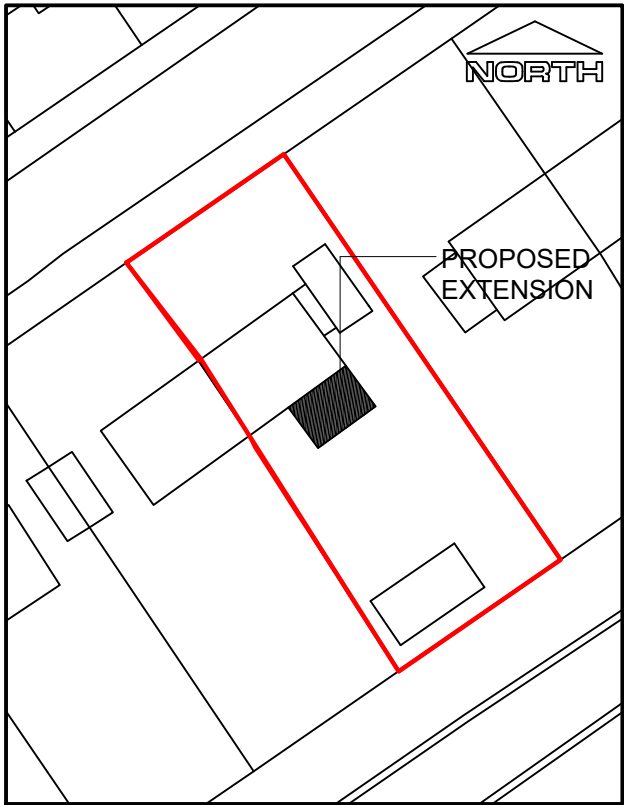

Site Plan - 1:500

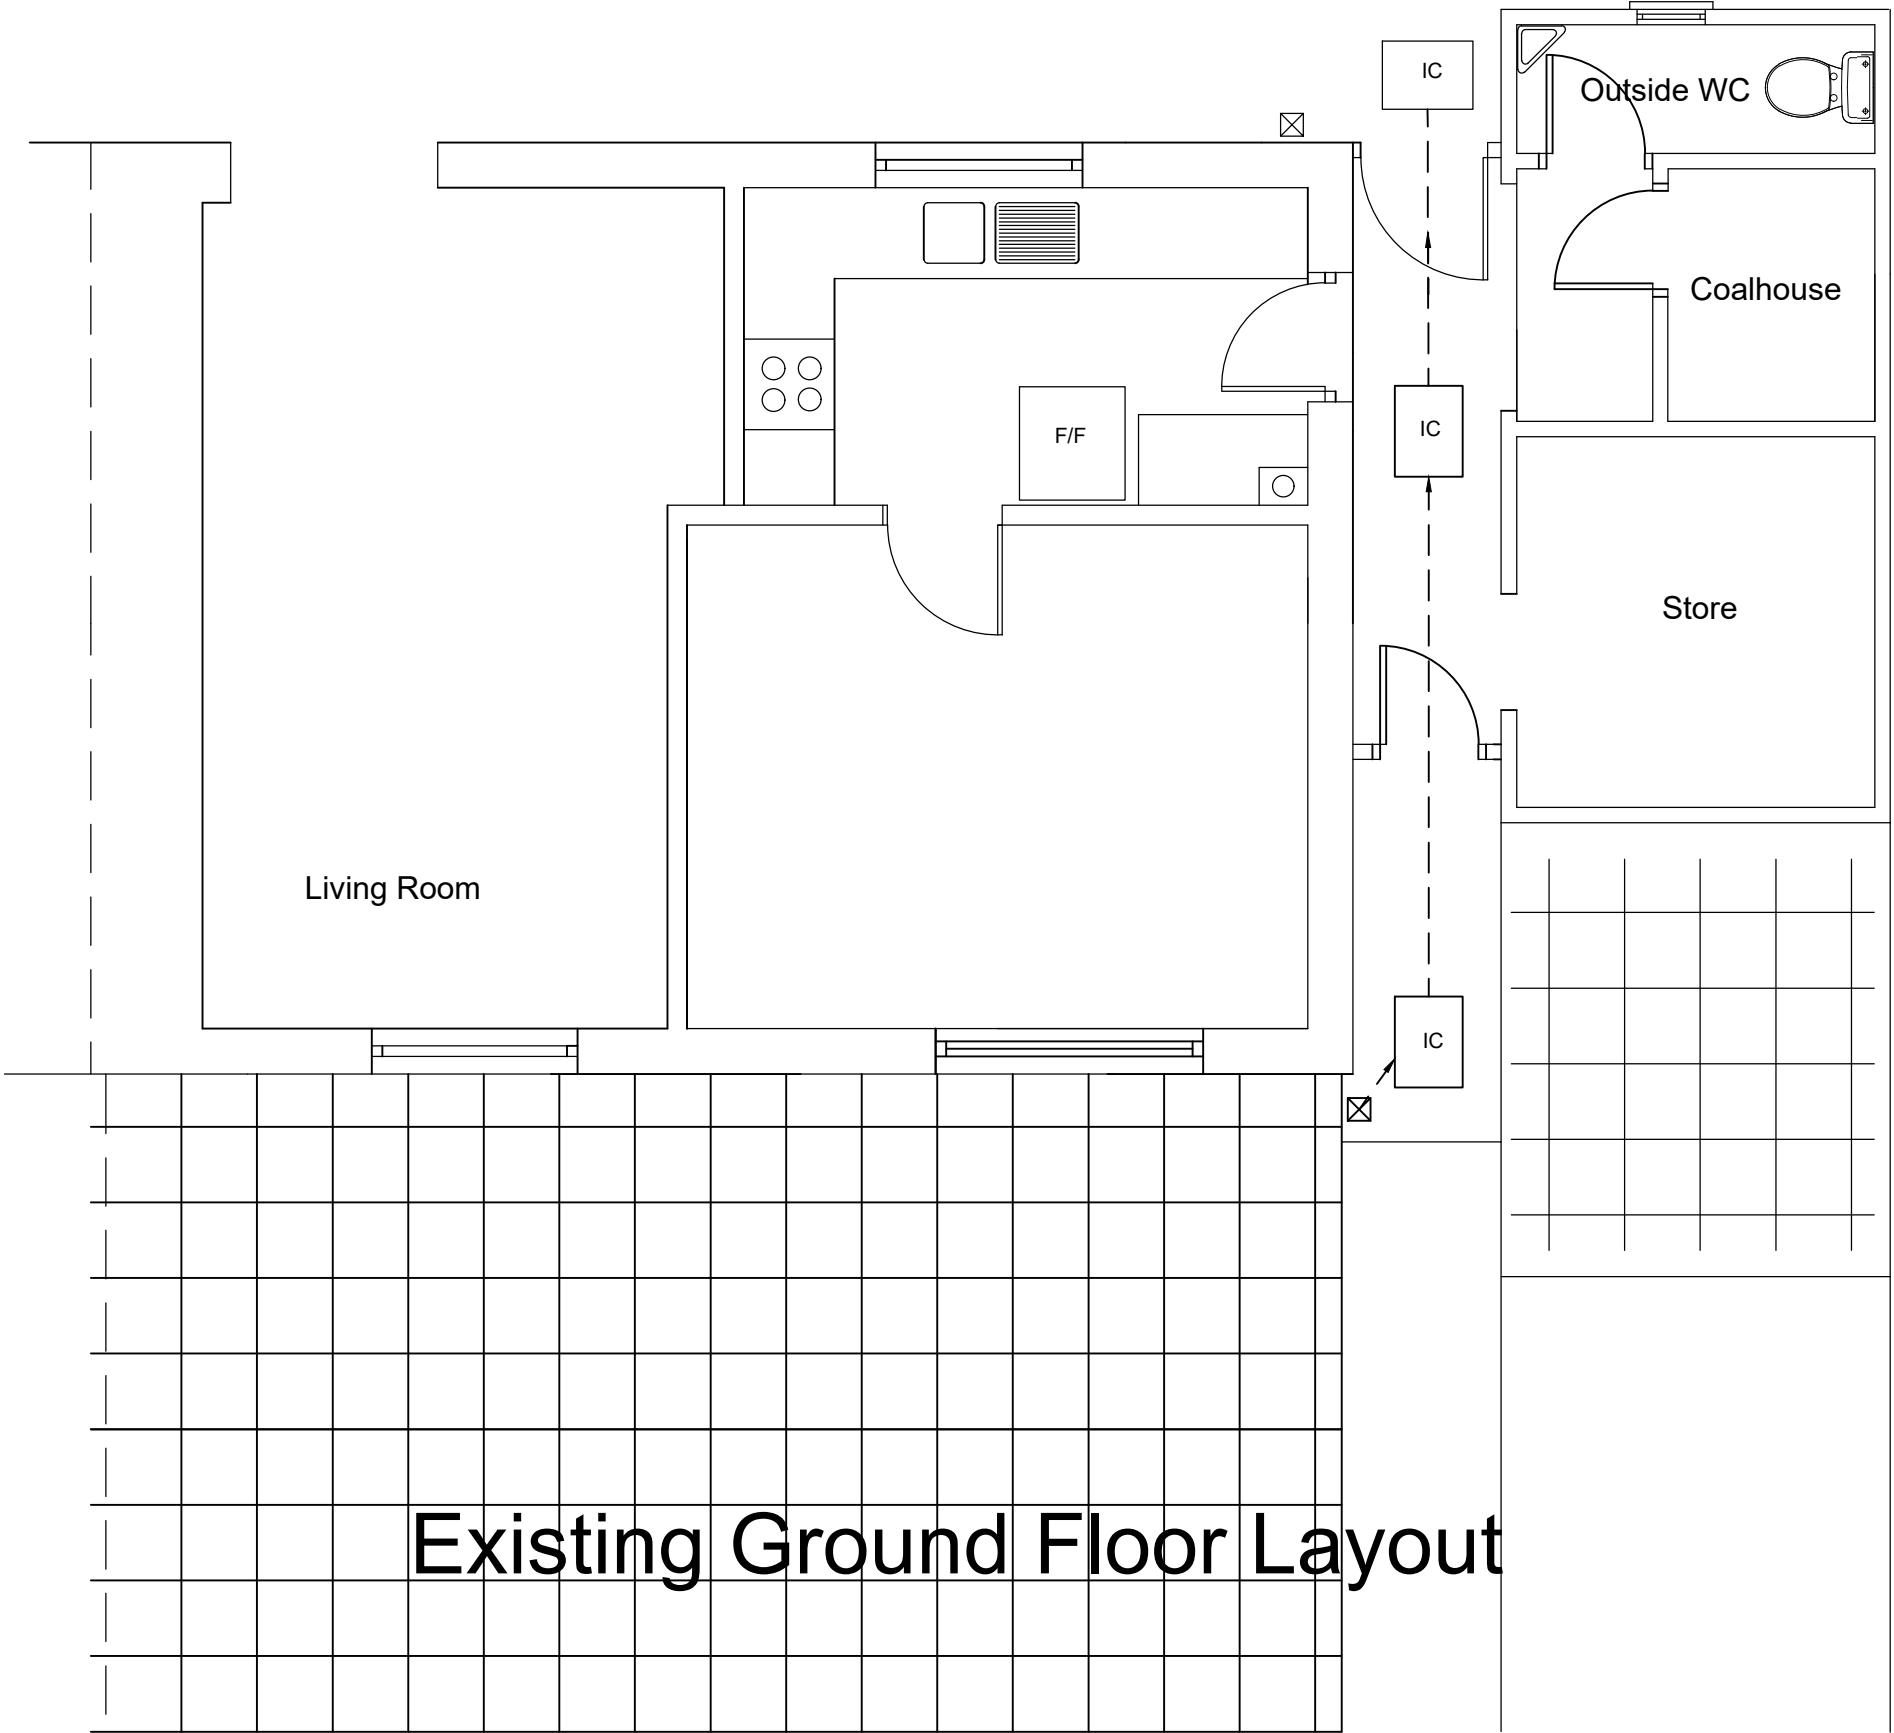

Existing Ground Floor Layout

Rev	Details	Dr	Date
-----	---------	----	------

**Neath Port Talbot**
Castell-nedd Port Talbot
County Borough Council Cyngor Bwrdeistref Sirol
Neath Port Talbot Castell -nedd Port Talbot
County Borough Council Cyngor Bwrdeistref Sirol
Social Services, Health and Housing
Housing Renewal and Adaptations Service
Tregelles Court
Neath Abbey Road
Neath Abbey
Neath
SA10 7DF

Project
66 Ynys fawr Avenue
Resolven
Kitchen Extension

Existing & Location Plans

Drawn	sjl	Checked		Approved	
Date	9/9/21	Date		Date	

Scales 1:50 or as shown

Drawing No. NPT4964