




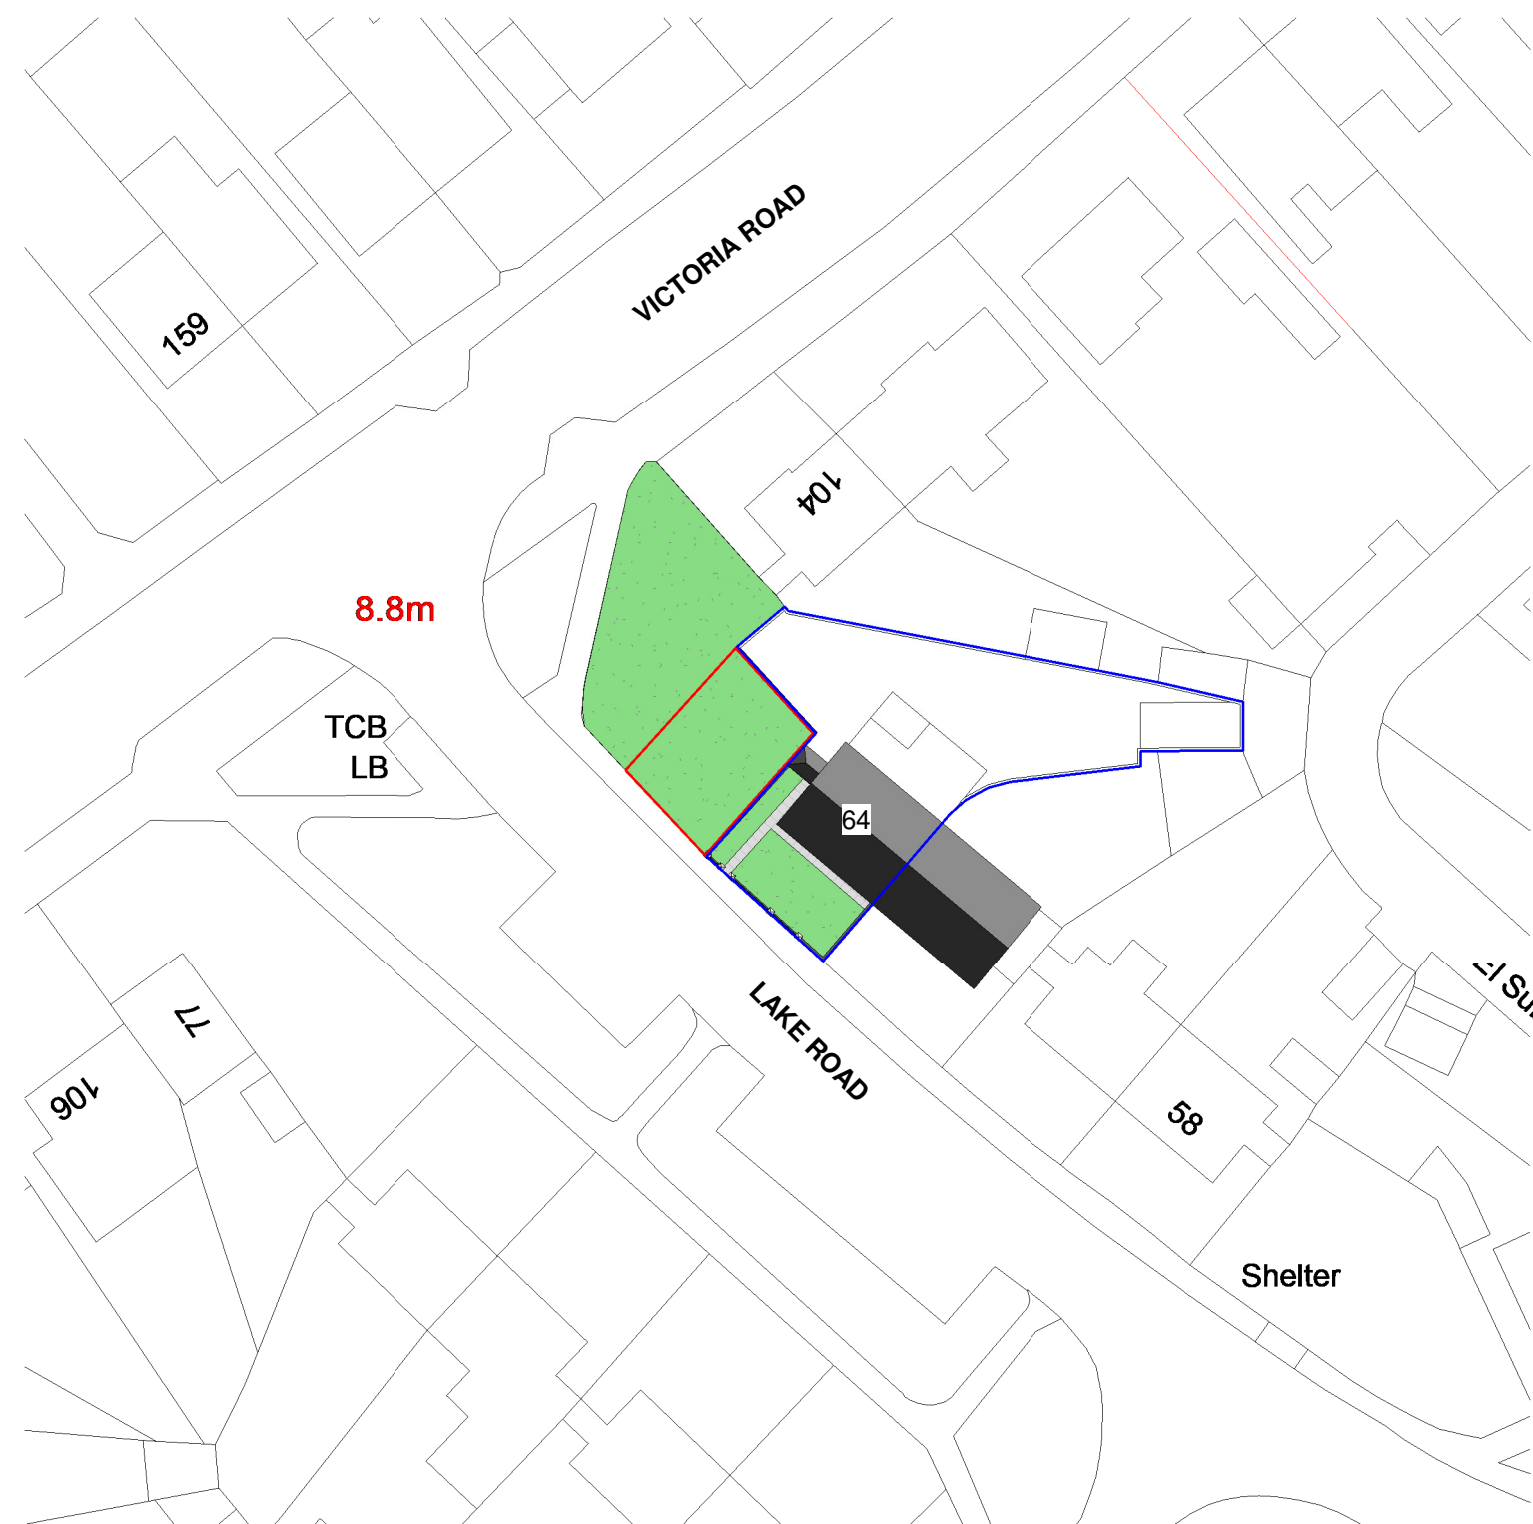


1 Location Plan
1 : 500

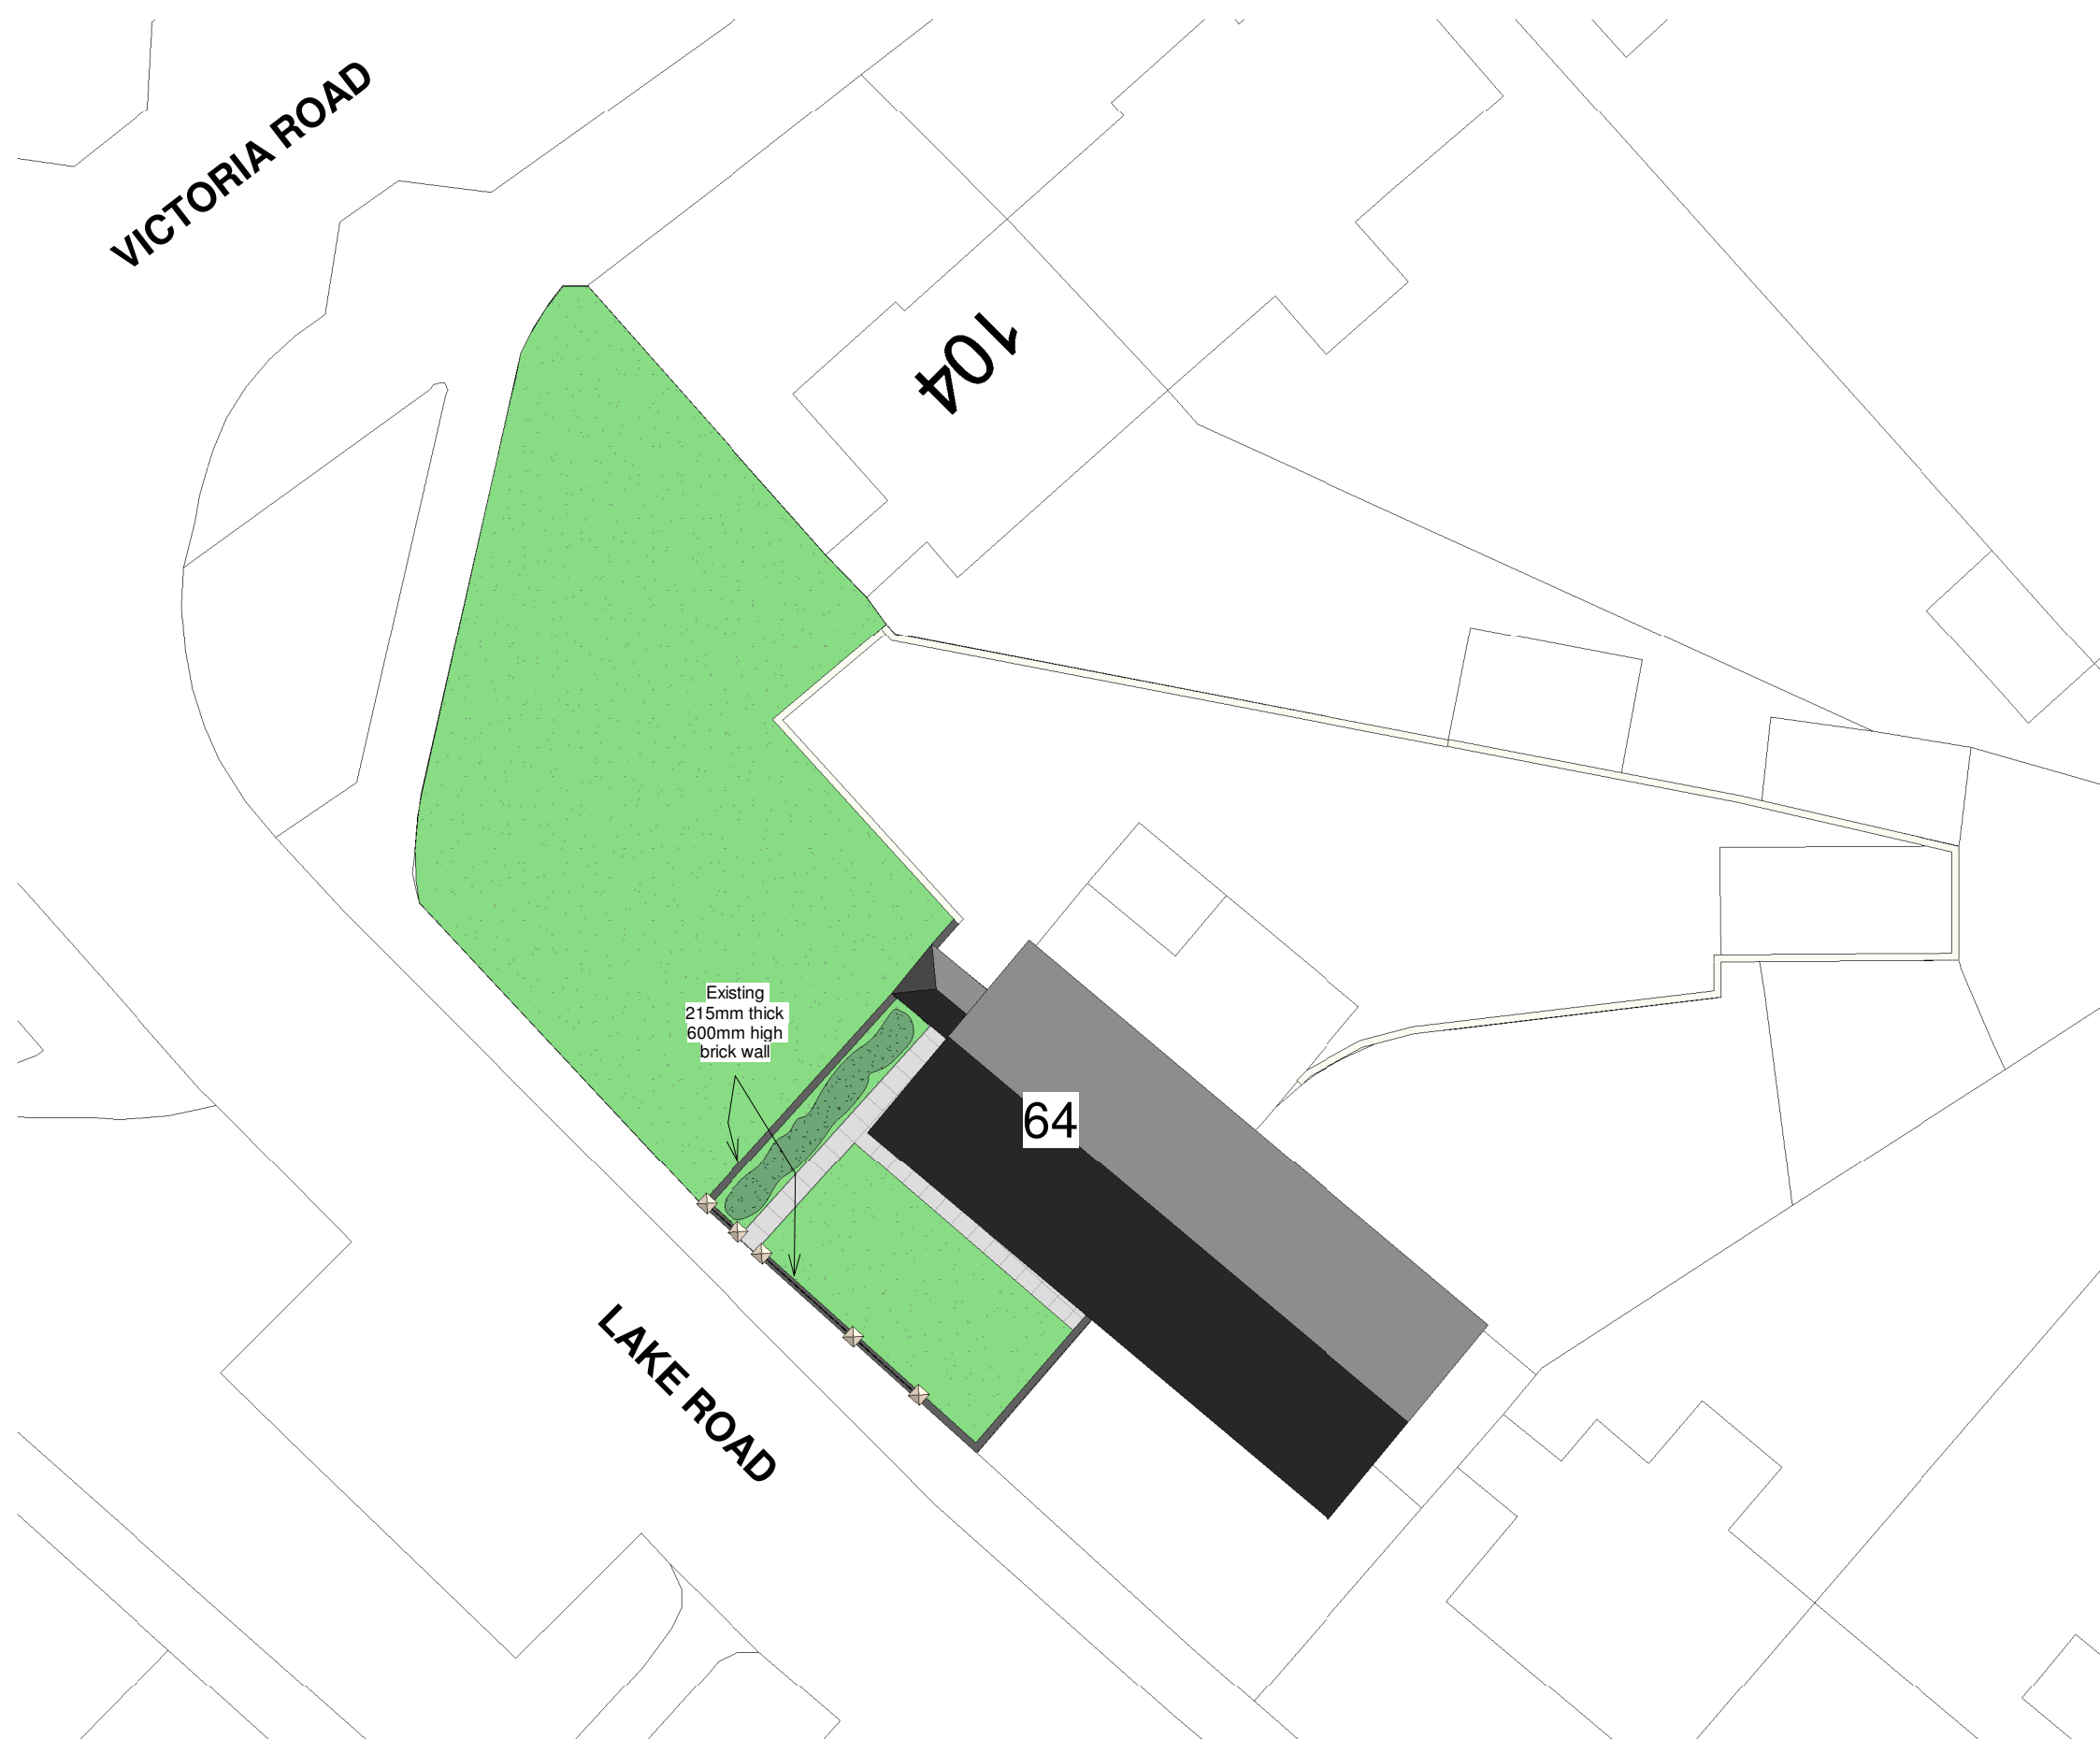

2 Existing Site Plan
1 : 200

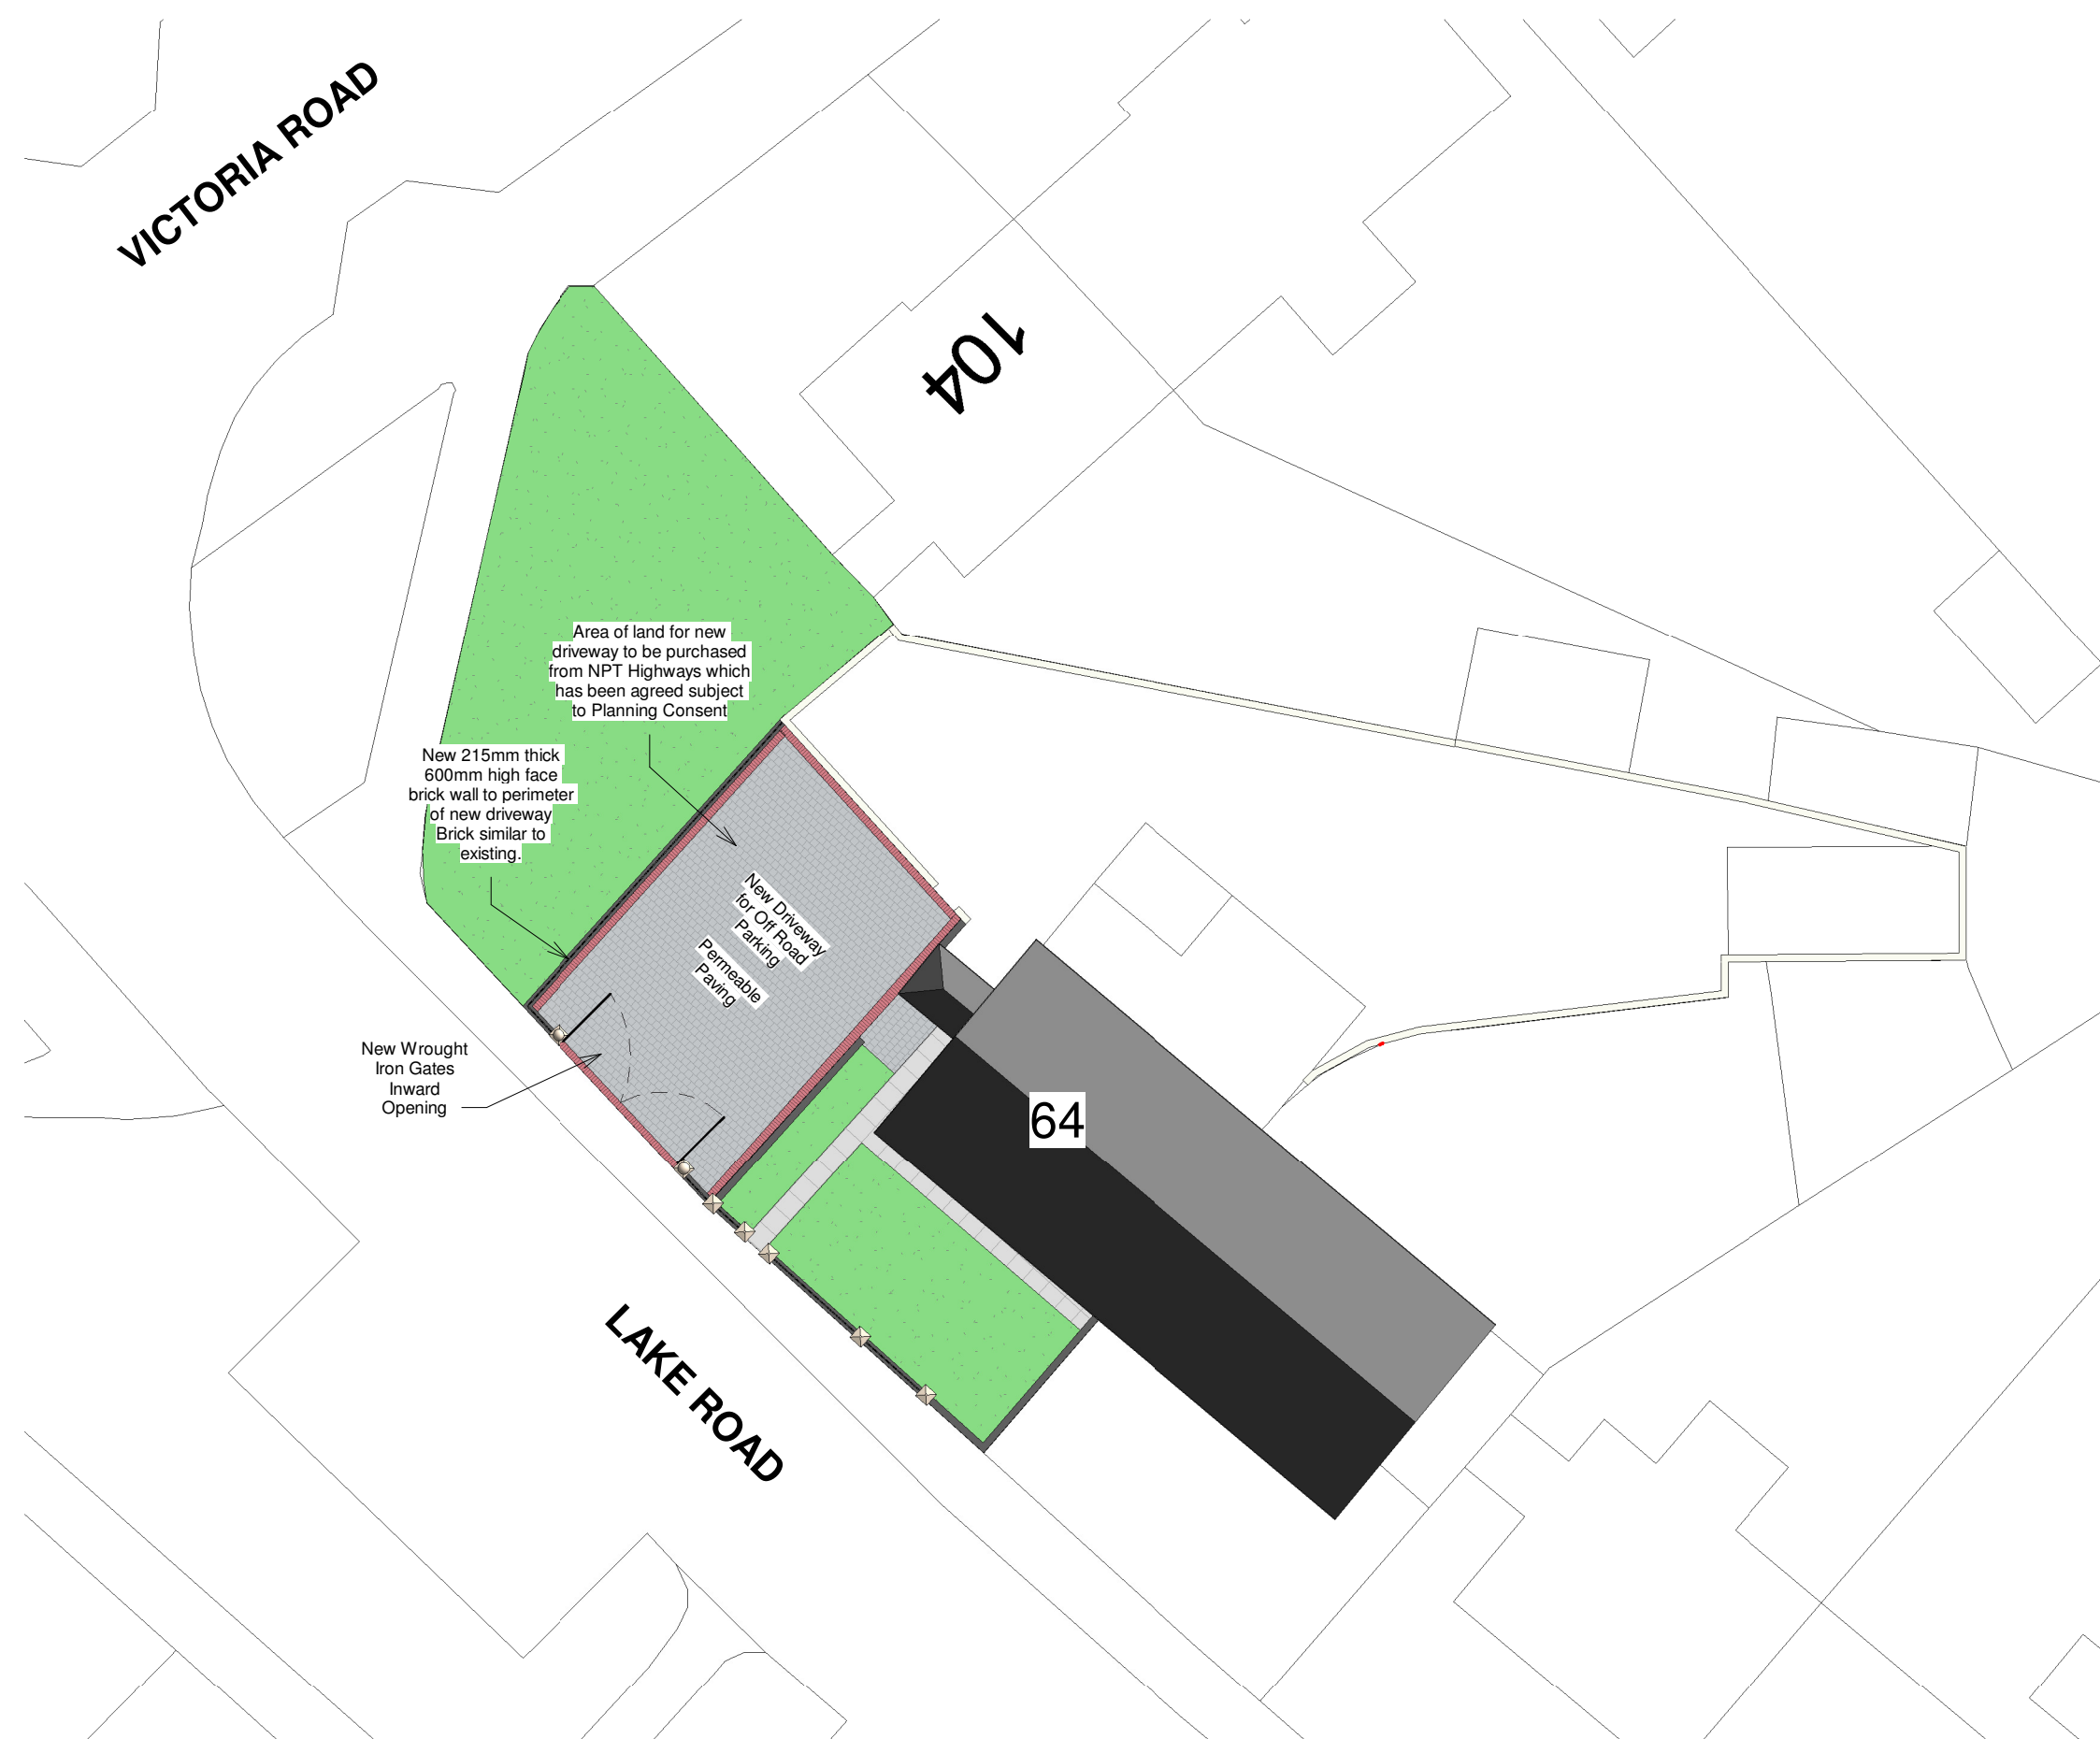

3 Proposed Site Plan
1 : 200

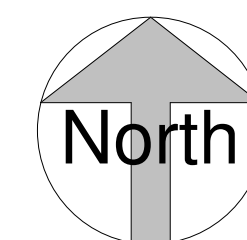

DRAWING STATUS	
Planning	
PROJECT	
64 Lake Rd, Port Talbot, SA12 6AW - Driveway Extension	
TITLE	
Existing & Proposed Plans	
CLIENT	
Mr A Cuthbertson	
DRAWN BY	DATE
Gareth Owen	05.10.21
SCALE (@A1)	PROJECT NO.
As indicated	GOCD AC02
DRAWING NO.	REV
S001	D
GARETH OWEN CONCEPT DESIGNS LTD gareth@owenconceptdesigns.co.uk 01493 890000	