

THIS DRAWING IS THE COPYRIGHT OF DARKIN ARCHITECTS AND MAY NOT BE COPIED, ALTERED OR REPRODUCED IN ANY FORM OR PASSED TO A THIRD PARTY WITHOUT THEIR CONSENT. DIMENSIONS MUST BE CHECKED AND VERIFIED ON SITE AND ANY DISCREPANCIES SHOULD BE REPORTED TO THE ARCHITECT. THIS DRAWING MUST NOT BE SCALED AND SHOULD BE READ IN CONJUNCTION WITH ALL OTHER CONSULTANT'S DRAWINGS. IF IN DOUBT ASK FOR CONFIRMATION.

NOTES

- Proposed massing indicatively shown
- Existing trees and hedges indicatively shown; see Tree Report for more information

Rev	Description	By	Date
A	Trees Added	AV	06.10.2021
B	Amended Layout	AV	27.10.2021
C	Amended Layout	AV	29.10.2021

CLIENT:

Richard Davies

PROJECT

New Home (Outline)


PROJECT ADDRESS

Land adj. Melody,
Brynhafod, Bryn,
Port Talbot, SA13 2SL


DRAWING TITLE

Cross Sections


DRAWN BY	CHECKED BY	© Copyright
AV	TOM	Darkin Architects 2021
PROJECT REF	SCALE	PAPER SIZE
NH351	As indicated	A2
DRAWING	REVISION	DATE
401	C	08.09.2021

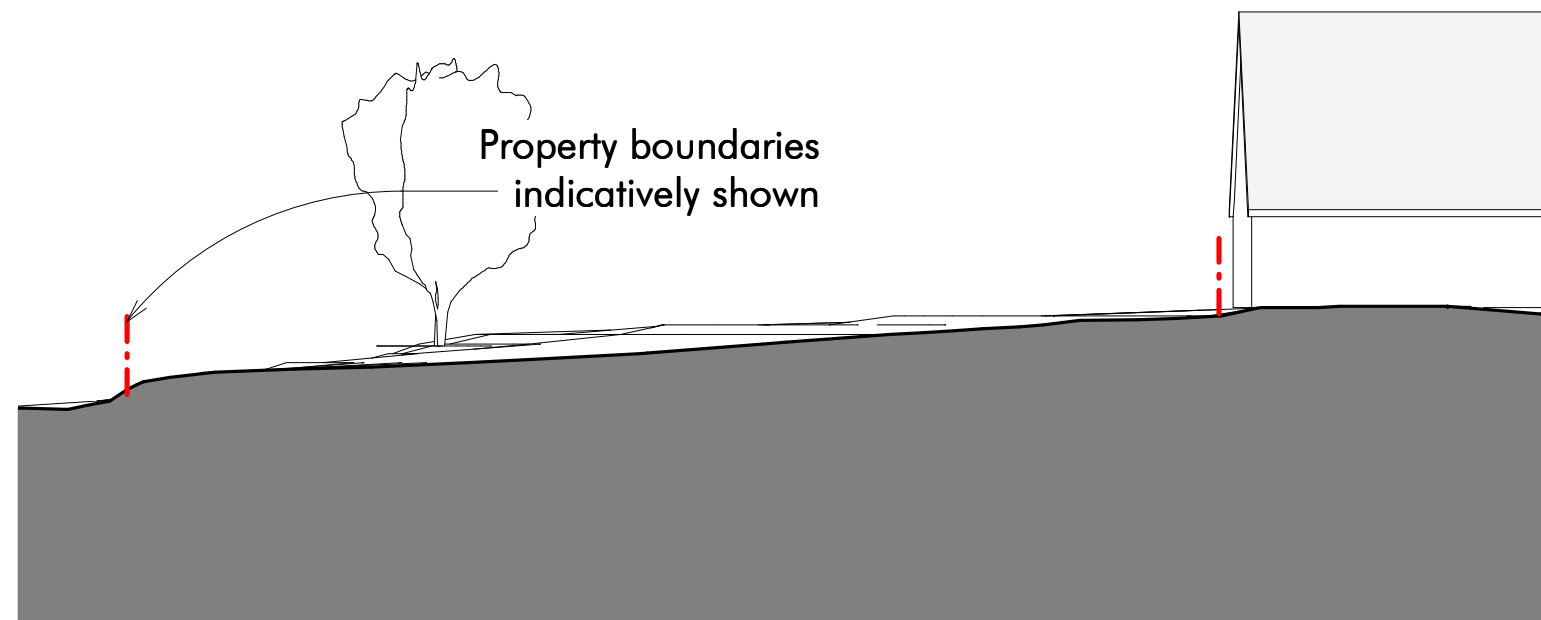


Existing Section AA
1:200

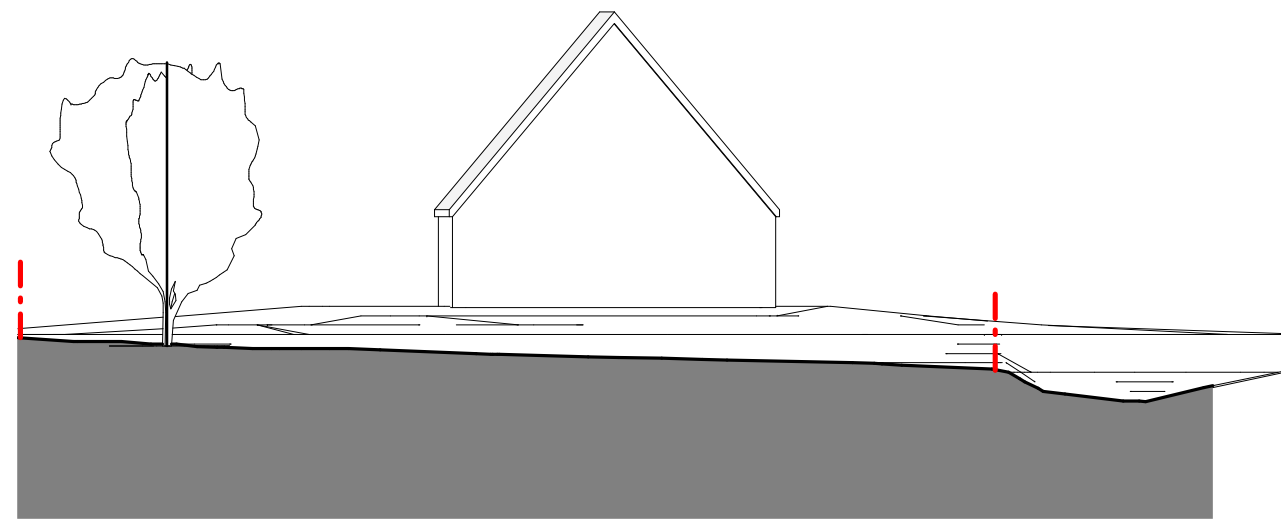

Existing Section BB
1:200

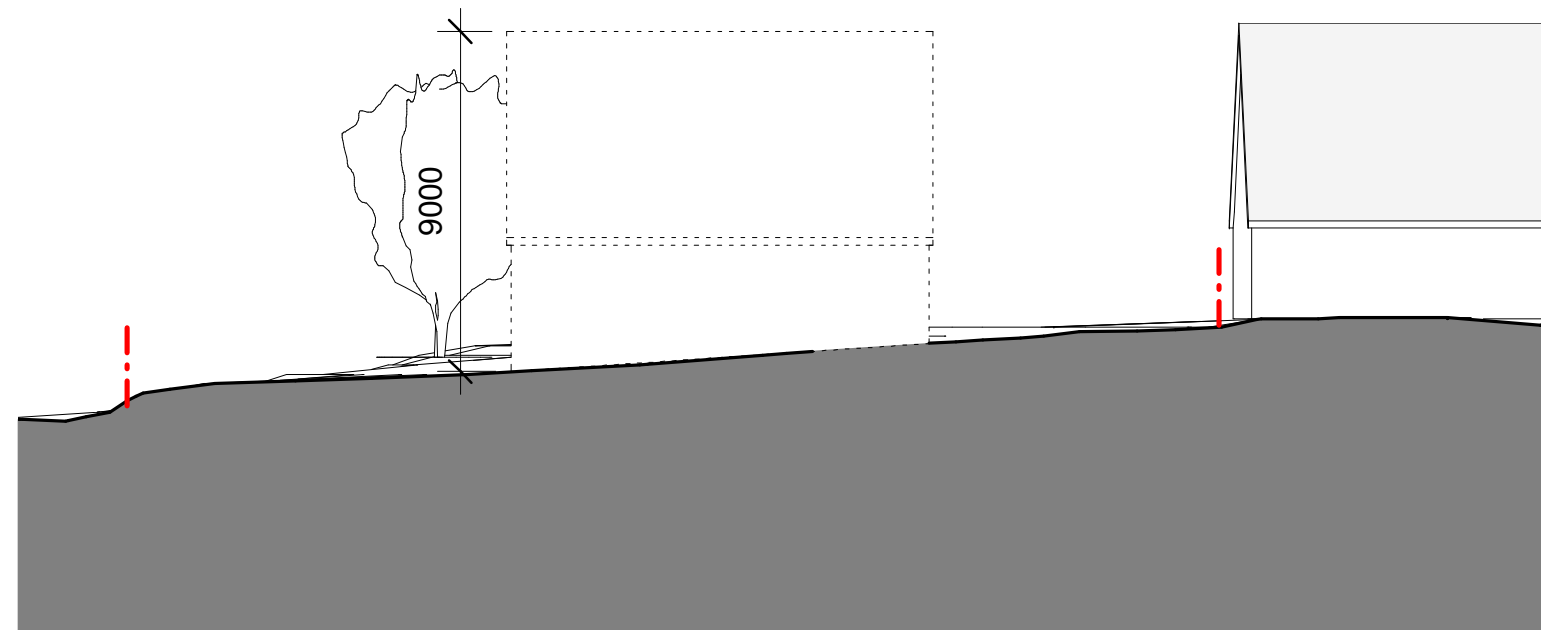

Proposed Section AA
1:200

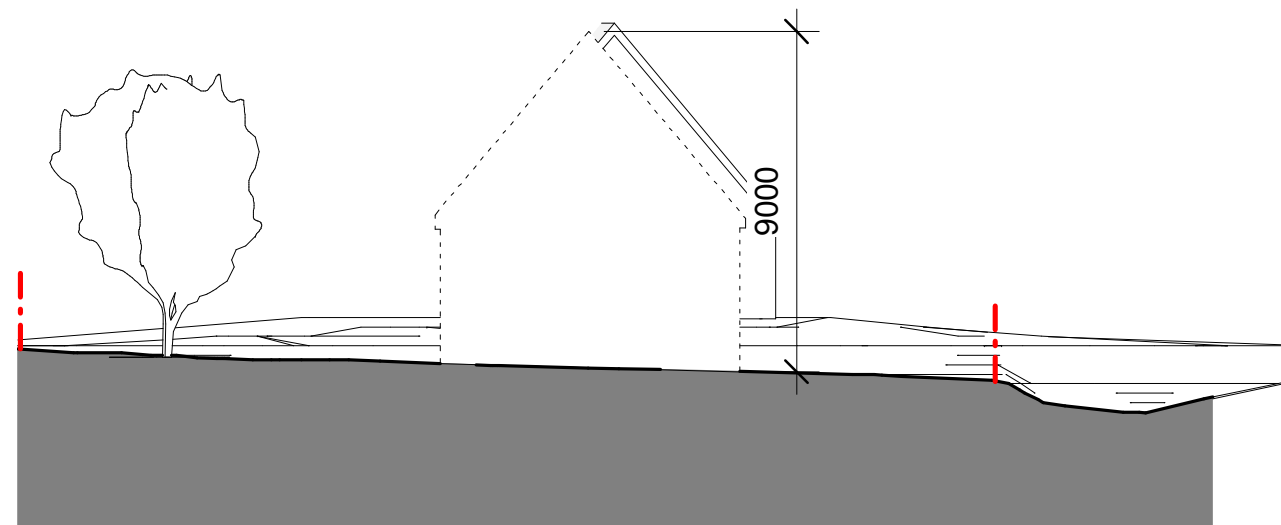

Proposed Section BB
1:200




Existing Dwelling
West Elevation

Attic Floor: Storage

First Floor: Hallway

Ground Floor: Kitchen / Dining

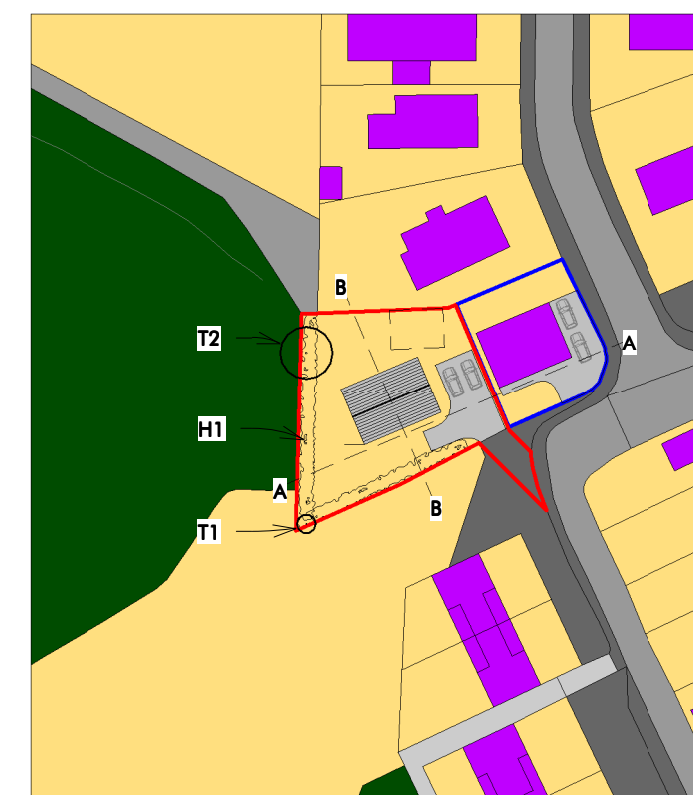

Map Key
1:1000