


The drawing is copyright of Prichard Barnes Architects. It must not be reproduced or disclosed to third parties without prior permission. Use dimensioned information only. Do not scale from the drawing or use electronic information. This drawing is to be used in conjunction with all relevant consultants & specialist manufacturer's information. Any discrepancy should be reported immediately. Any surveyed information incorporated within this drawing cannot be guaranteed as accurate unless confirmed by fixed dimensions. All dimensions are in millimetres unless noted otherwise.

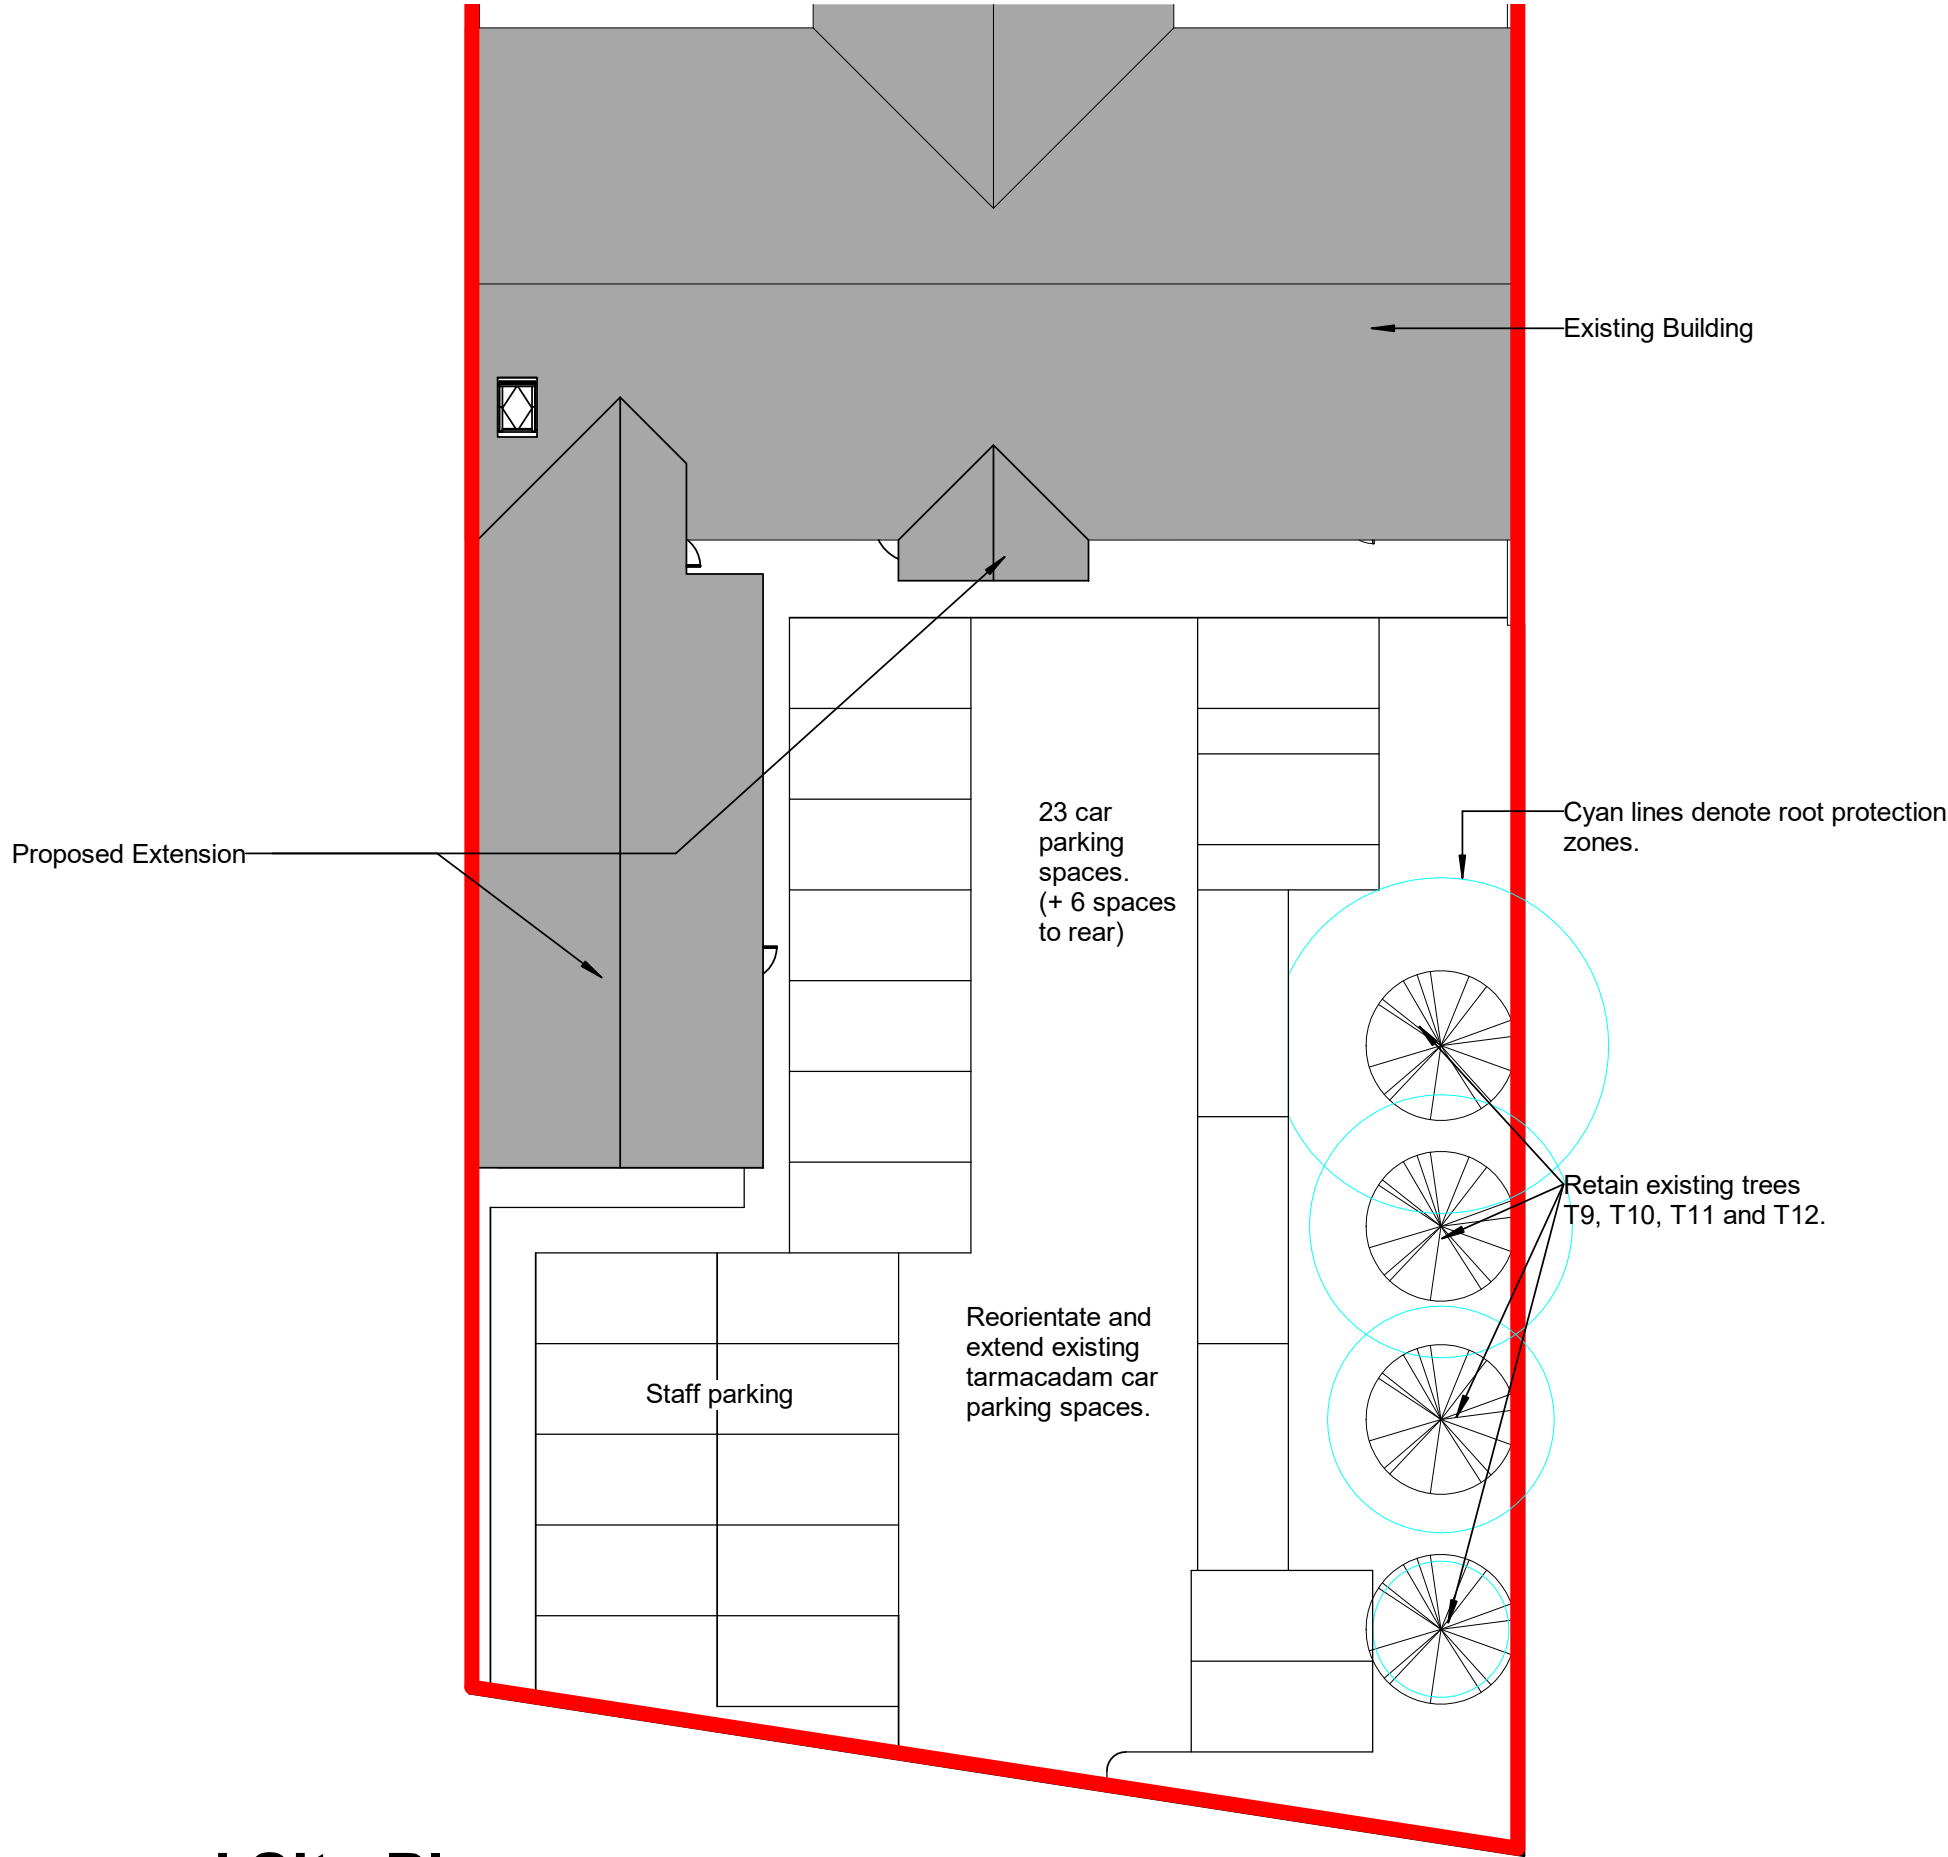

1 Proposed Site Plan

1 : 200

Rev	Date	Description	Dr	Ch
-----	------	-------------	----	----



Address 18 St Andrews Crescent, Cardiff CF10 3DD
Telephone 07920 057880 07495878410
Website prichardbarnes.co.uk

Client ABMU
Project Mount Surgery

Project No 1950
Drawing Proposed Site Plan

Issue Status Planning
A3 1 : 200
Drawing No PBA-003 Rev