



The drawing is copyright of Prichard Barnes Architects. It must not be reproduced or disclosed to third parties without prior permission. Use dimensioned information only. Do not scale from the drawing or use electronic information. This drawing is to be used in conjunction with all relevant consultants & specialist manufacturers' information. Any discrepancy should be reported immediately. Any unpermitted information incorporated within this drawing cannot be guaranteed as accurate unless confirmed by field dimensions. All dimensions are in millimetres unless noted otherwise.

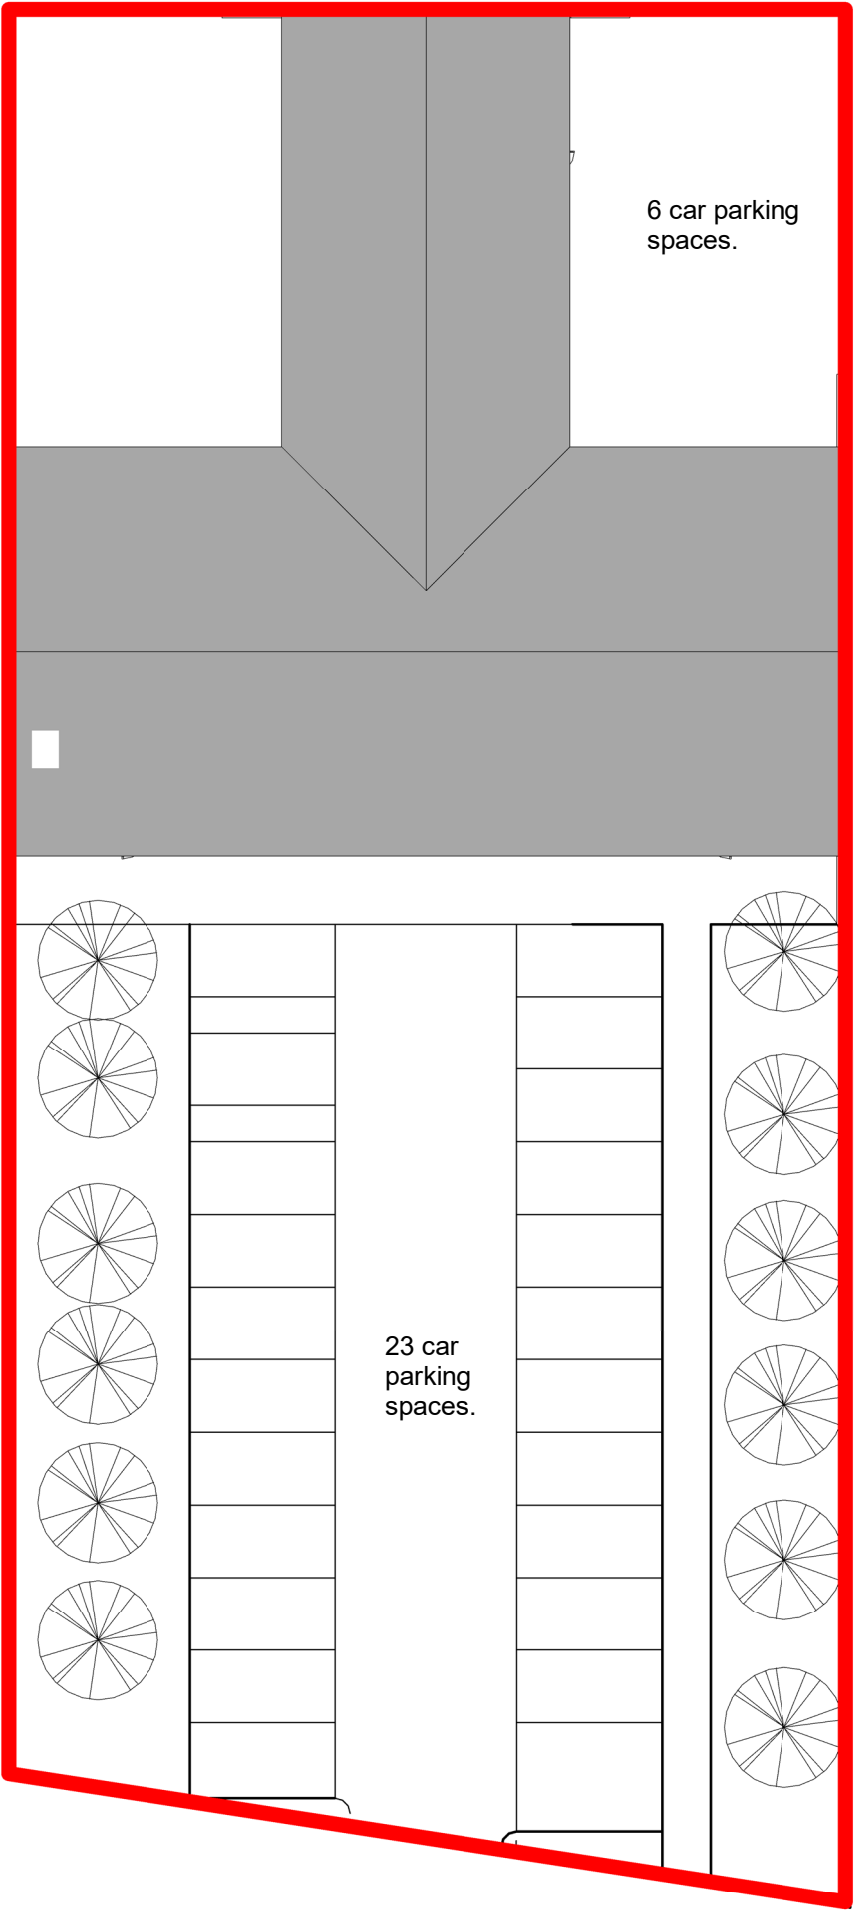

2 Existing Site Plan
1 : 250

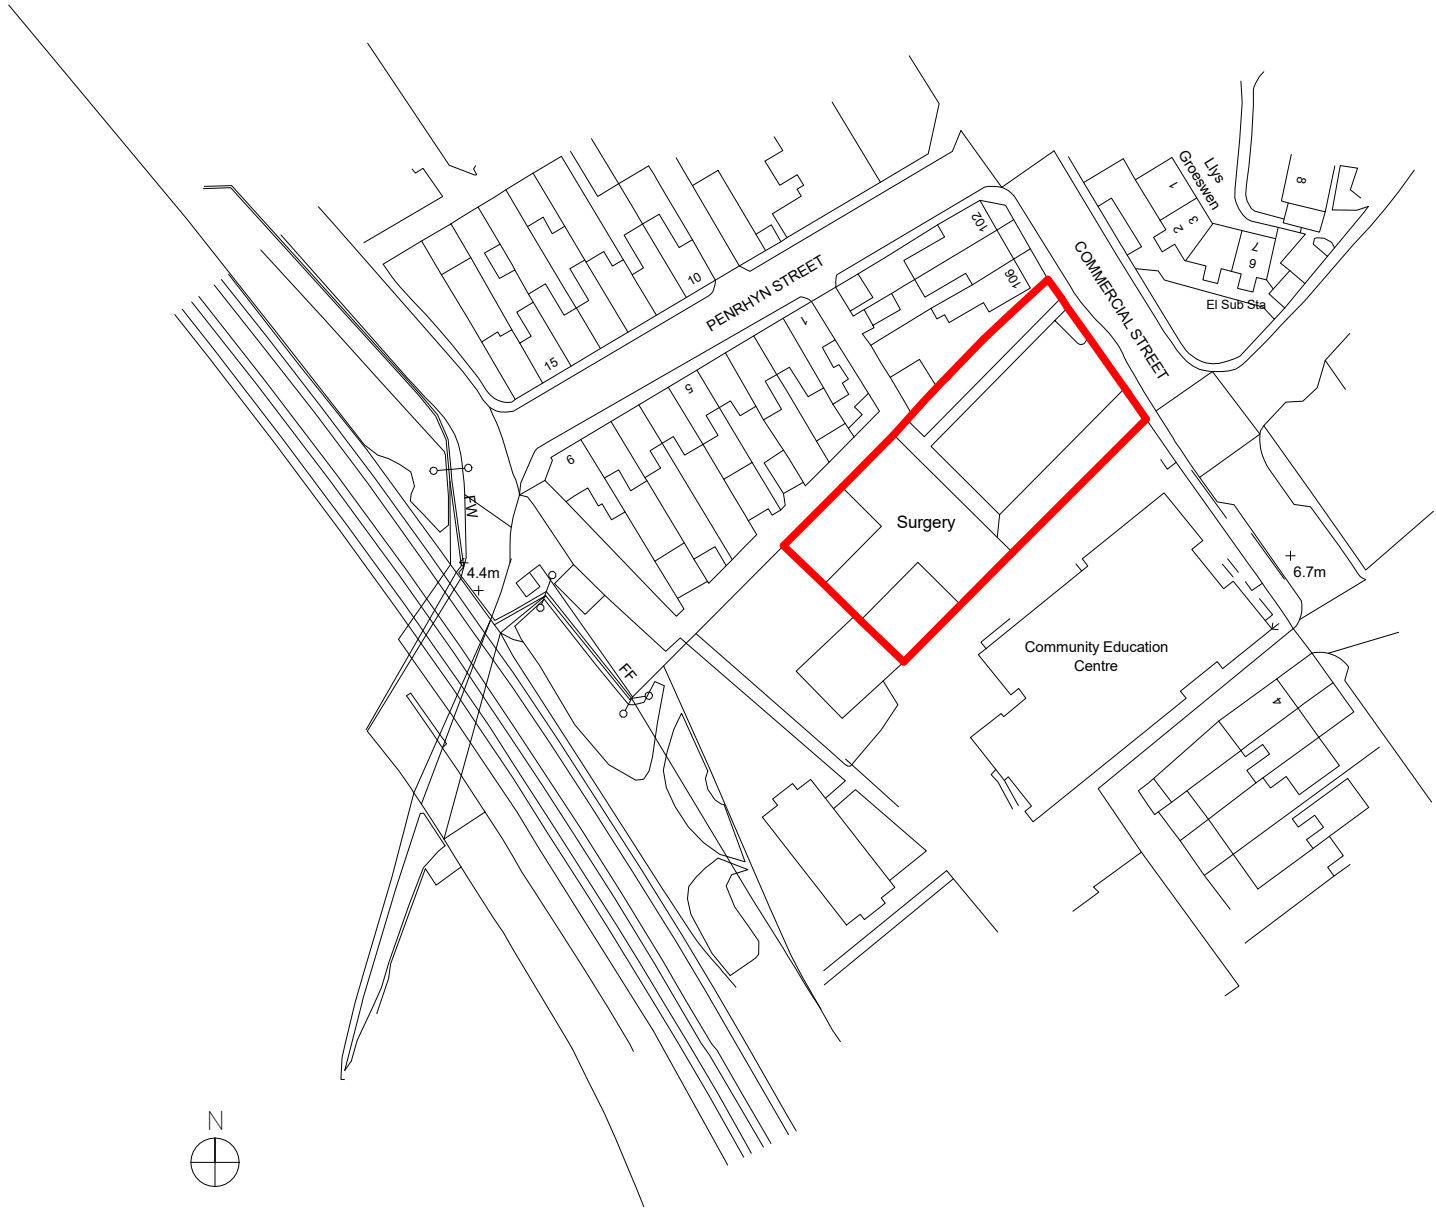

1 Site Location Plan
1 : 1250

Rev	Date	Description	Dr	Ch
-----	------	-------------	----	----

Prichard Barnes Architects

Address 18 St Andrews Crescent, Cardiff CF10 3DD
Telephone 07920 057880 07495878410
Website prichardbarnes.co.uk

Client ABMU
Project Mount Surgery

Project No 1950
Drawing Existing Site Plan

Issue Status Planning
A3 As indicated
Drawing No PBA-001 Rev