



Superseded

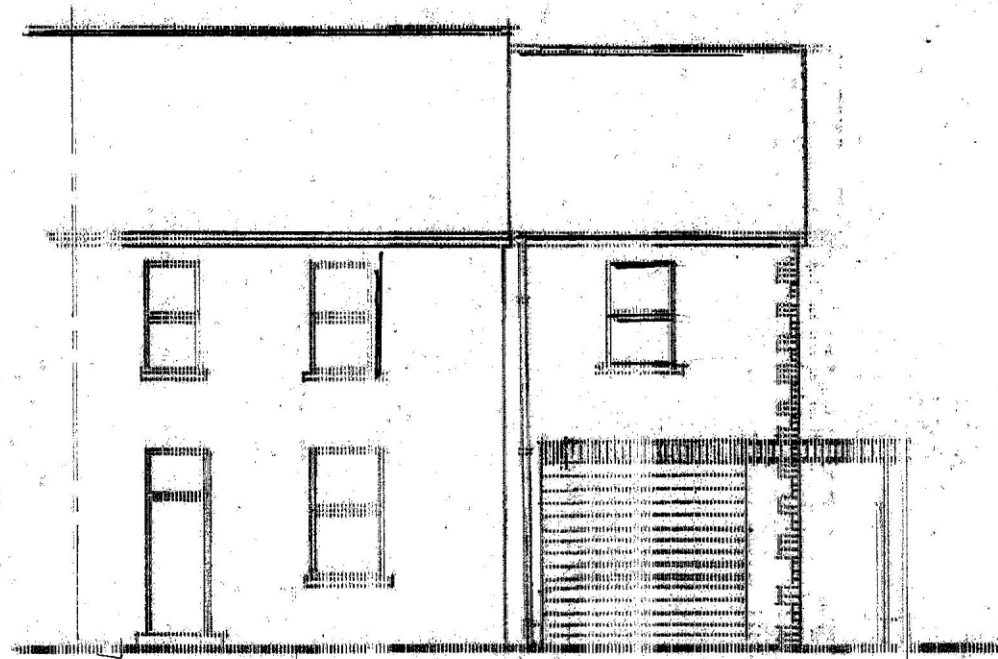

Proposed East Elevation.

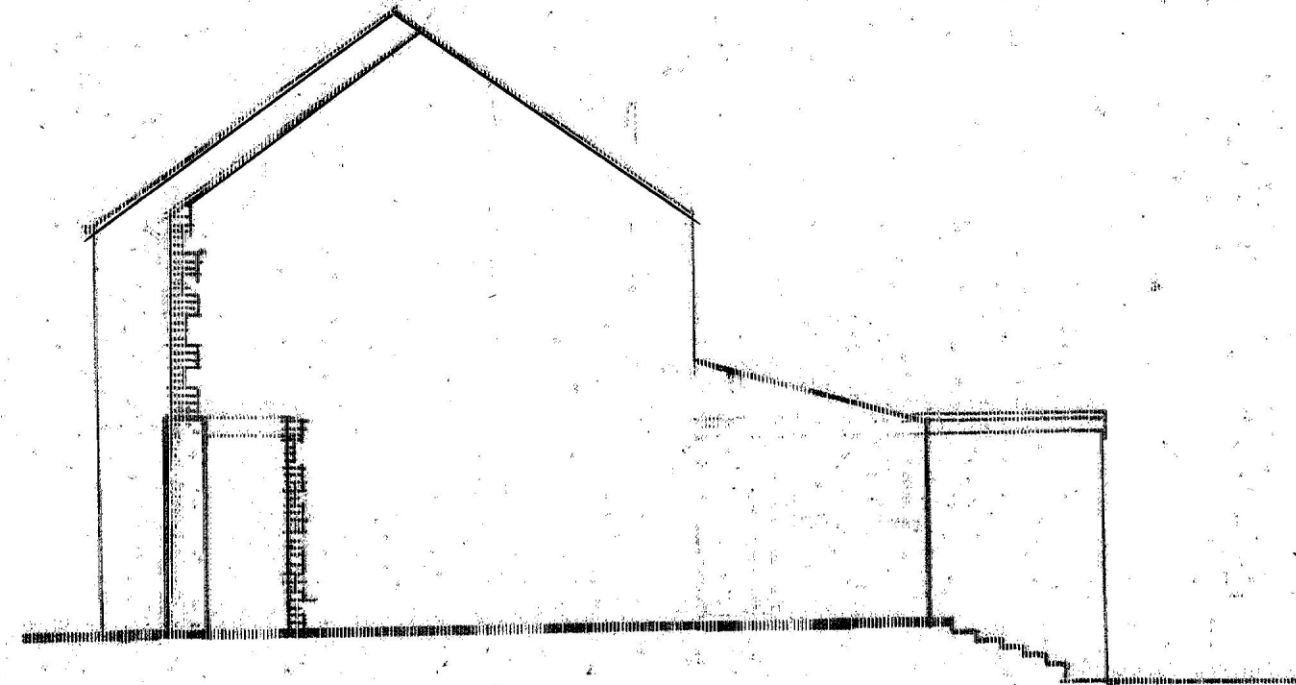

Proposed North Elevation.

Materials:

Roof - Slate

Walls - Stonework to match existing on the front and render to the other elevations.


Feature brickwork - To match existing

RWG and Fascia's - Matt Black


Ex RWG and Fascia's - To be changed to Matt Black

Garage door - Upvc (White) electric roller shutter

Peronal door - White Upvc

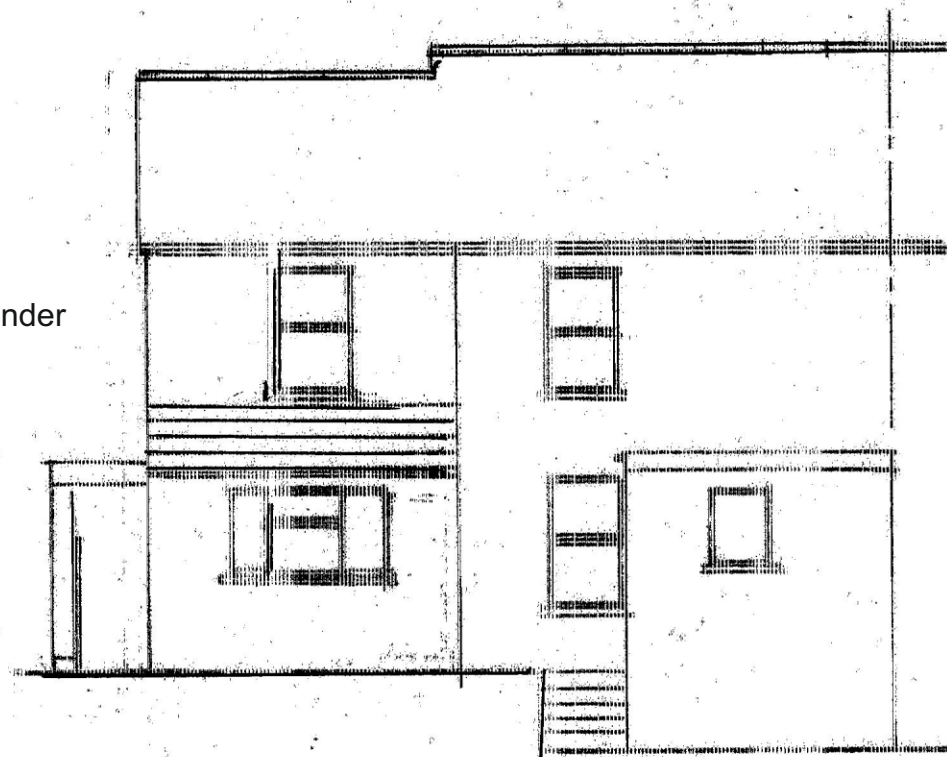

Proposed West Elevation.

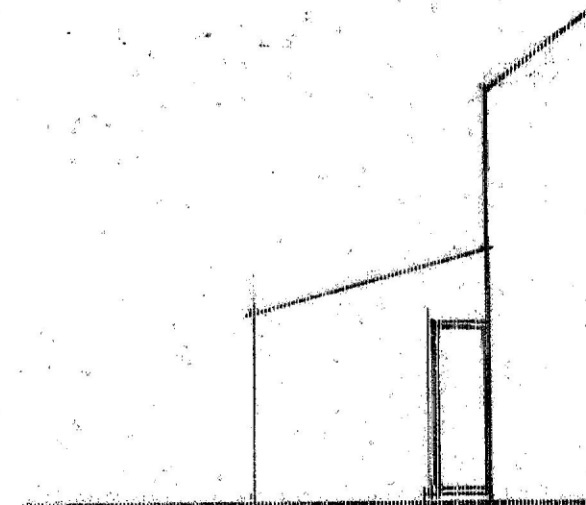

Proposed South Elevation.

Ron Bagshaw & Associates Ltd.

Architectural Design & Planning Consultants



Wood Field House
15 Rosser Terrace
Gillfrew
Neath, SA10 8LH

Contact Details -
01639 832822 (Office)
07870 863859 (Mobile)
mail@ronbagshaw.co.uk

Drawing No: SM/2021/05/B

Scale: 1:100 @ A3

Date: ^{NOV}
~~June~~ 2021

Notes/Revisions

Proposal: Side extension

Location: 19 Gelli Gron Road, Pontardawe, Neath Port Talbot.

Client: Mr Steve Musk - same address.

Title: Proposed Elevations.