



NOTE THE PROPERTY OF THIS DRAWING AND DESIGN IS VESTED IN H. D. WILLIAMS Ltd. AND MUST NOT BE COPIED OR REPRODUCED IN ANY WAY WITHOUT THEIR WRITTEN CONSENT. Copyright © H. D. Williams Ltd. All Rights Reserved

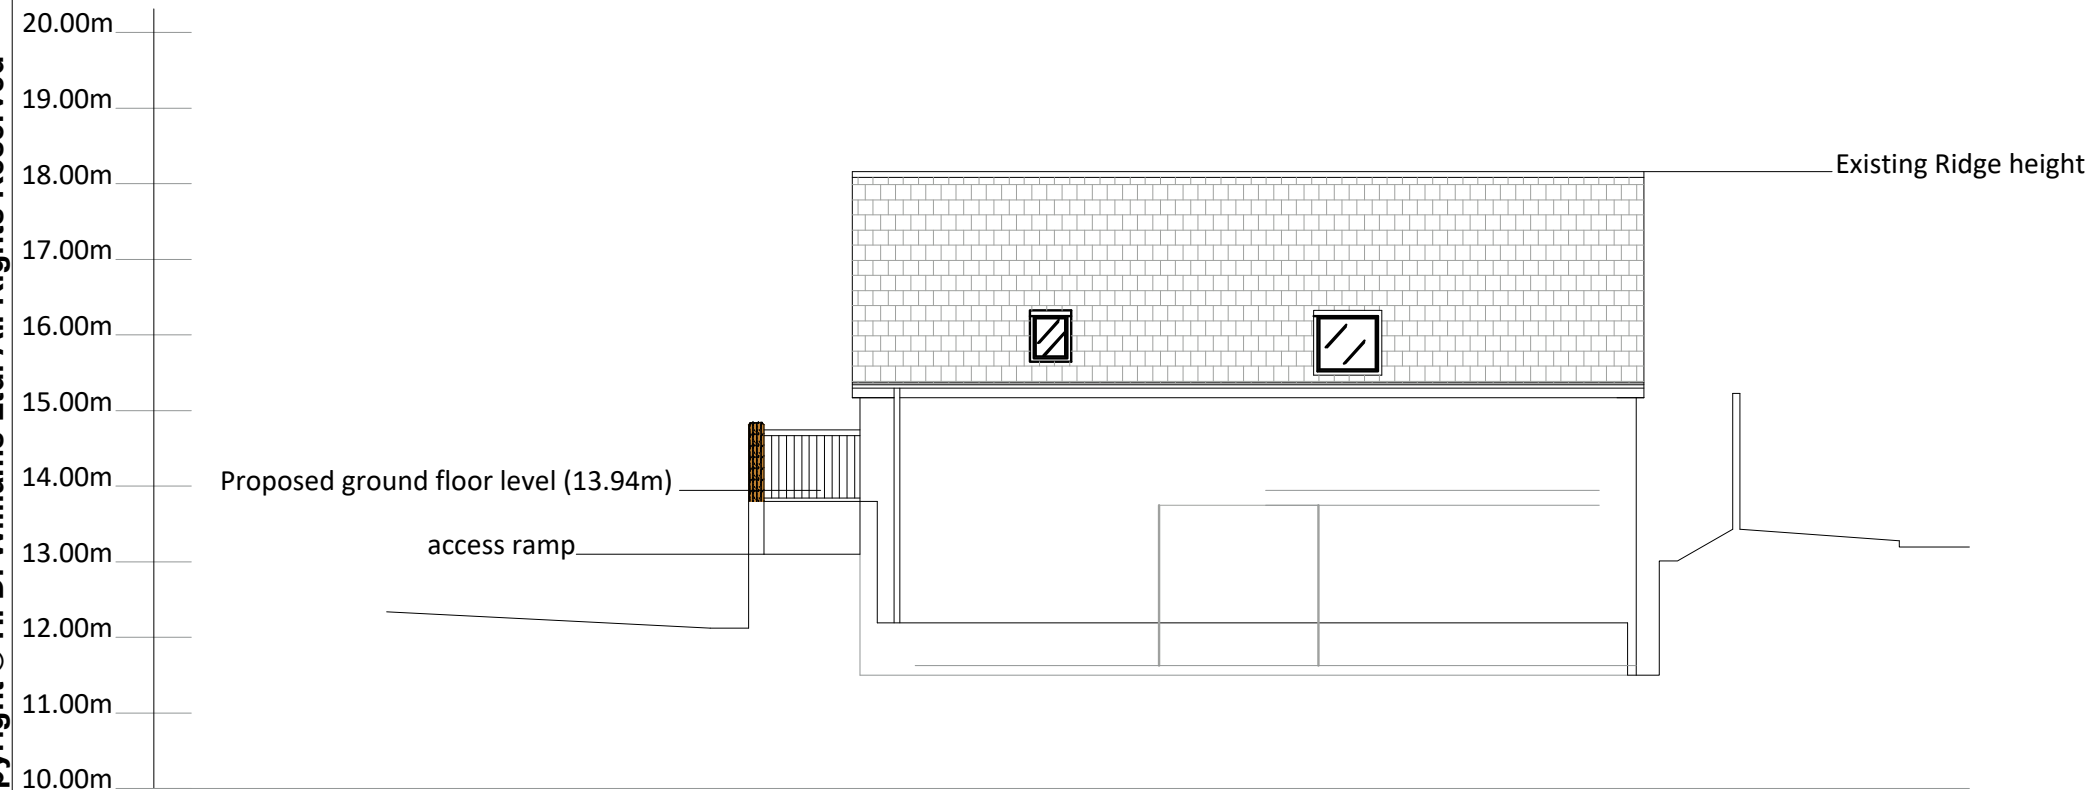


PROPOSED SIDE ELEVATION
scale 1:100




PROPOSED REAR ELEVATION (road side)
scale 1:100

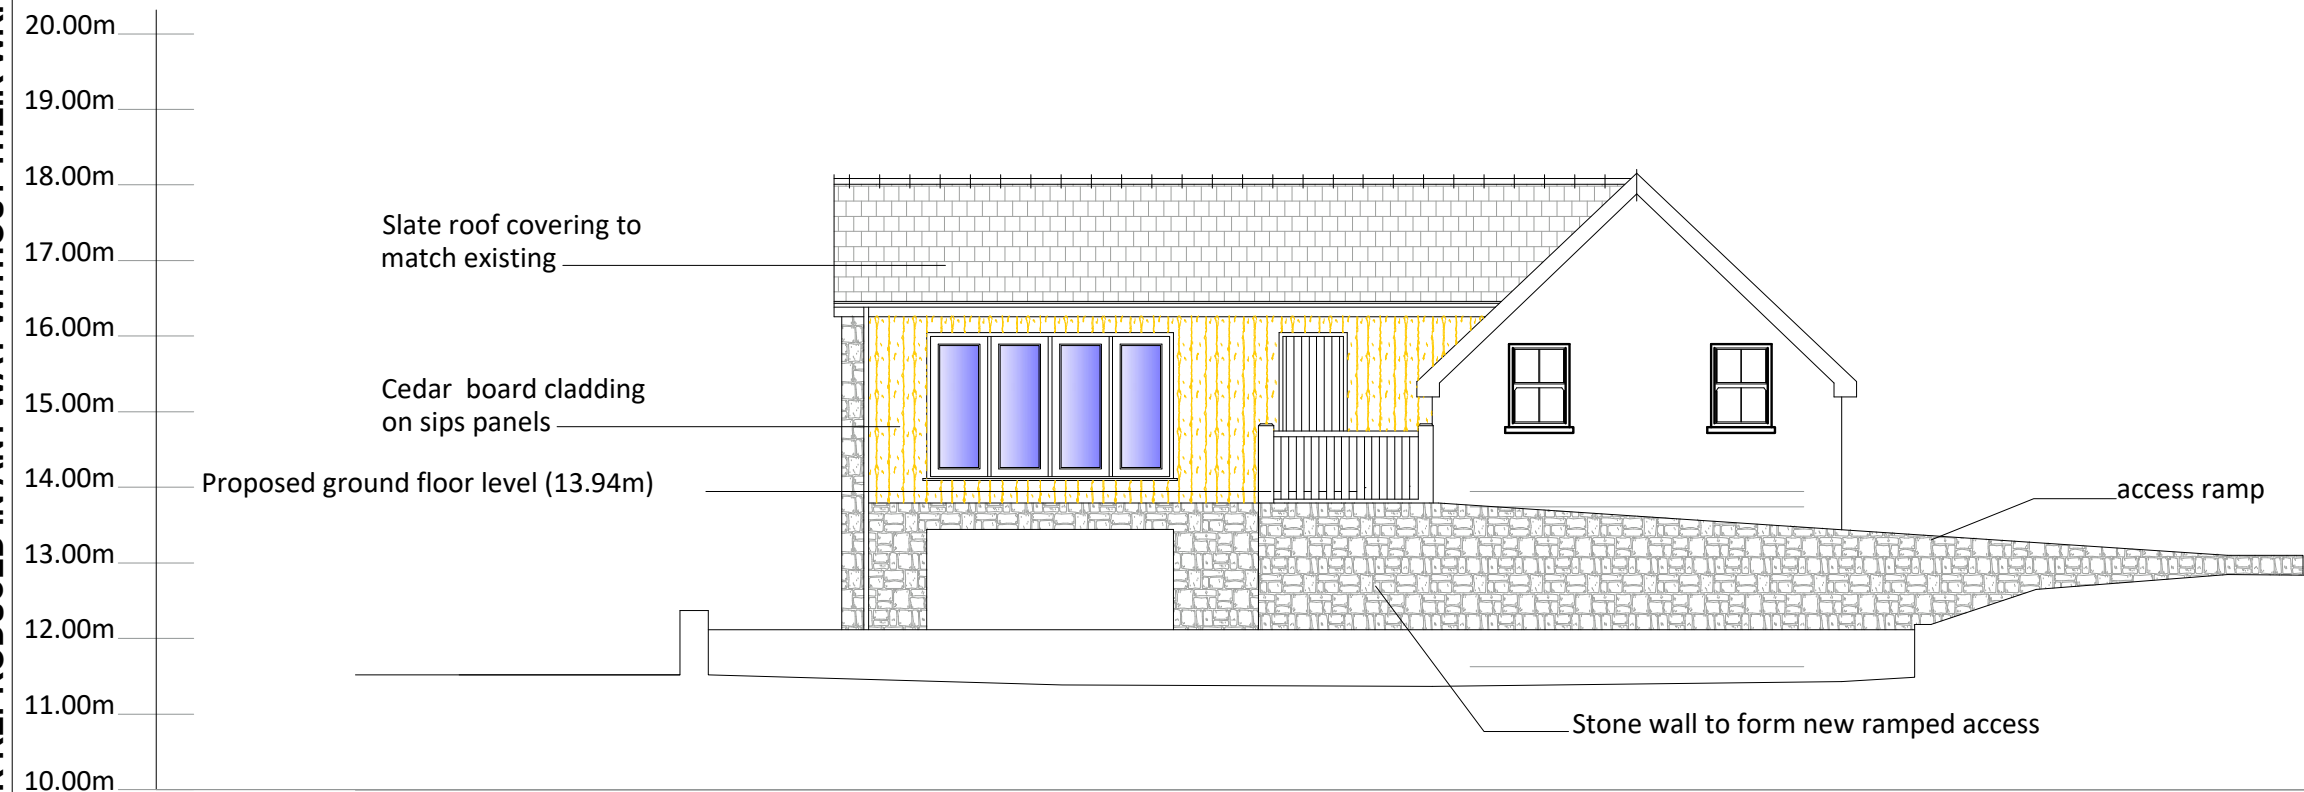


PROPOSED FRONT ELEVATION
scale 1:100

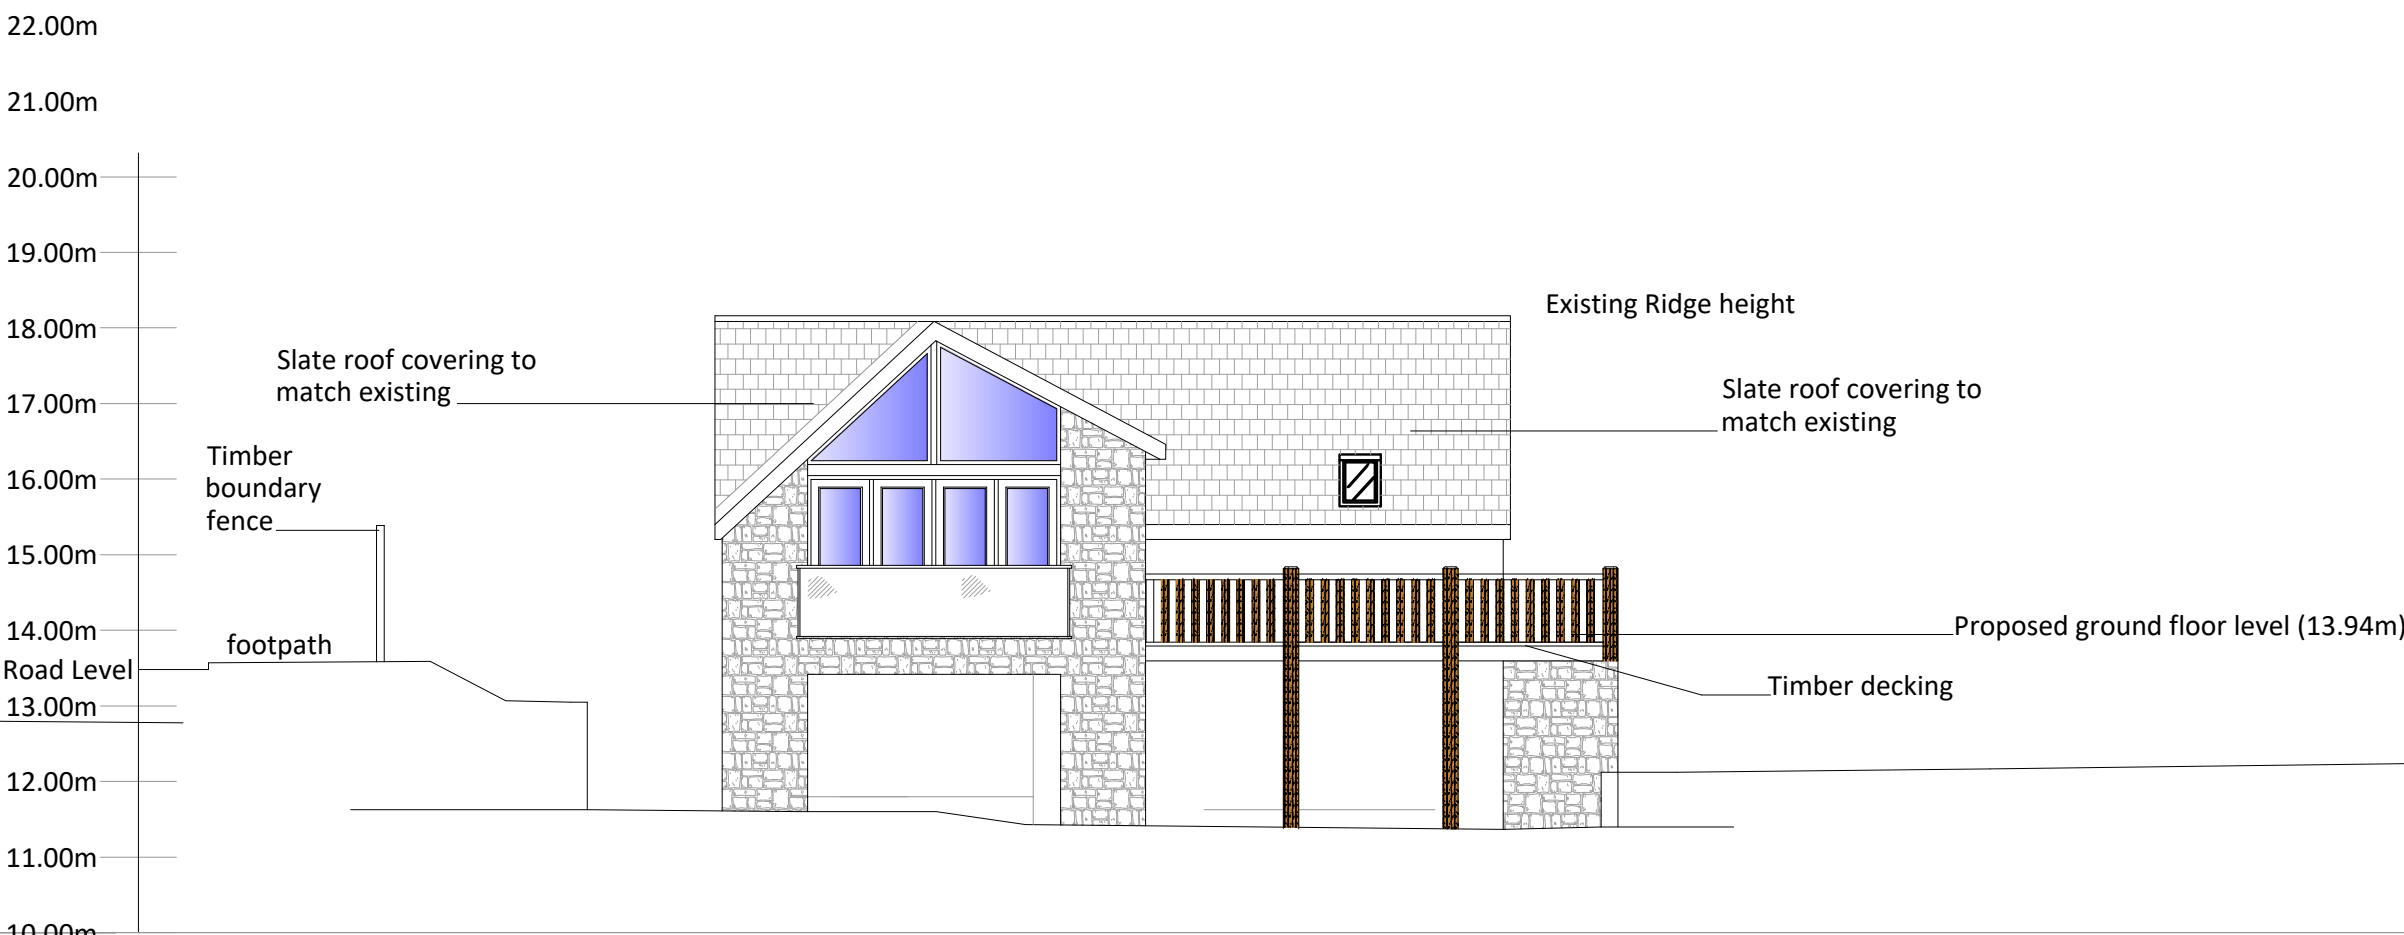


PROPOSED SIDE ELEVATION
scale 1:100

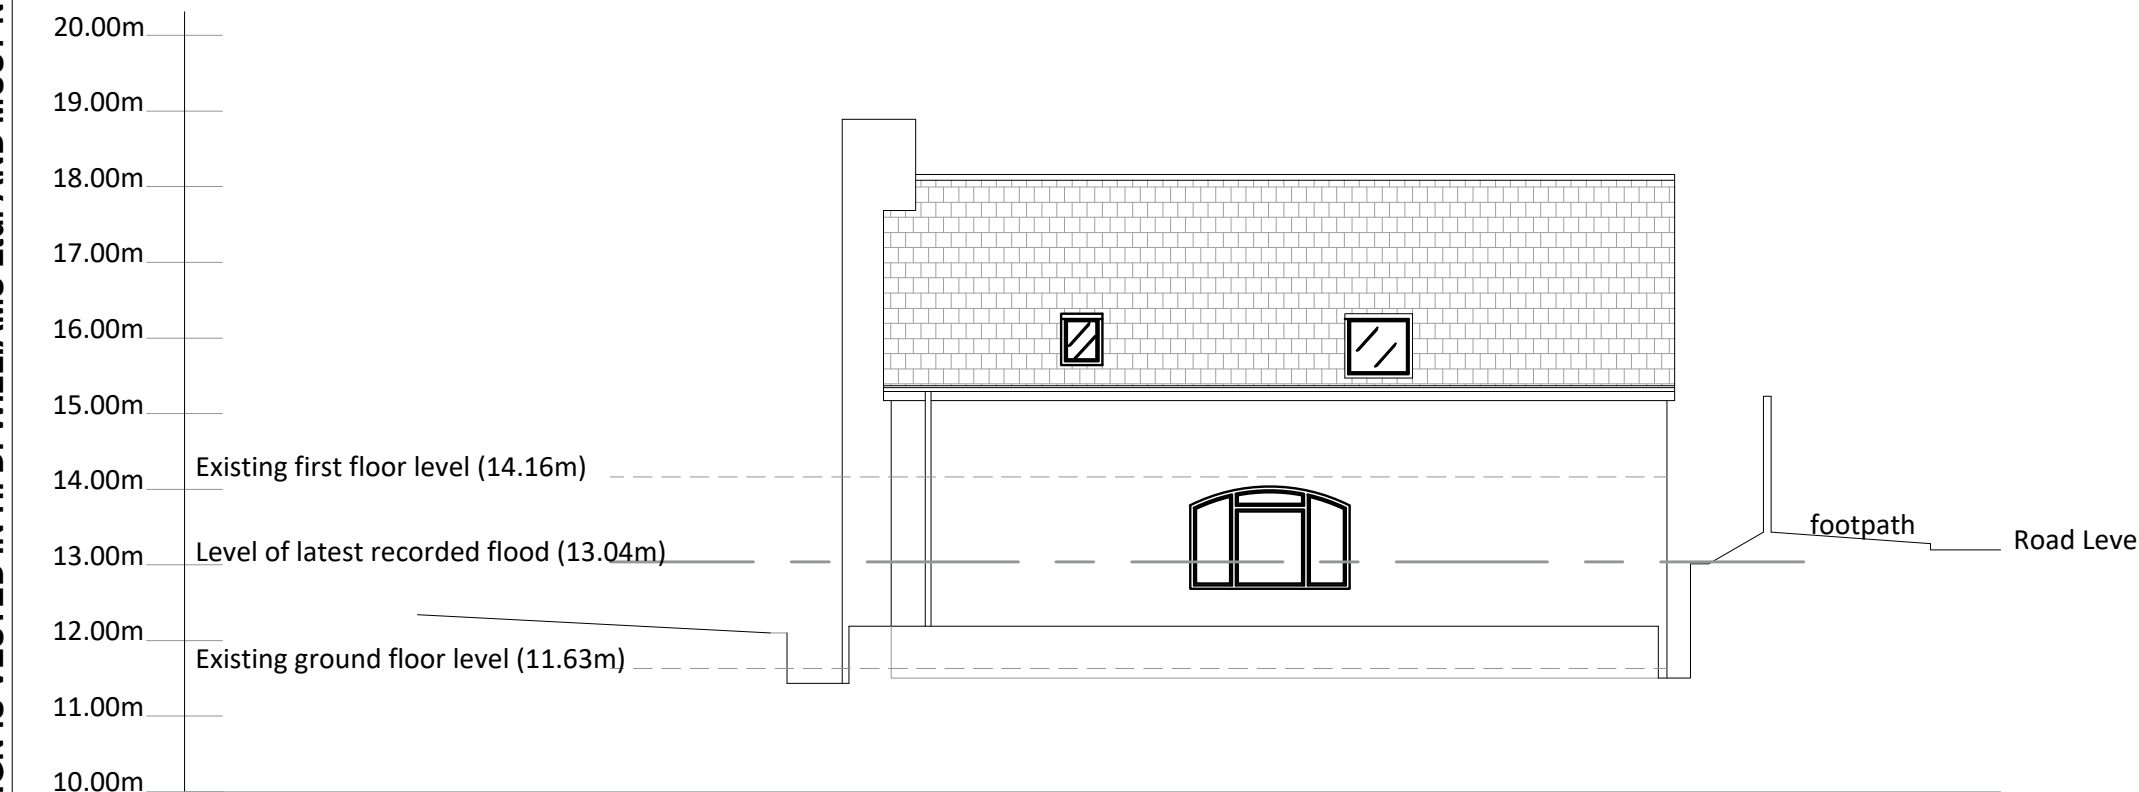

EXISTING SIDE ELEVATION
scale 1:100

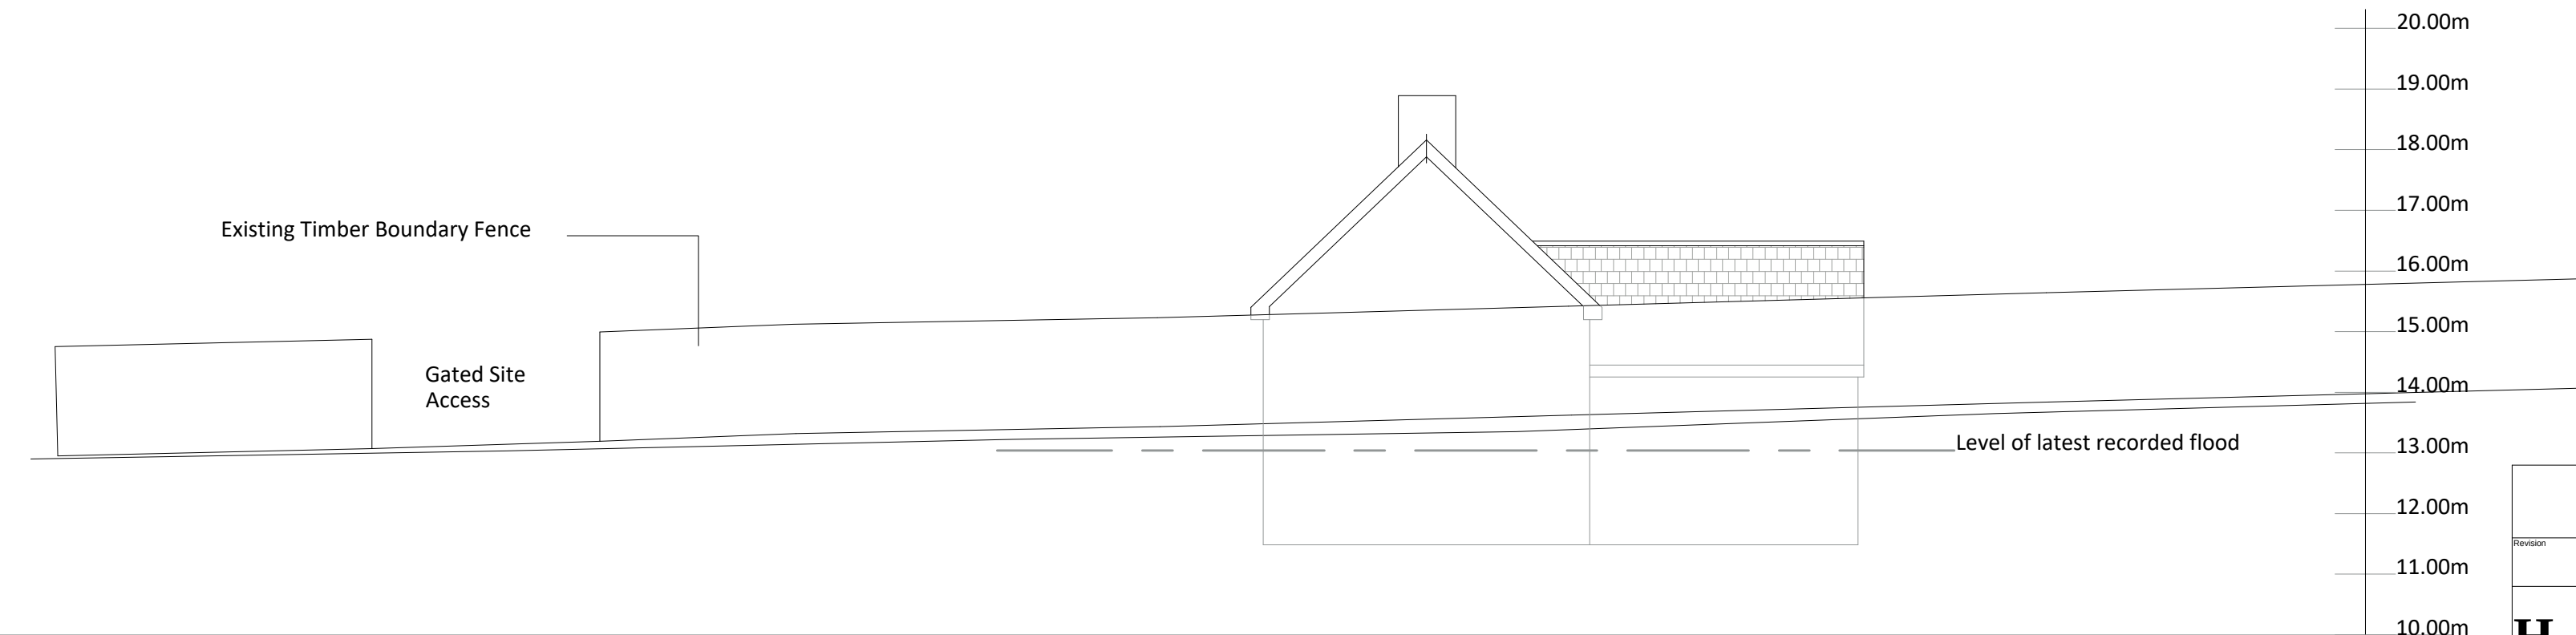

EXISTING REAR ELEVATION (road side)
scale 1:100

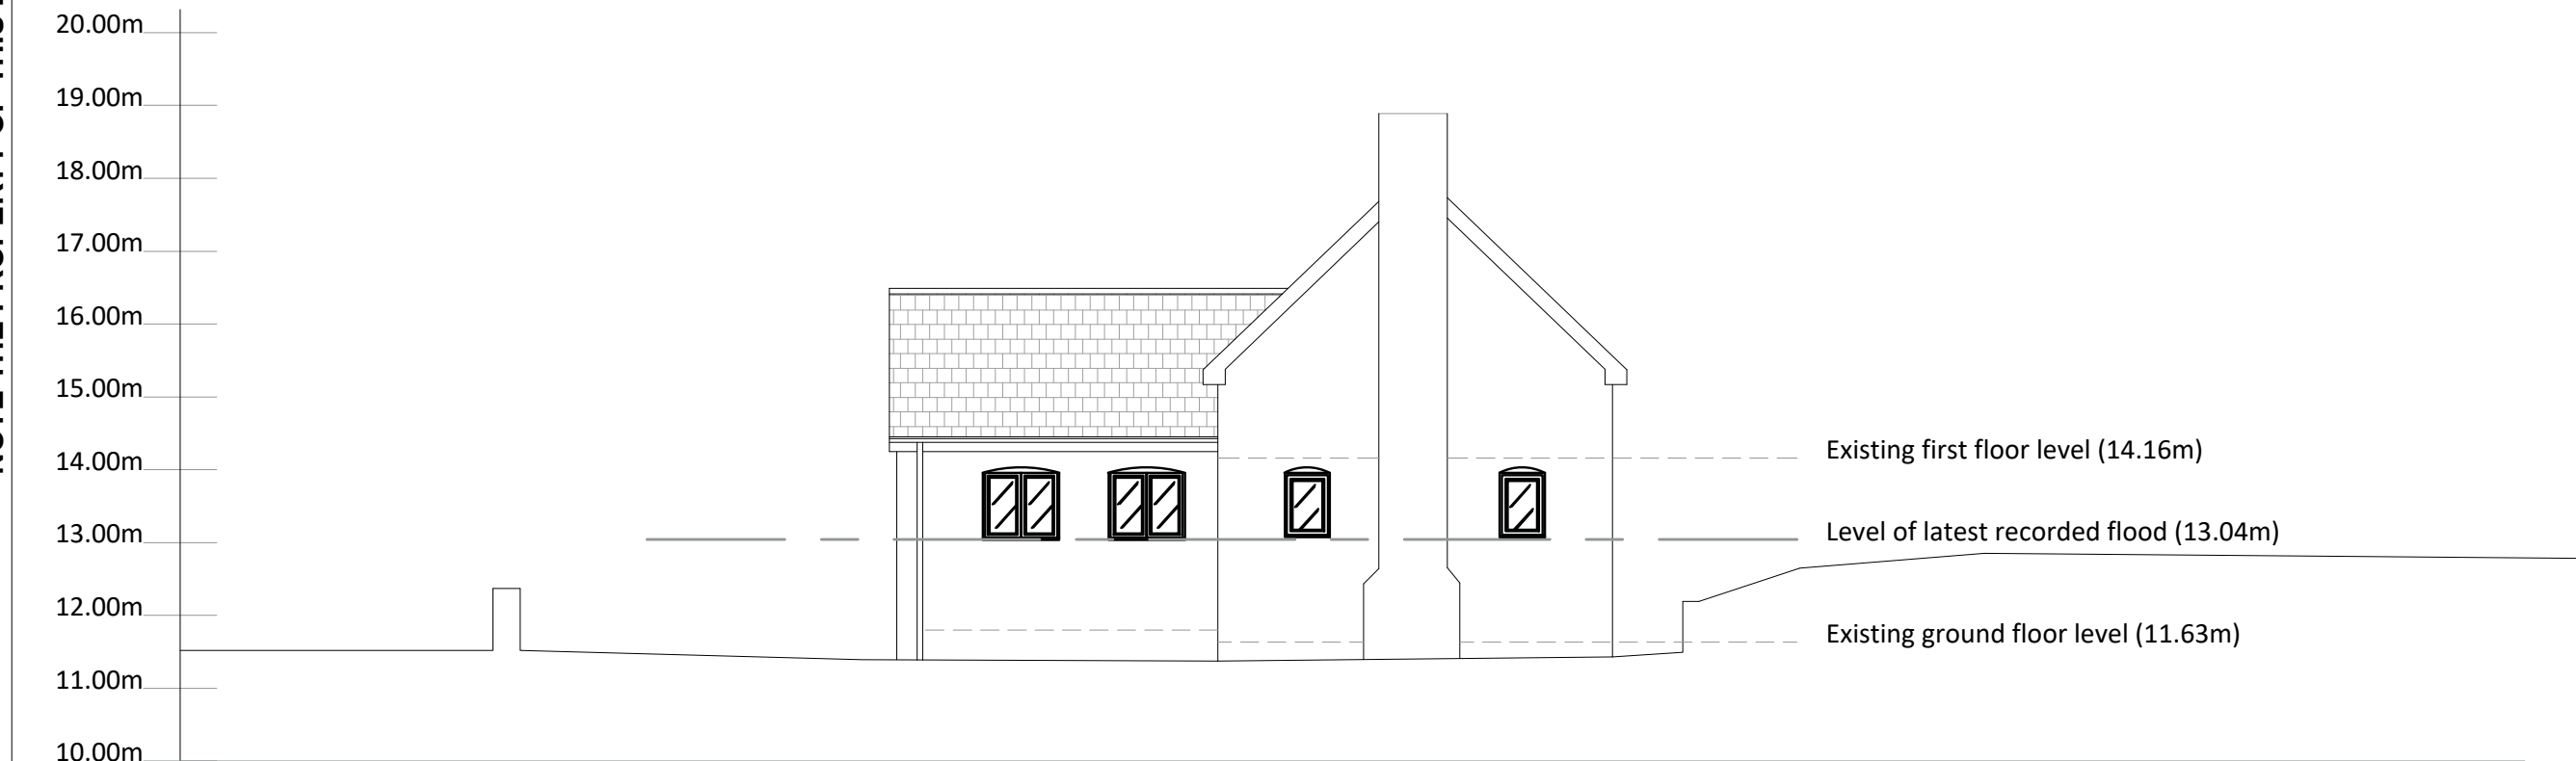

EXISTING FRONT ELEVATION
scale 1:100



EXISTING SIDE ELEVATION
scale 1:100

Version	Date	Description

H. D. WILLIAMS Ltd.
F.R.I.C.S.
CHARTERED SURVEYORS
TIRFESURYDD SIARTREDIG
123, Trealaw Road, Tonypandy,
Mid Glam., CF40 2NP.
Tel. (01443) 441078 Fax (01443) 434191
email: hdwilliams1@hotmail.co.uk

Client
Mr. L. Wood
'The Clogger'
Ynysgollen, Aburdulais.

Project
Extension to Dwelling to create
upper floor to tackle flooding issues.

Title
Existing and Proposed Elevations

Date September, 2020	Scale as noted at A1	
Drawing Number hdw/ph/lw.02	Job Ref.	Revision

 **RICS** the mark of
property
professionalism
worldwide