

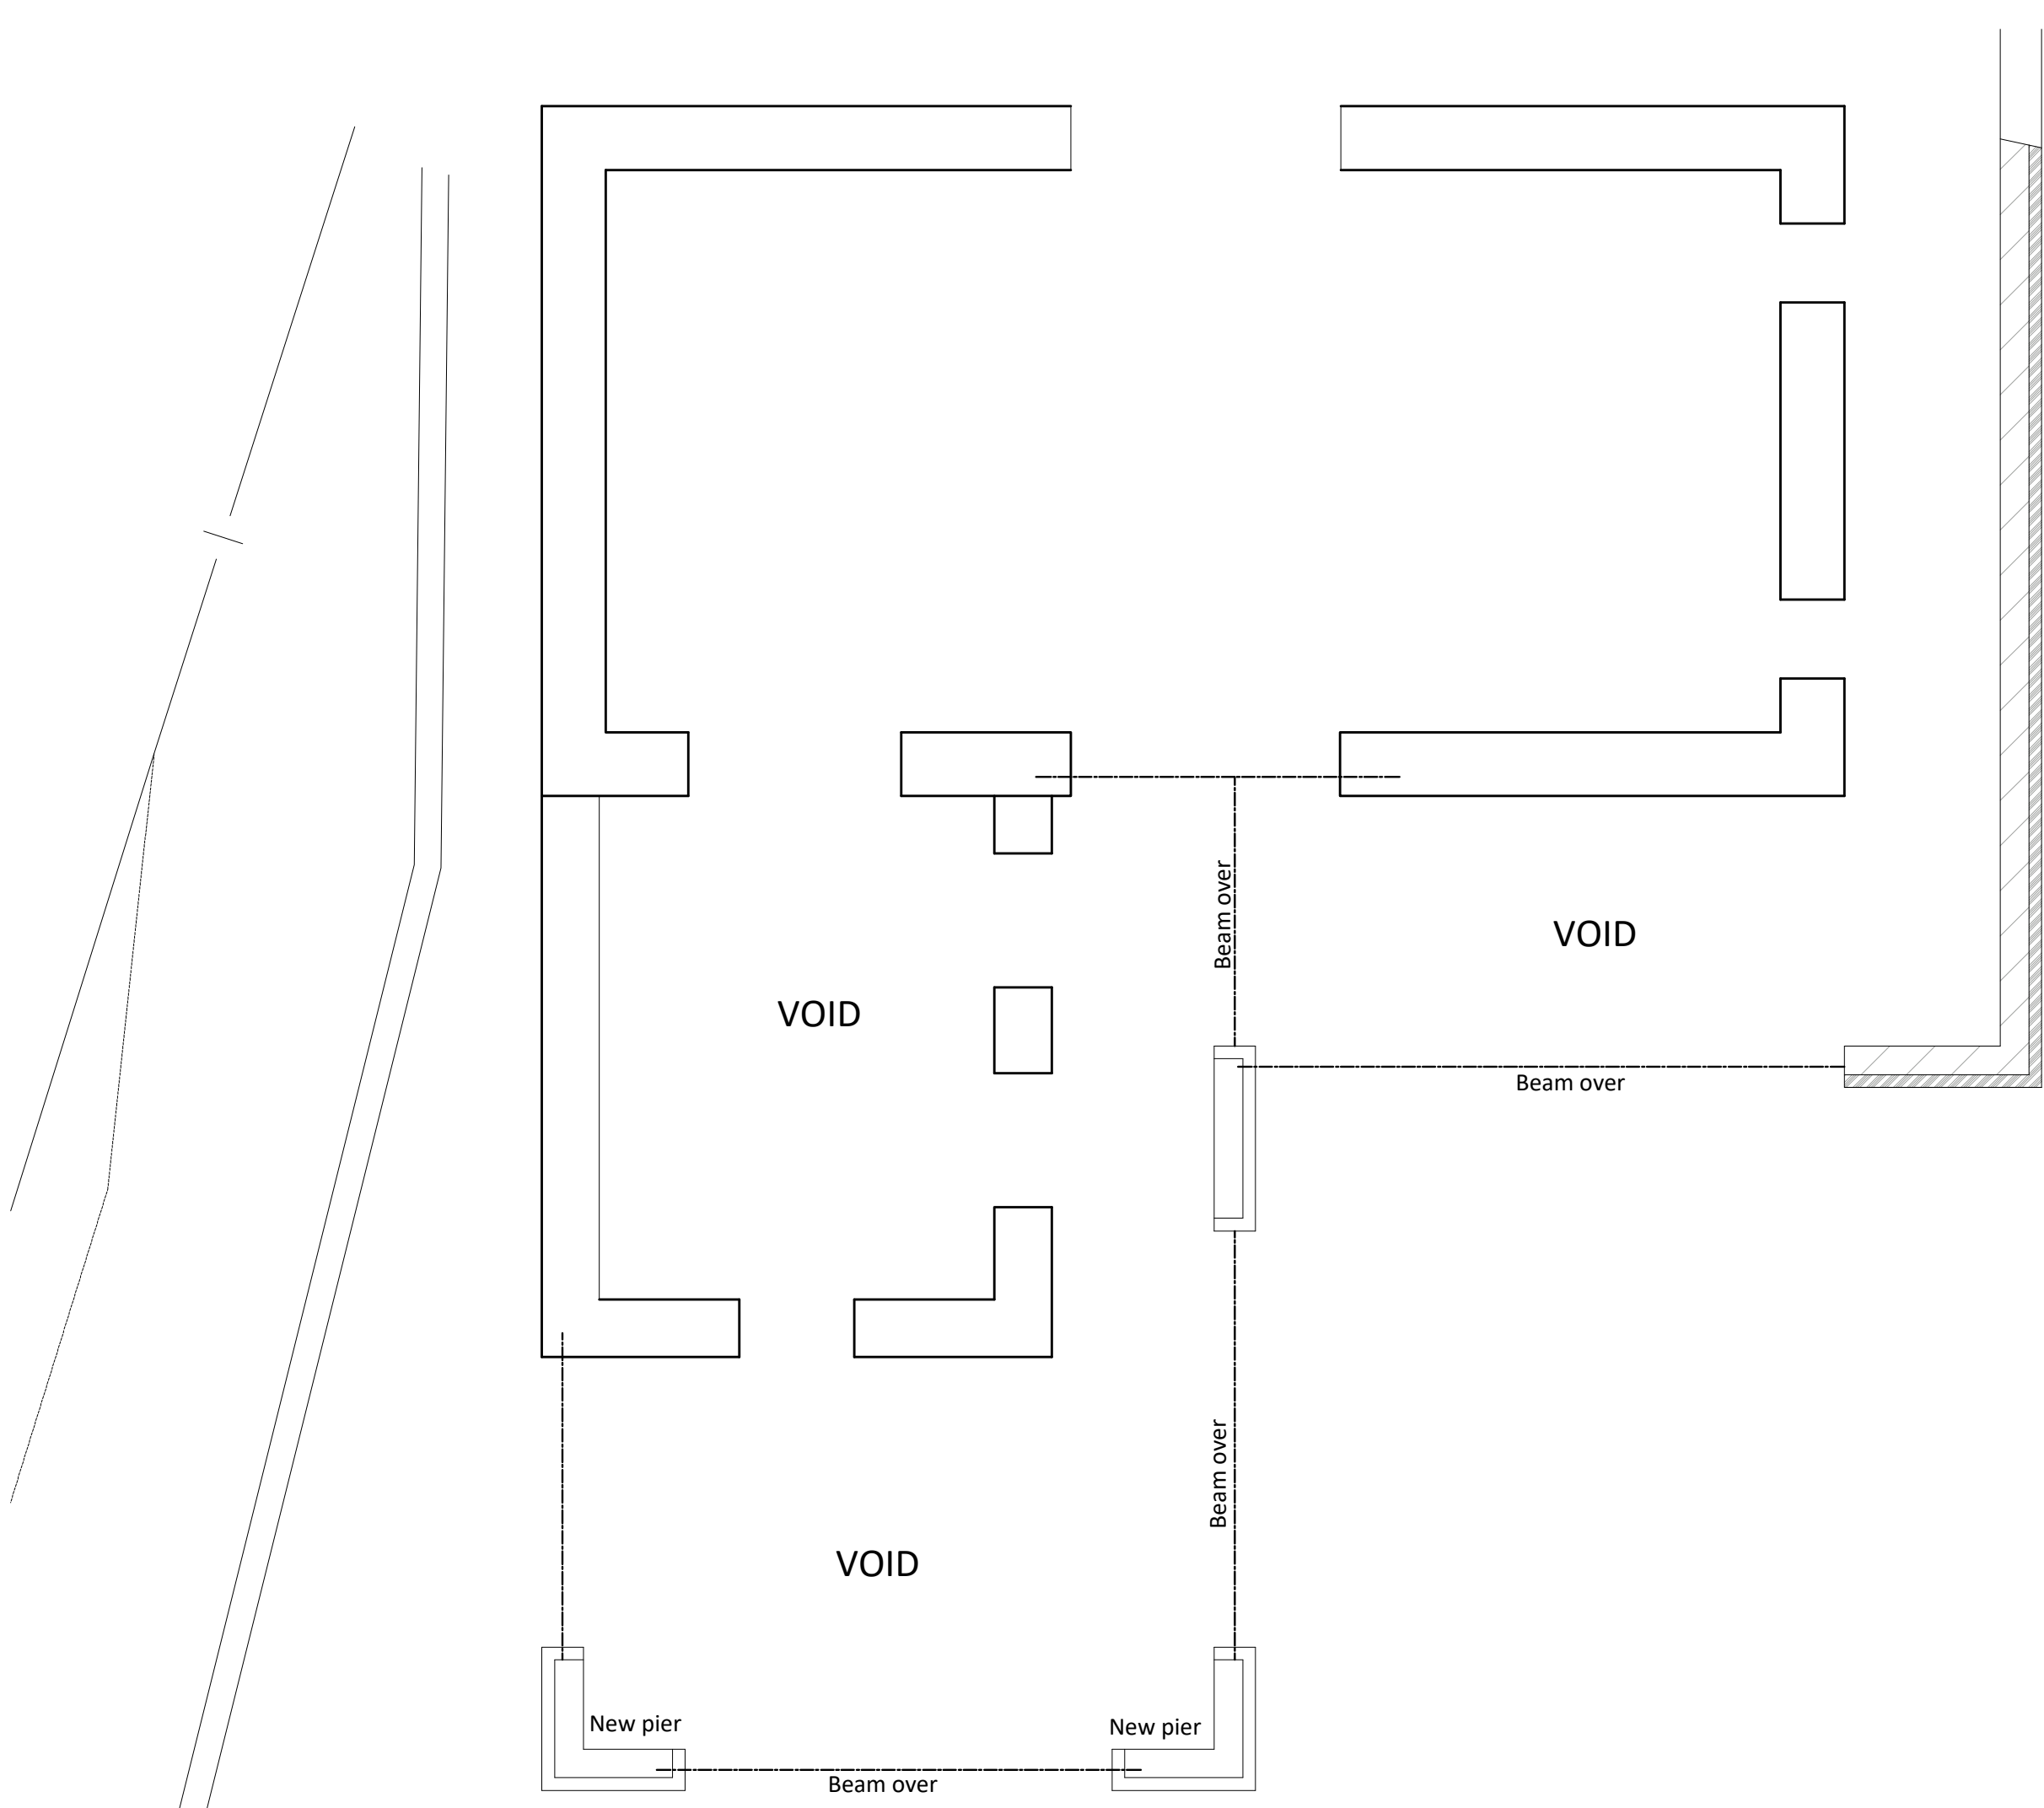
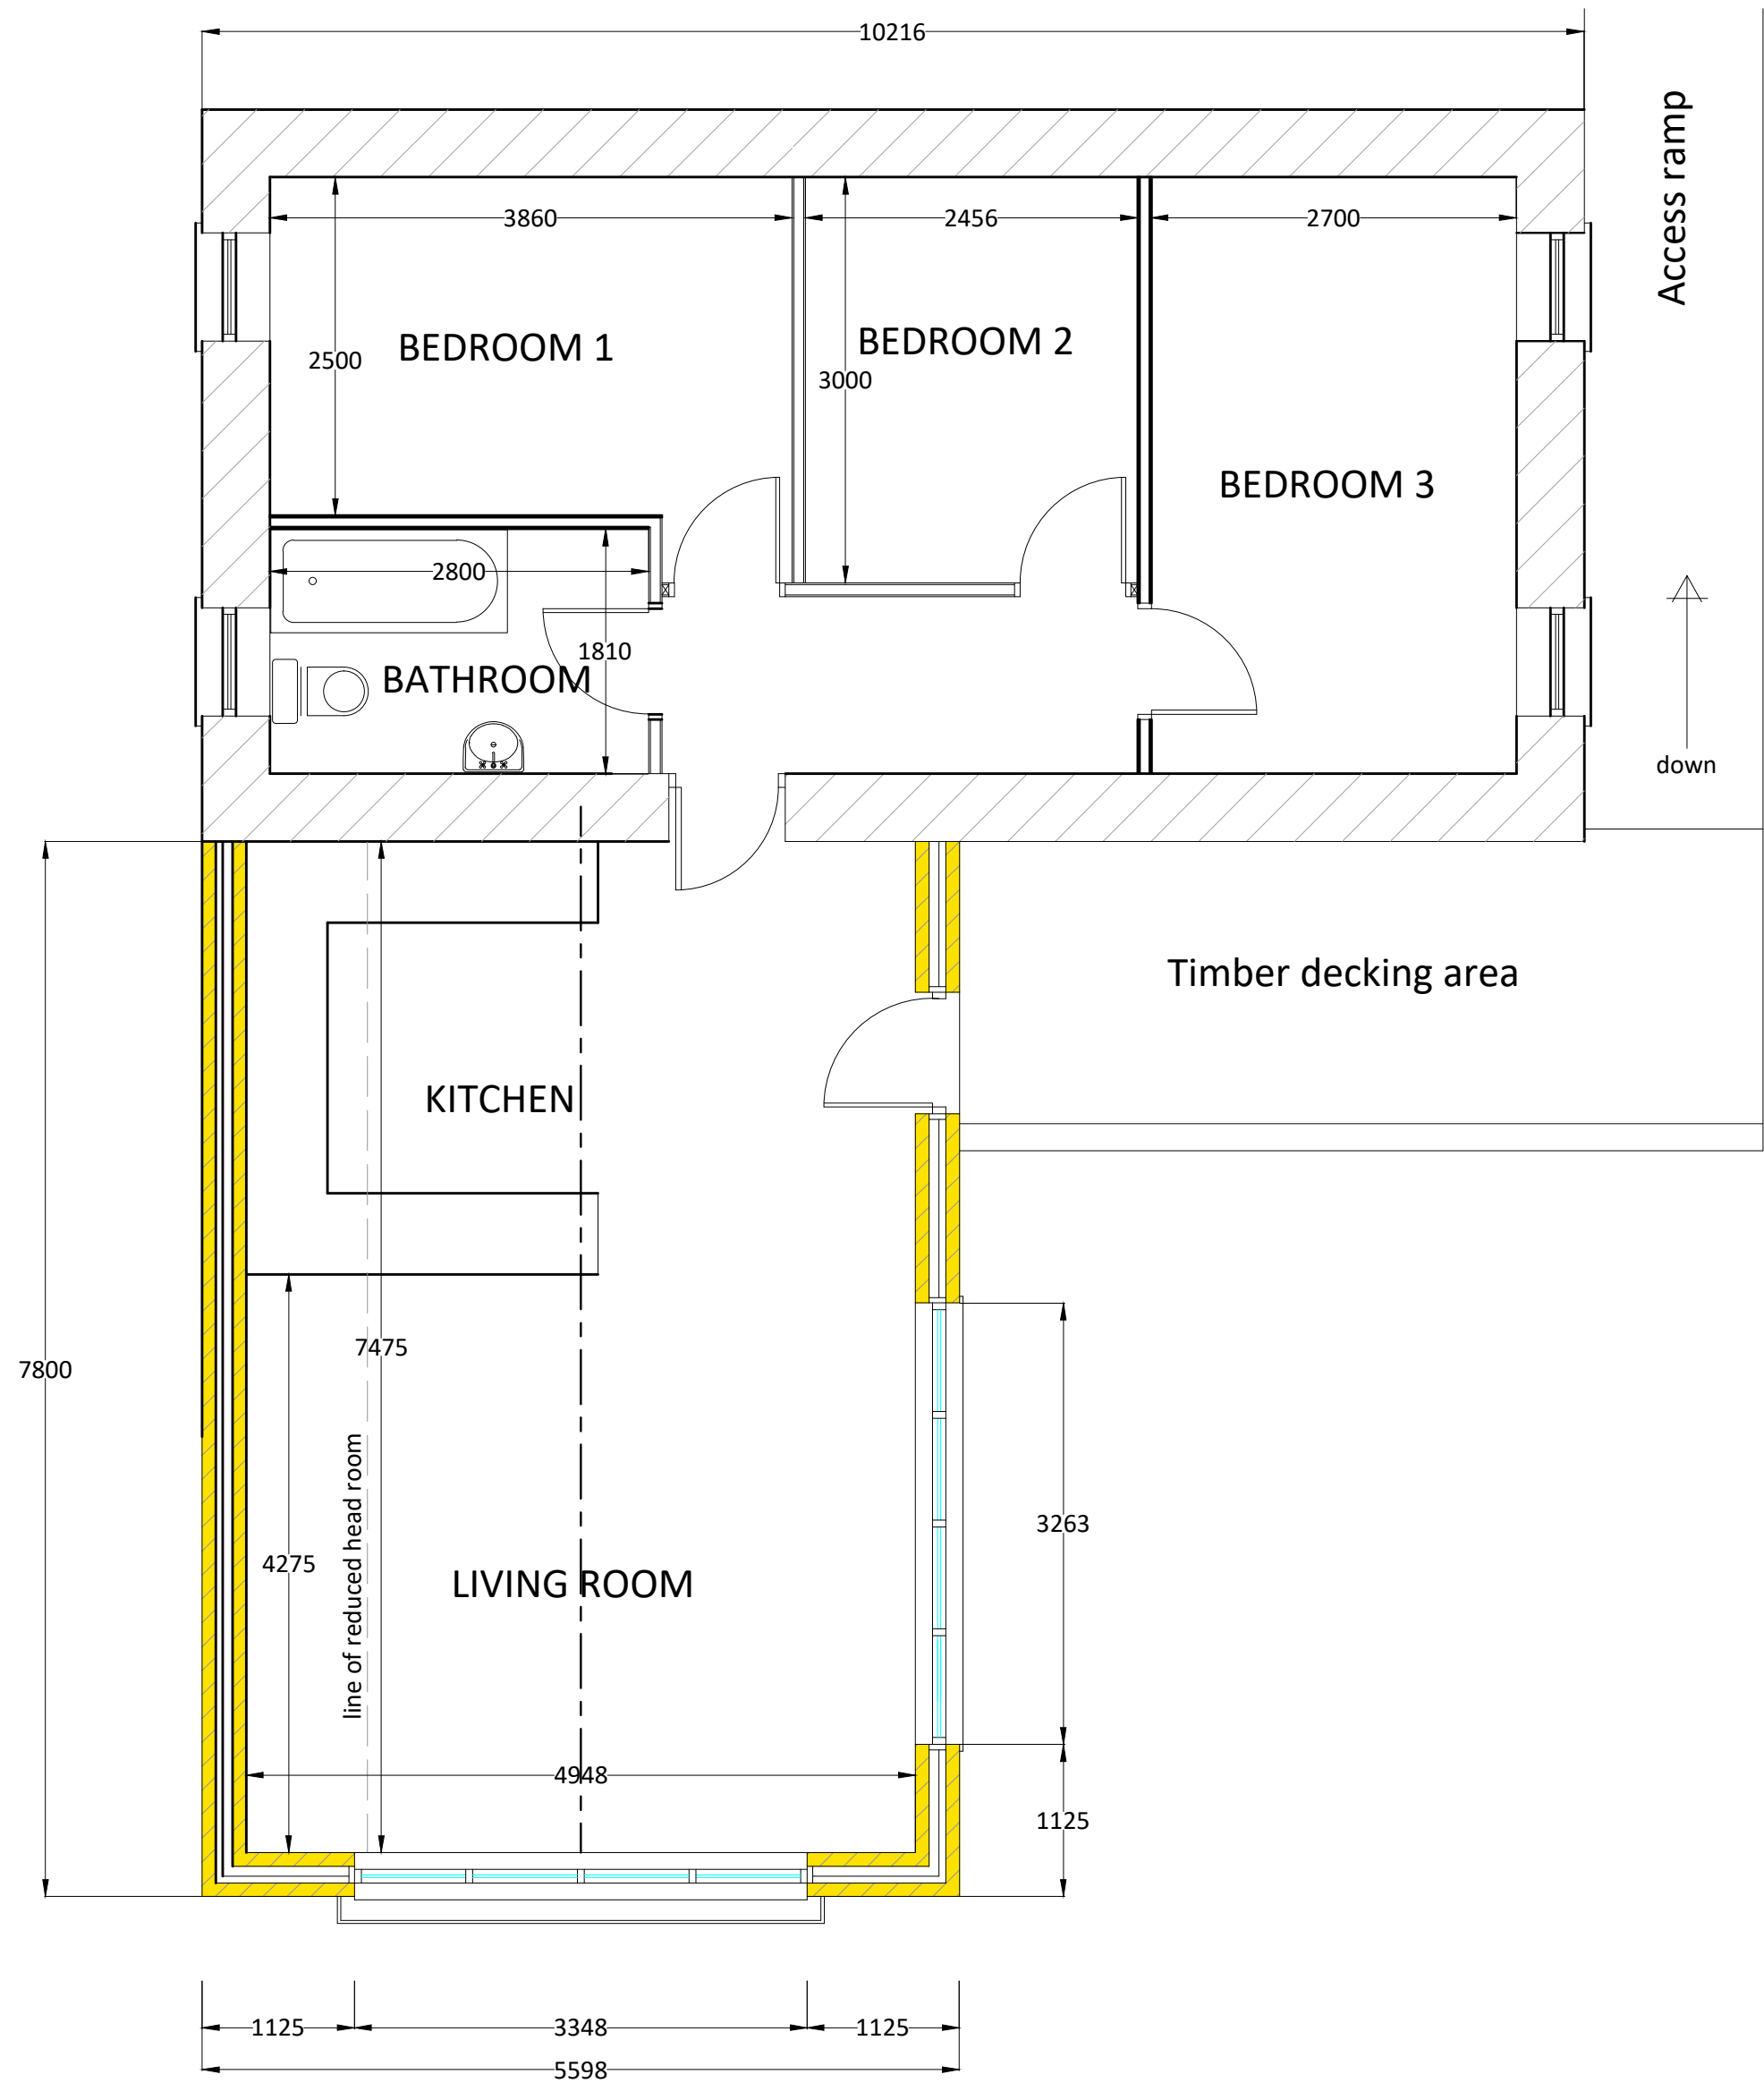


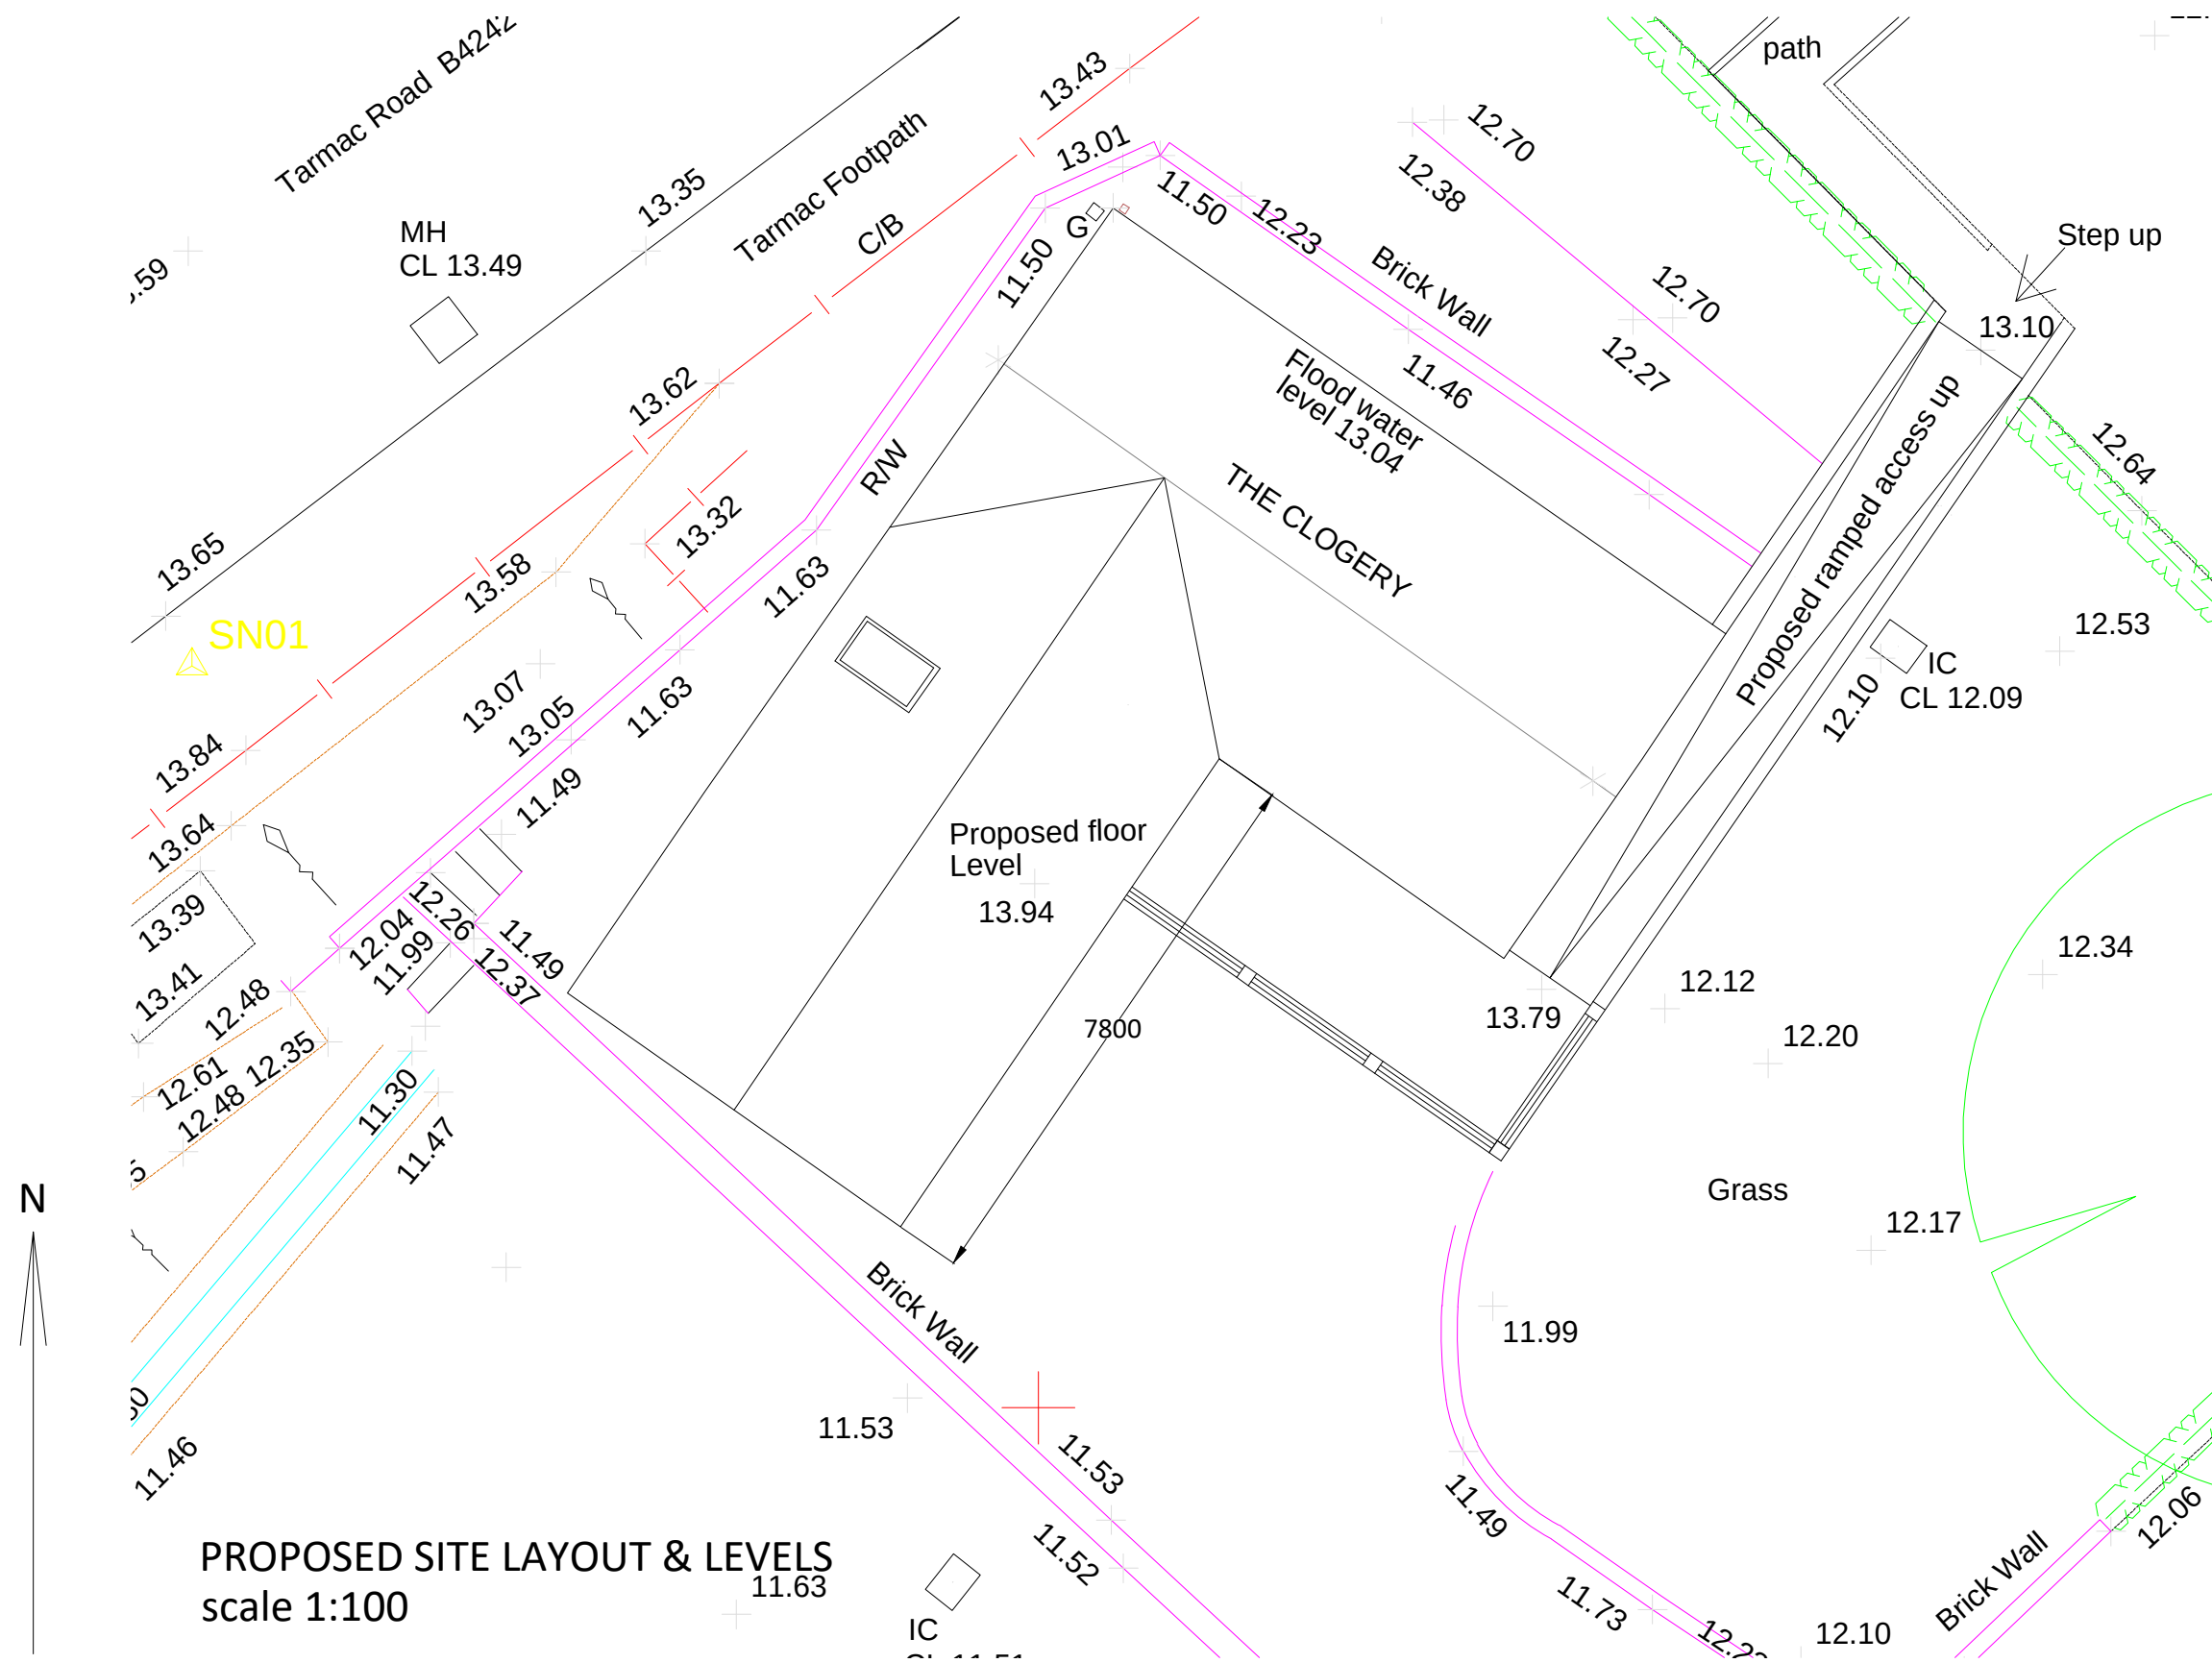

New block wall faced with stonework to match existing dwelling to form new access ramp

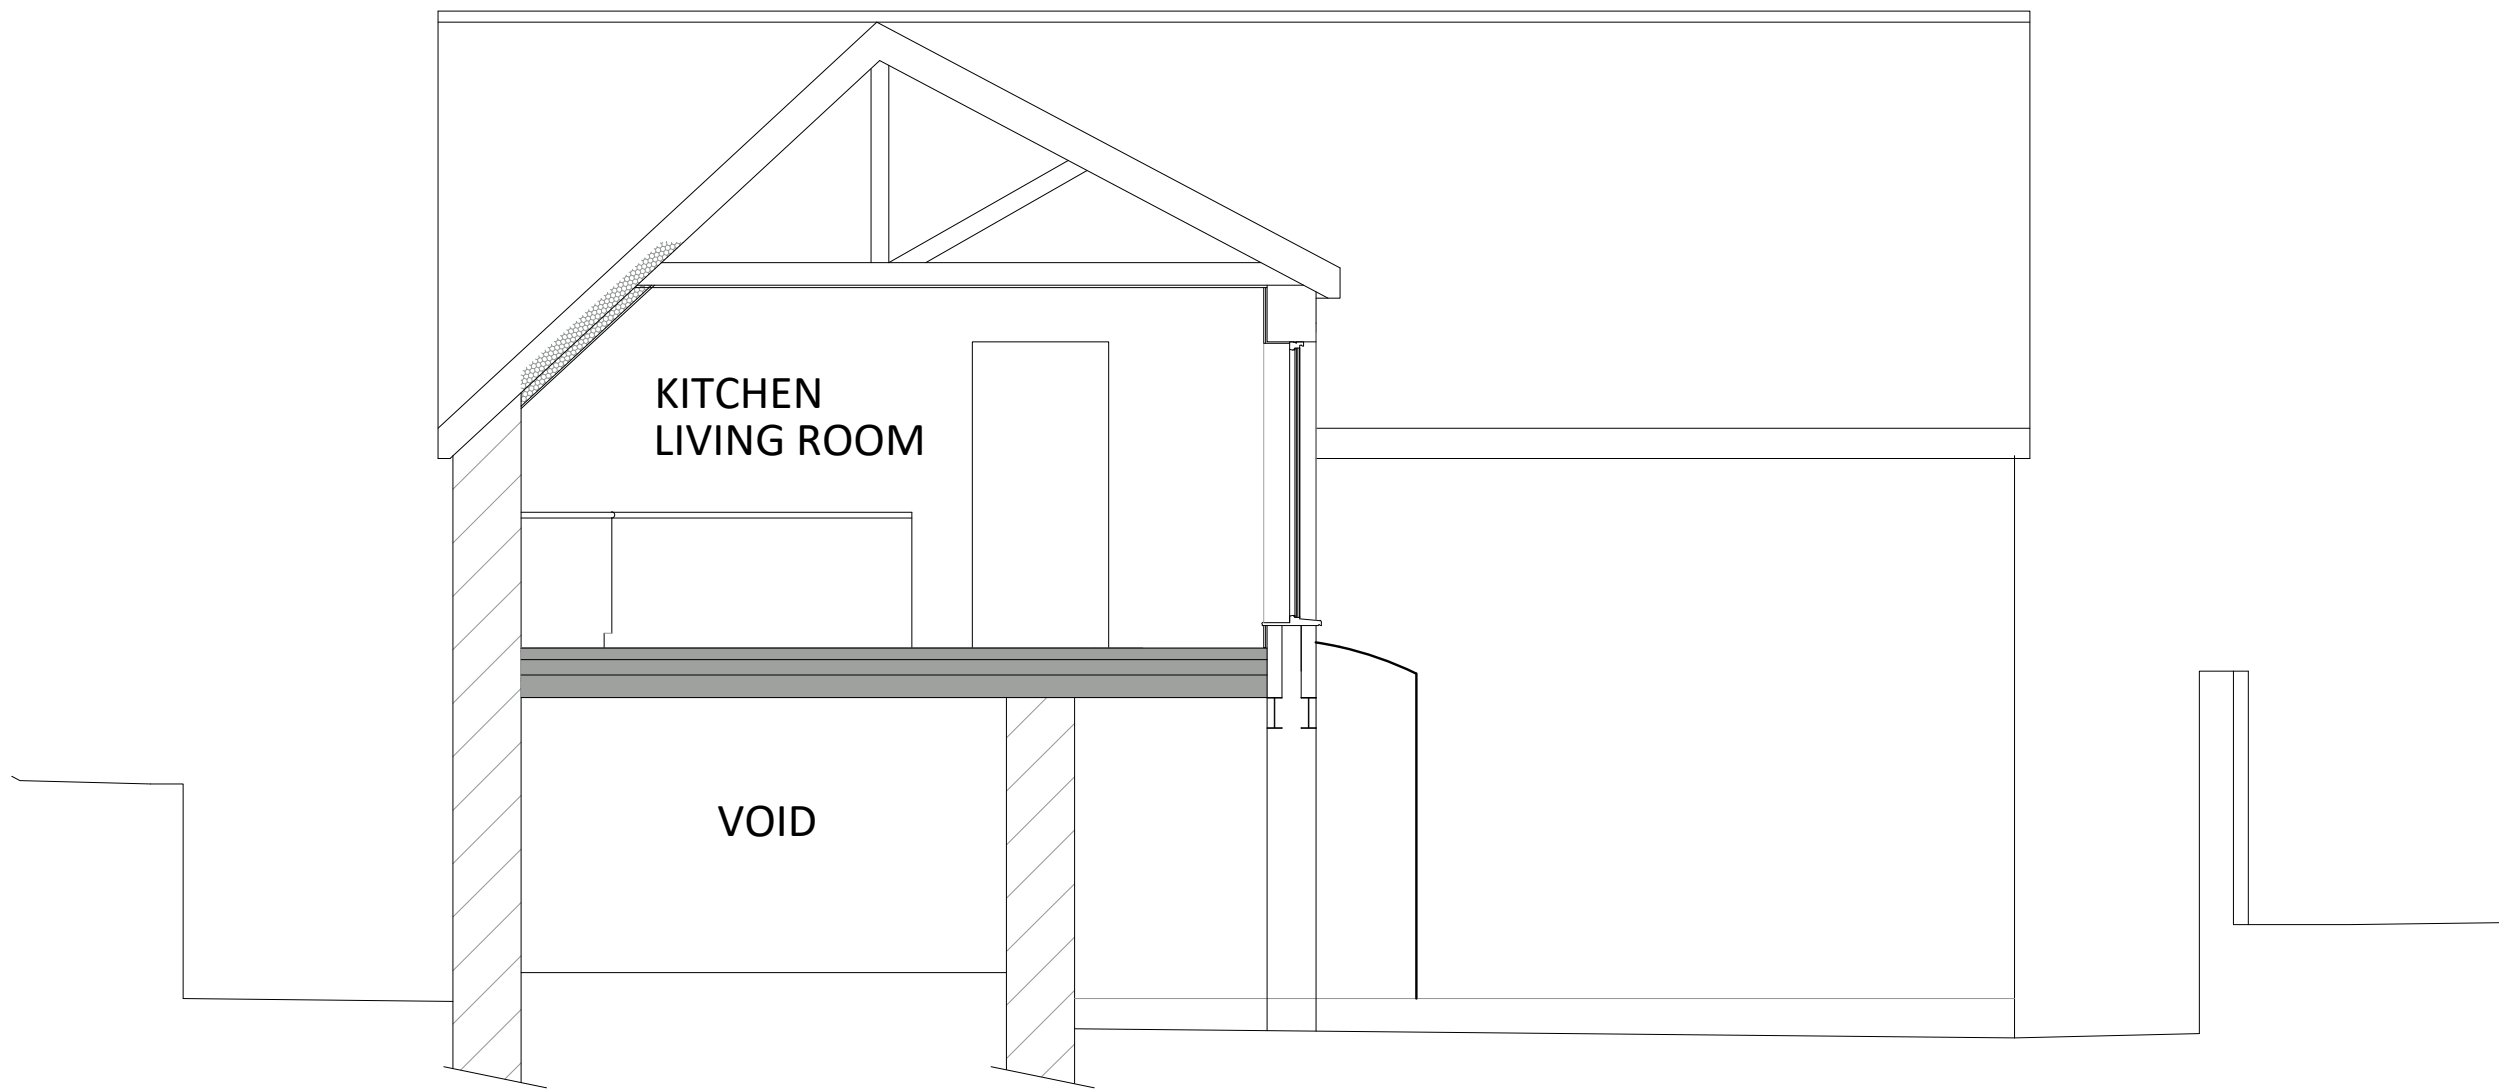

Revision			Date	Description
H. D. WILLIAMS Ltd. F.R.I.C.S. CHARTERED SURVEYORS TIRFESURYDD SIARTREDIG 123, Trealaw Road, Tonypandy, Mid Glam., CF40 2NP. Tel. (01443) 441078 Fax (01443) 434191 email: hdwilliams1@hotmail.co.uk				
Client: Mr. L. Wood 'The Clogger' Ynysgollen, Aburdulais.				
Project: Extension to Dwelling to create upper floor to tackle flooding issues.				
Title: Proposed Floor Plans				
Date: September 2020		Scale: as noted at A1		
Drawing Number: hdw/ph/lw.03A		Job Ref.		Revision
		the mark of property professionalism worldwide		