




SOUTH ELEVATION

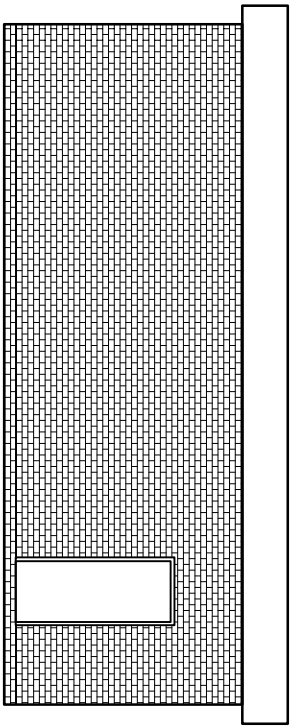


EAST ELEVATION

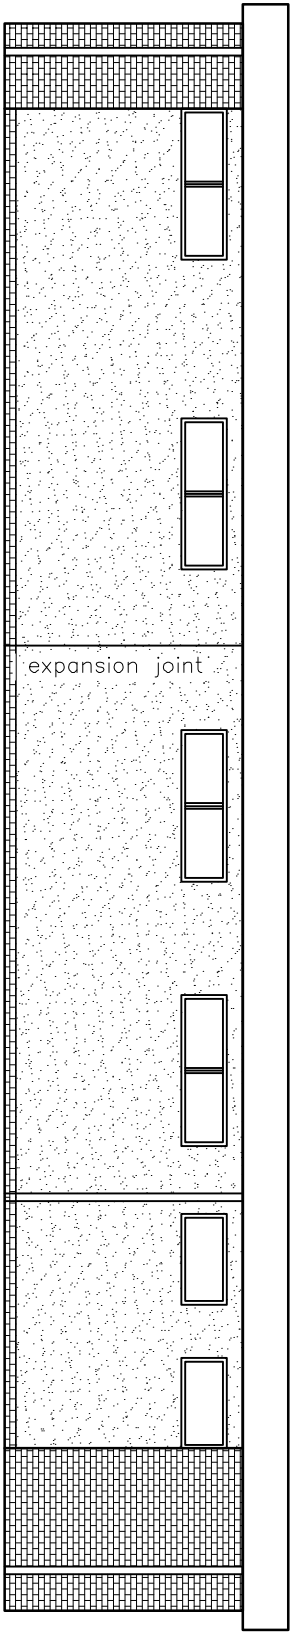

NORTH ELEVATION

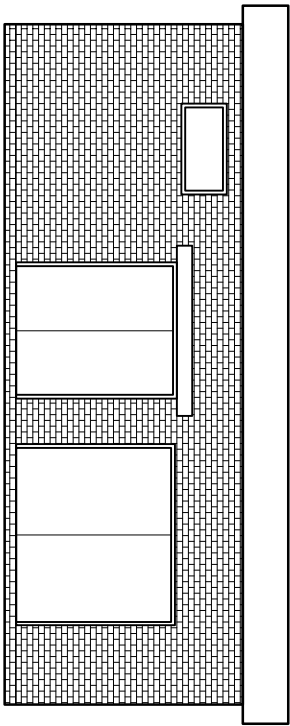

WEST ELEVATION

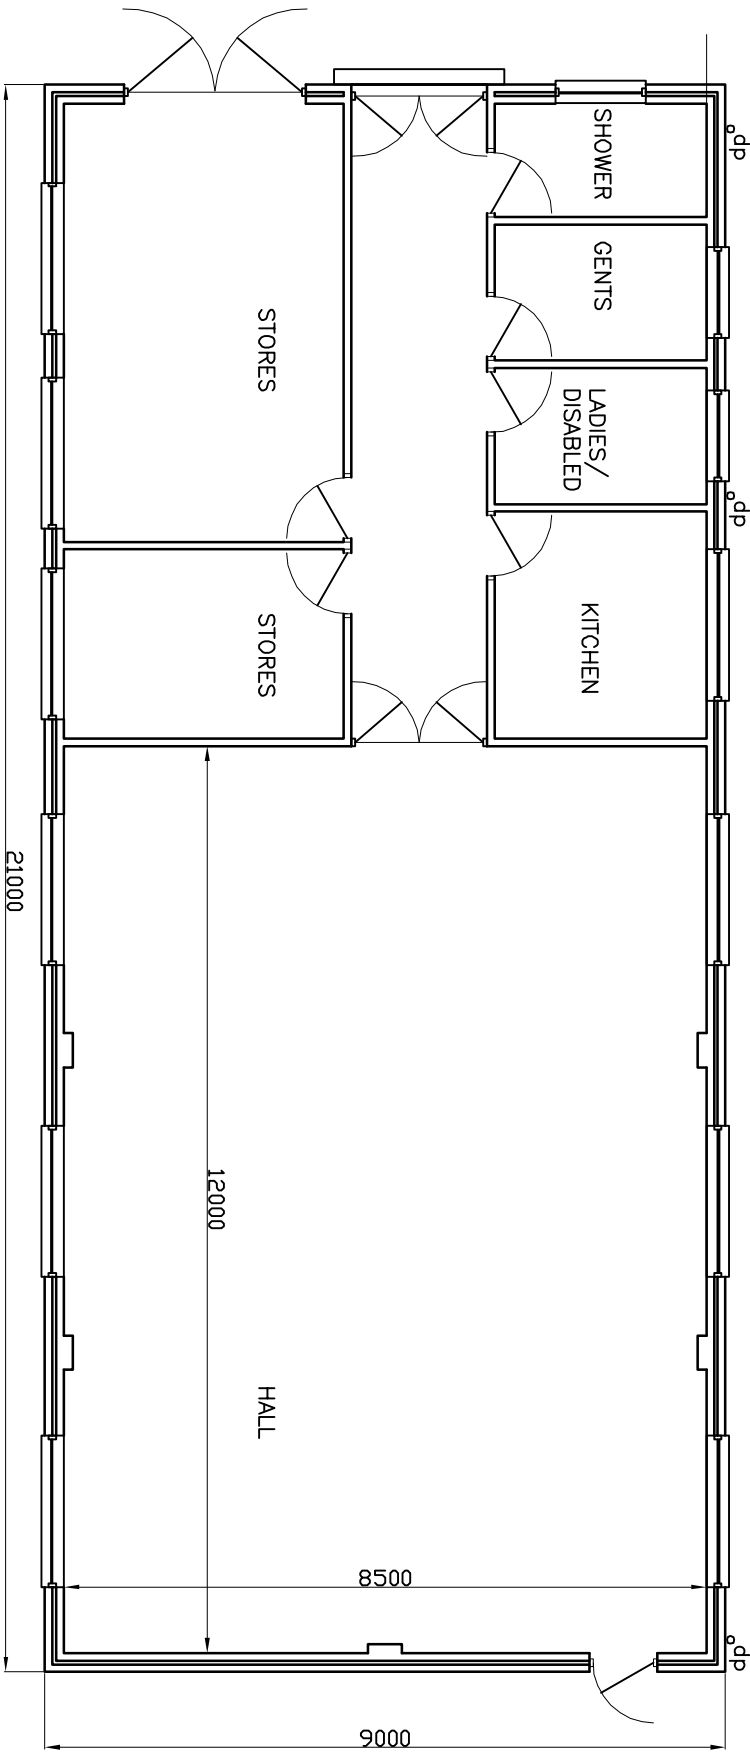

NOTES.
WALLS – 250mm CAVITY
CONSTRUCTION WITH FACING MASONRY
AND DASHED RENDER FINISHES.
ROOF – FIBREGLASS OVER 3 LAYER
BITUMINOUS FELT FLAT ROOF.
PAINTED PLYWOOD FASCIAS AND
SOFFIT.
ROOF DRAINAGE BY CONCEALED
GUTTER TO NORTH ELEVATION.

Solutions to Structures Ltd.

44 Depot Road,
Cwmaman,
Port Talbot
Tel 01639 766 935
Mob 07890 525 014
www.solutionsstructures.co.uk

Title:

*11th Port Talbot Scout Group Headquarters- Little Warren, Port Talbot
Existing Building Plan and Elevations*

Drawn: J.M.Davies.

Scale: 1:100 @A3

Date: 3/11/21

Drawing No: 21-824-01

