




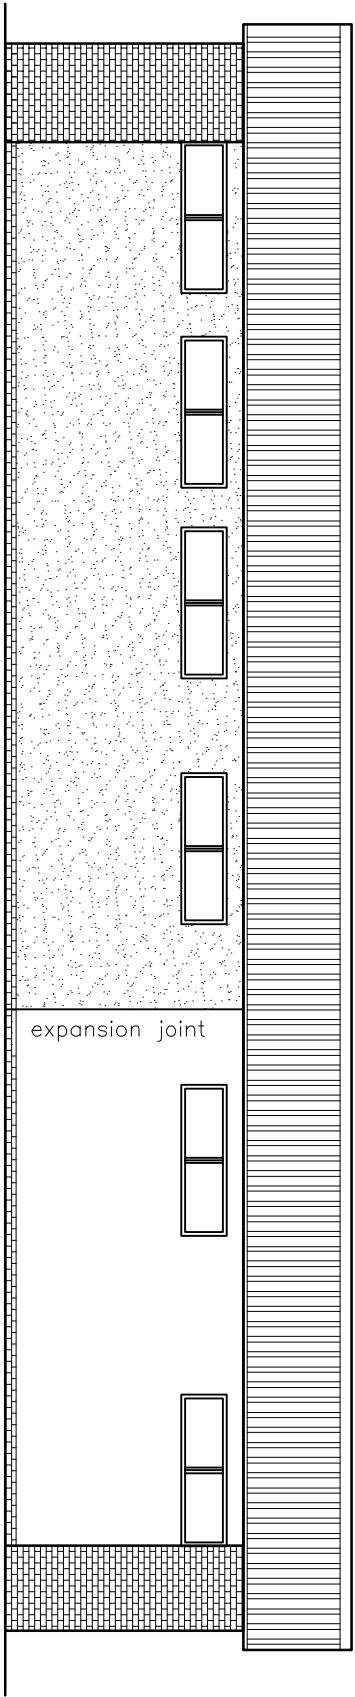


SOUTH ELEVATION

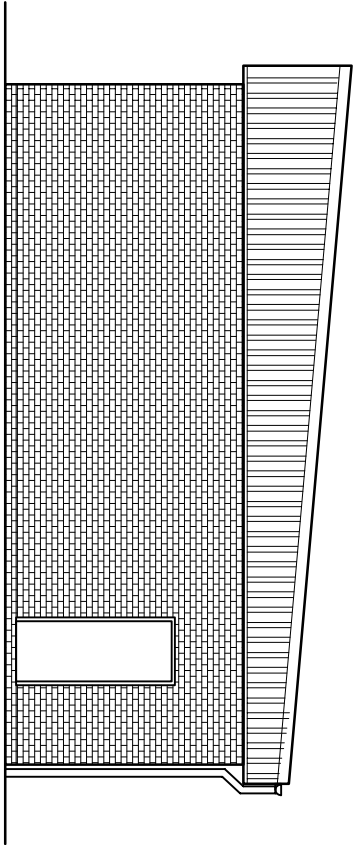


EAST ELEVATION

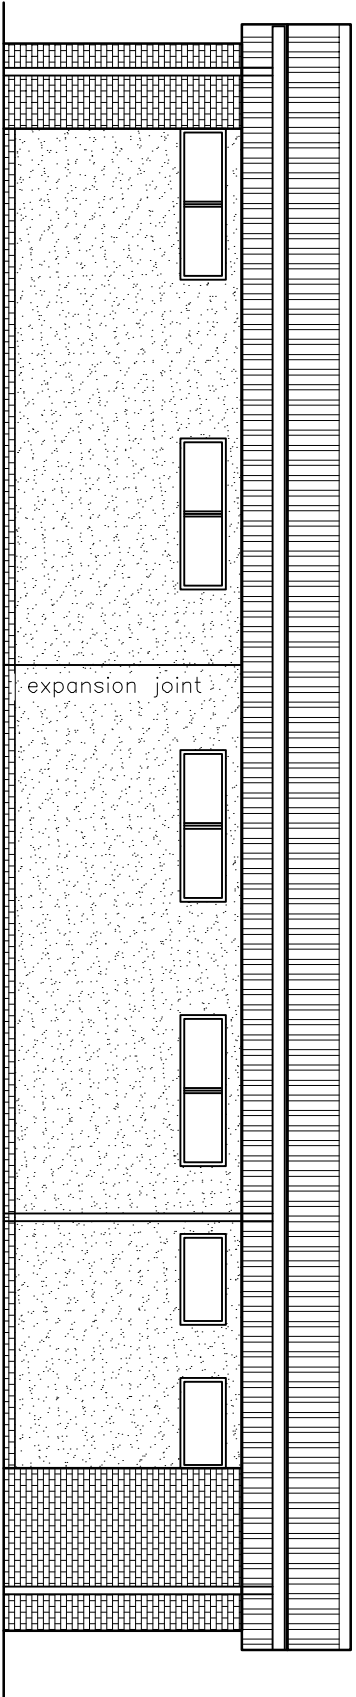

NORTH ELEVATION

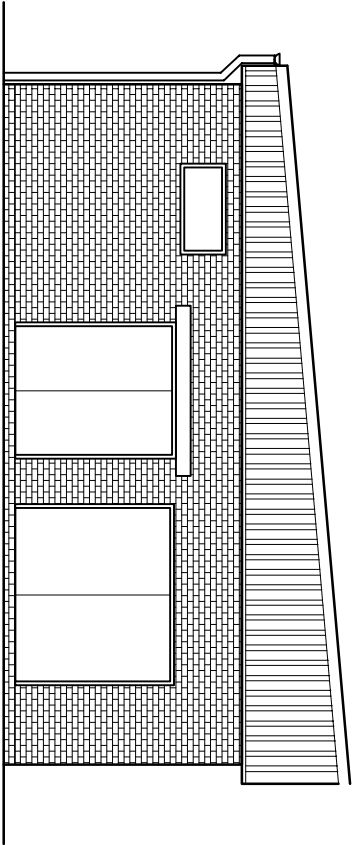

WEST ELEVATION

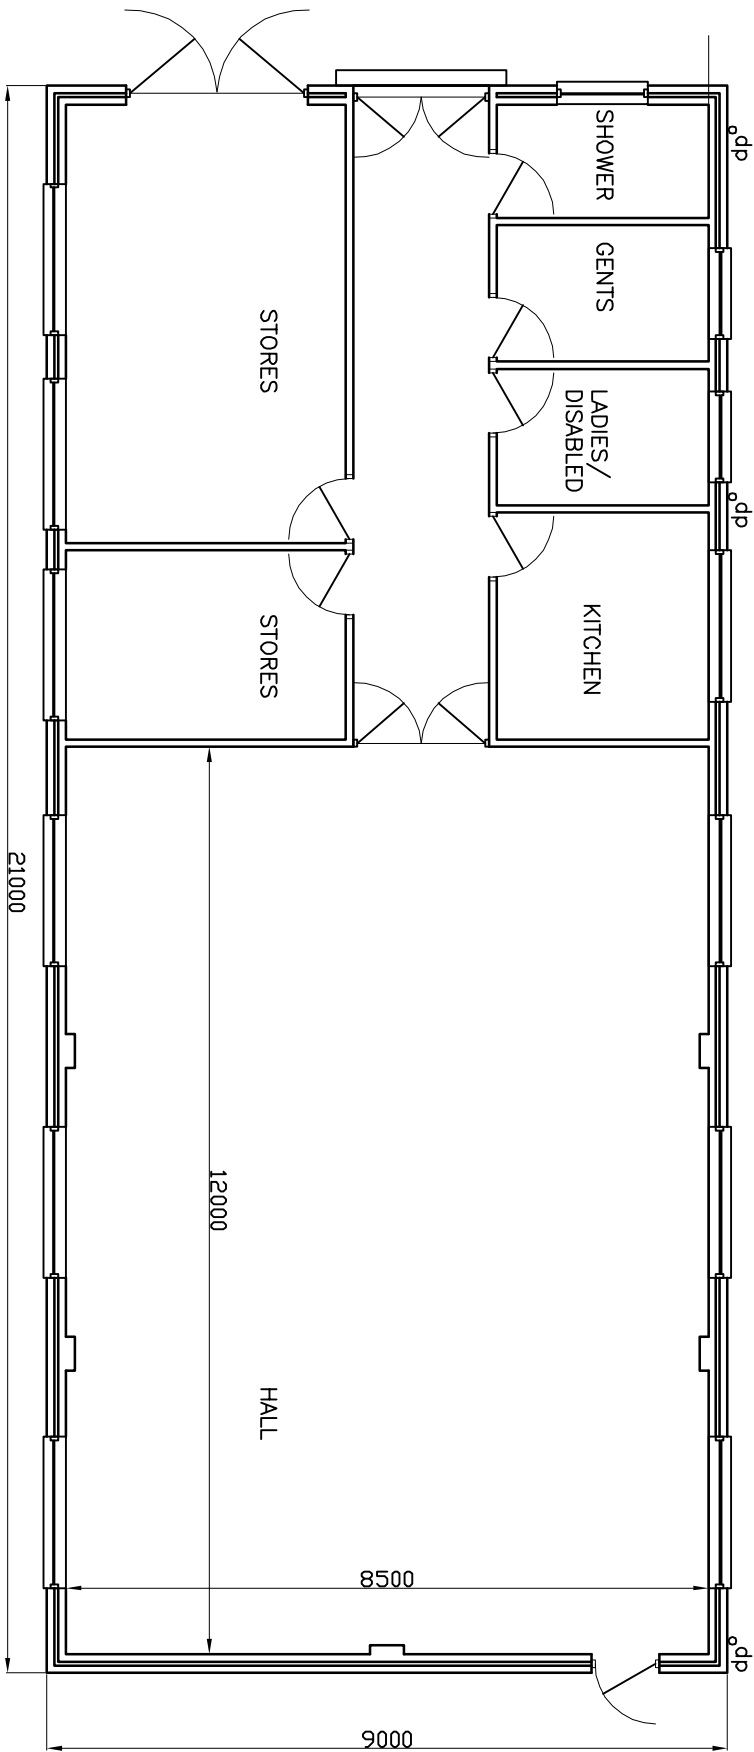

NOTES.
WALLS – 250mm CAVITY CONSTRUCTION WITH FACING MASONRY AND DASHED RENDER FINISHES.
ROOF – 5 DEGREE PITCH GREY PLASTIC COATED PROFILED STEEL SHEETING.
ROOF DRAINAGE BY GUTTER TO NORTH ELEVATION TO EXISTING DRAINAGE SYSTEM.

Solutions to Structures Ltd.

44 Depot Road,
Cwmaman,
Port Talbot
Tel 01639 766 935
Mob 07890 525 014
www.solutionsstructures.co.uk

Title:

*11th Port Talbot Scout Group Headquarters- Little Warren, Port Talbot
Proposed Plan and Elevations with Pitched Roof Conversion*

Drawn: J.M.Davies.

Scale: 1:100 @A3

Date: 3/11/21

Drawing No: 21-824-02

