



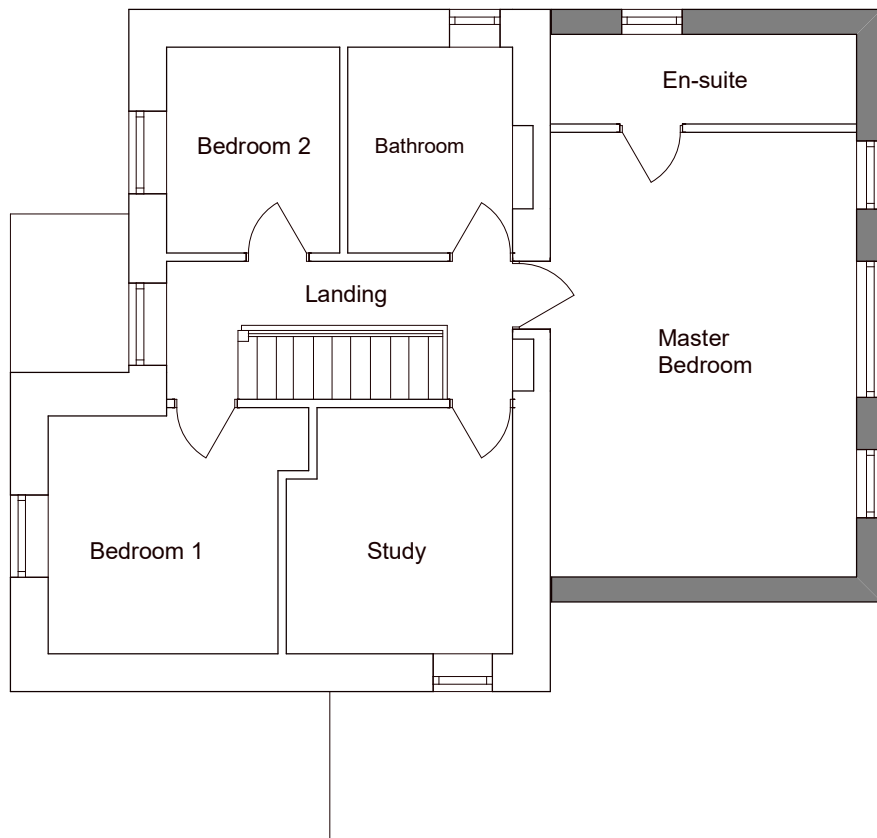

First Floor Plan



Rear Elevation

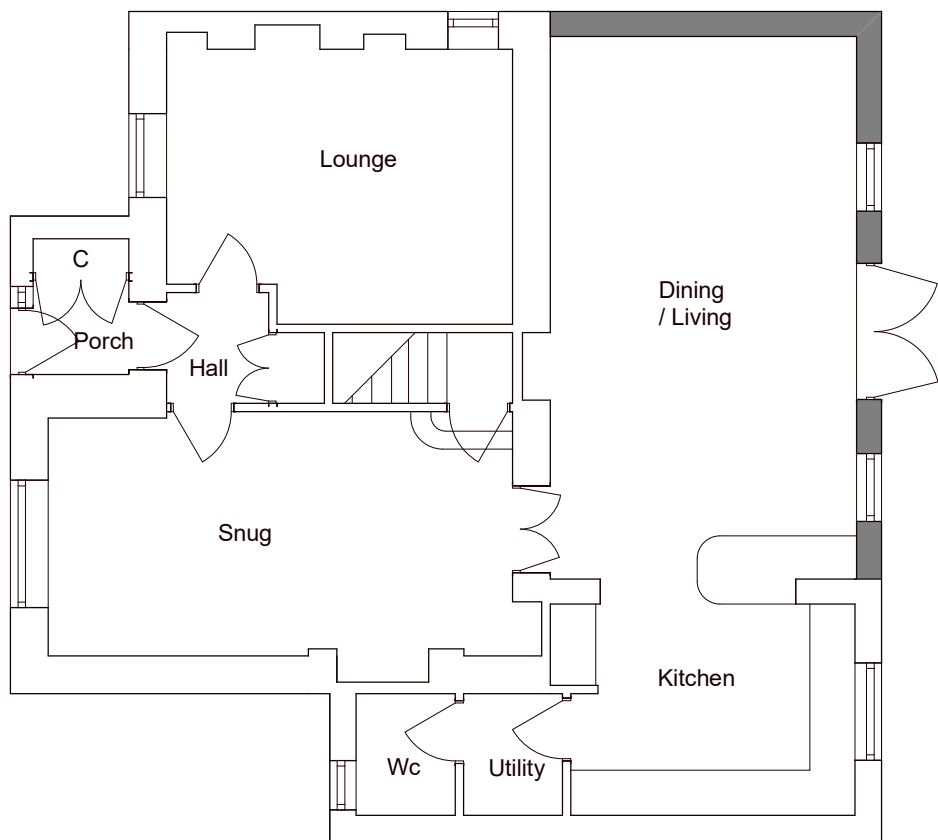

Ground Floor Plan

Scale 1 / 100 @ A3



26 PLAS ROAD
RHOS, SWANSEA
Mr & Mrs Williams
**Scheme Design: Proposed
Floor Plans & Rear Elevation**
Date: November 2021
Scale: 1:100 @ A3
Drawing Number: 2137-01

