

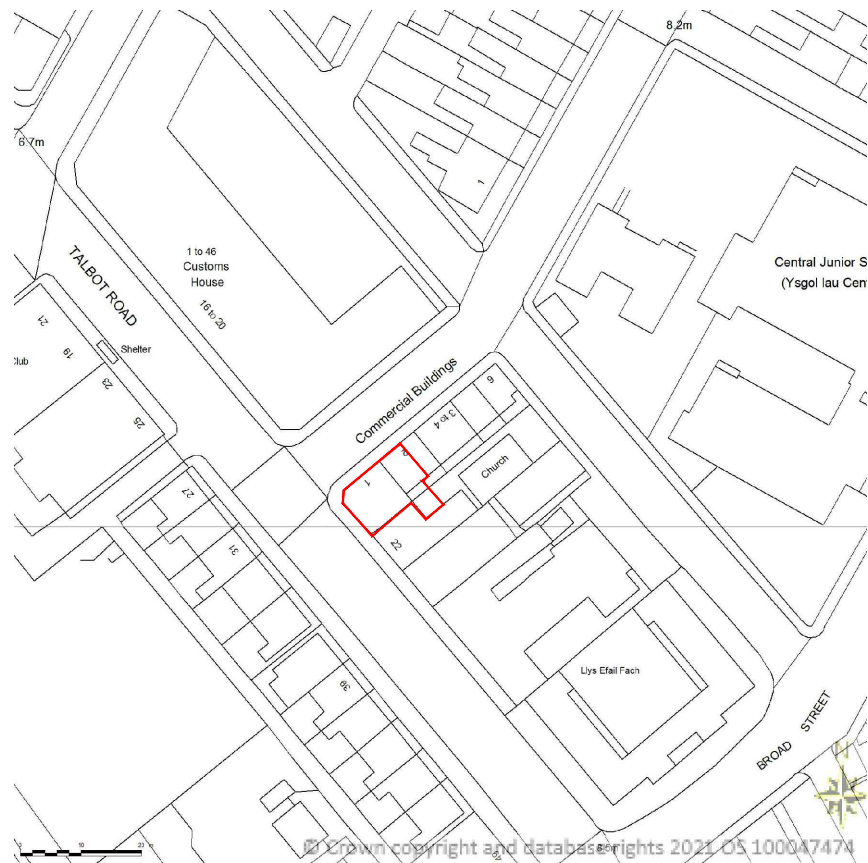


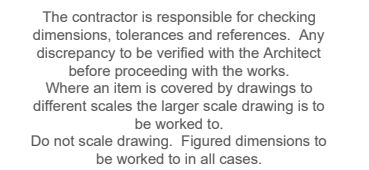

Location Plan 1:1250

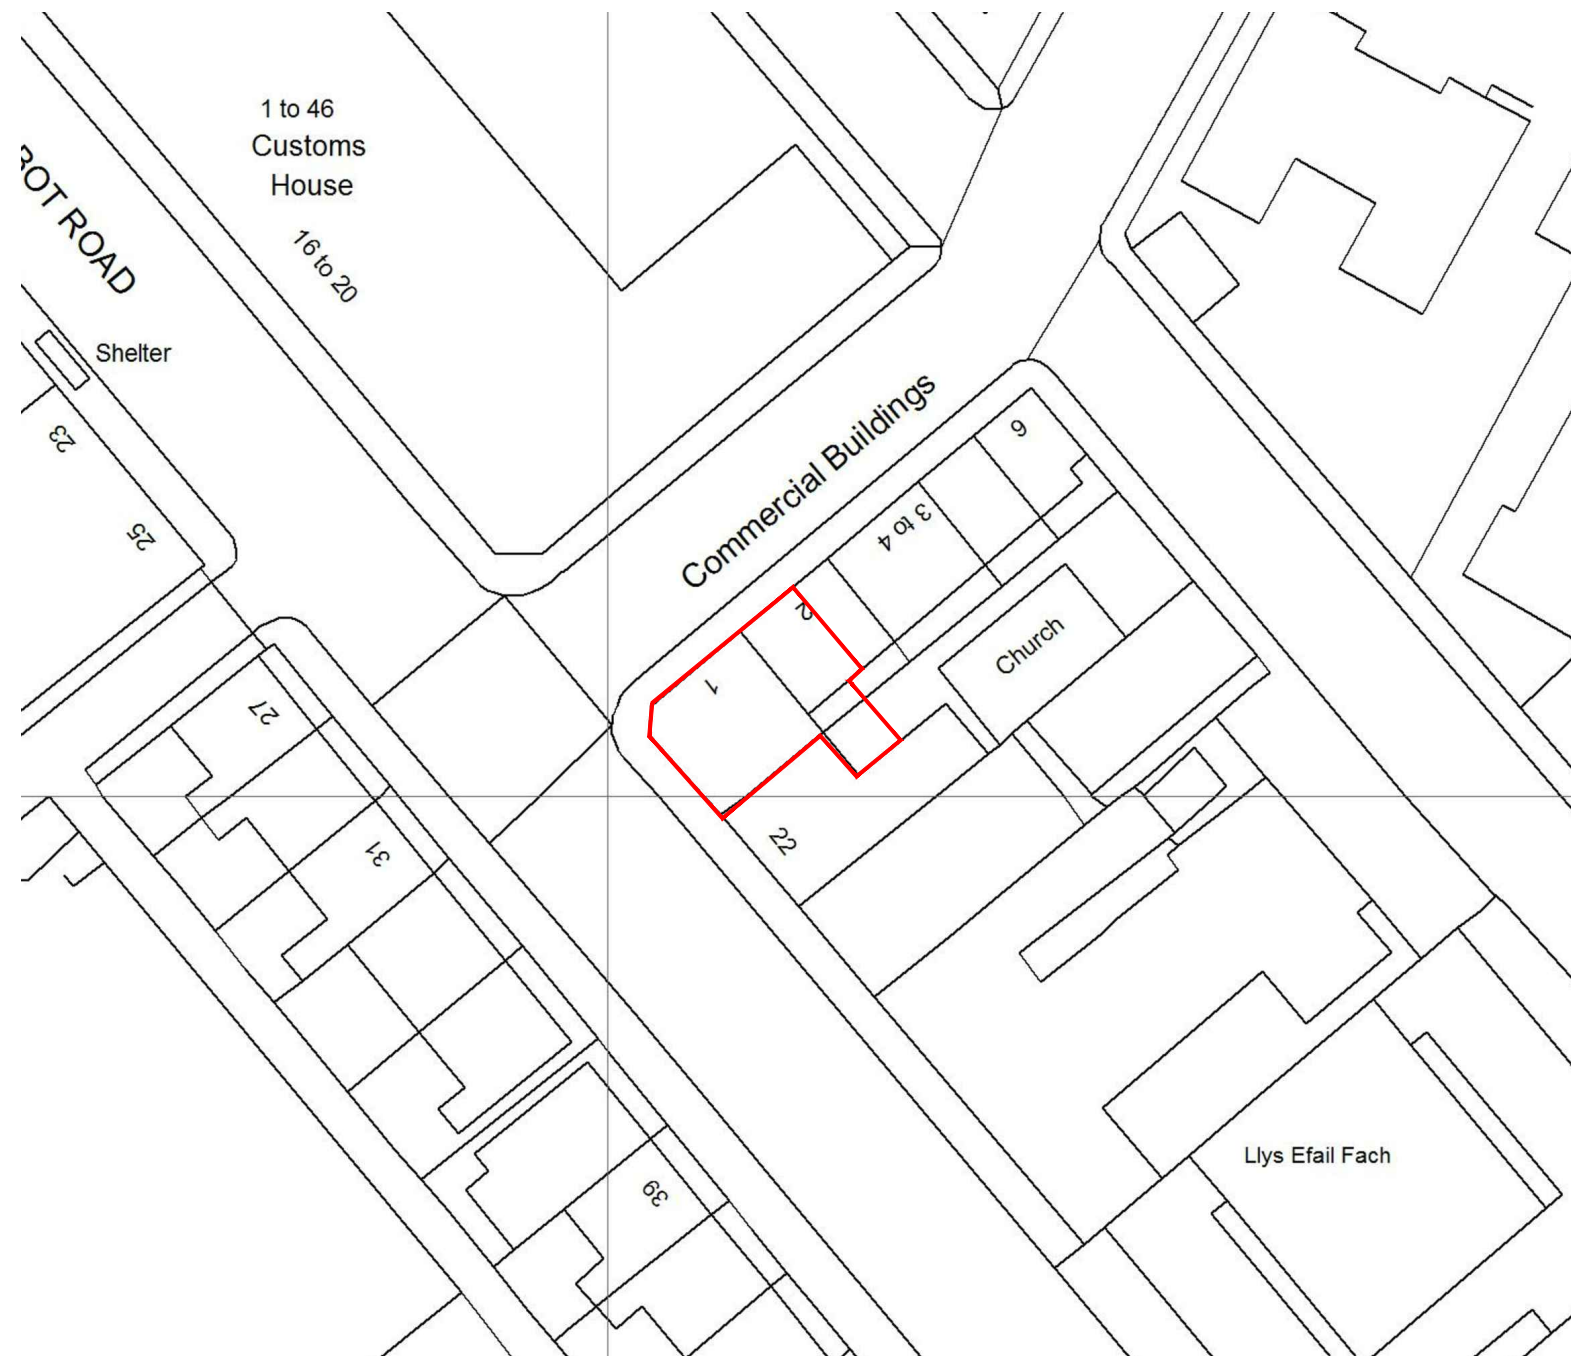

Site Plan 1:500

Drawing no. 1.0		
date	rev.	revision/author/checker
PURPOSE OF ISSUE PLANNING		
PROJECT PEPES Talbot Road Port talbot SA13 1DR		
DRAWING SITE AND LOCATION PLAN		
JOB NO. 2021-262		REV.
DRAWN BY. GS	checked	
SCALE 1:100@A3	DATE: 08.11.2021	