




Existing Front Elevation



Existing Side Elevation

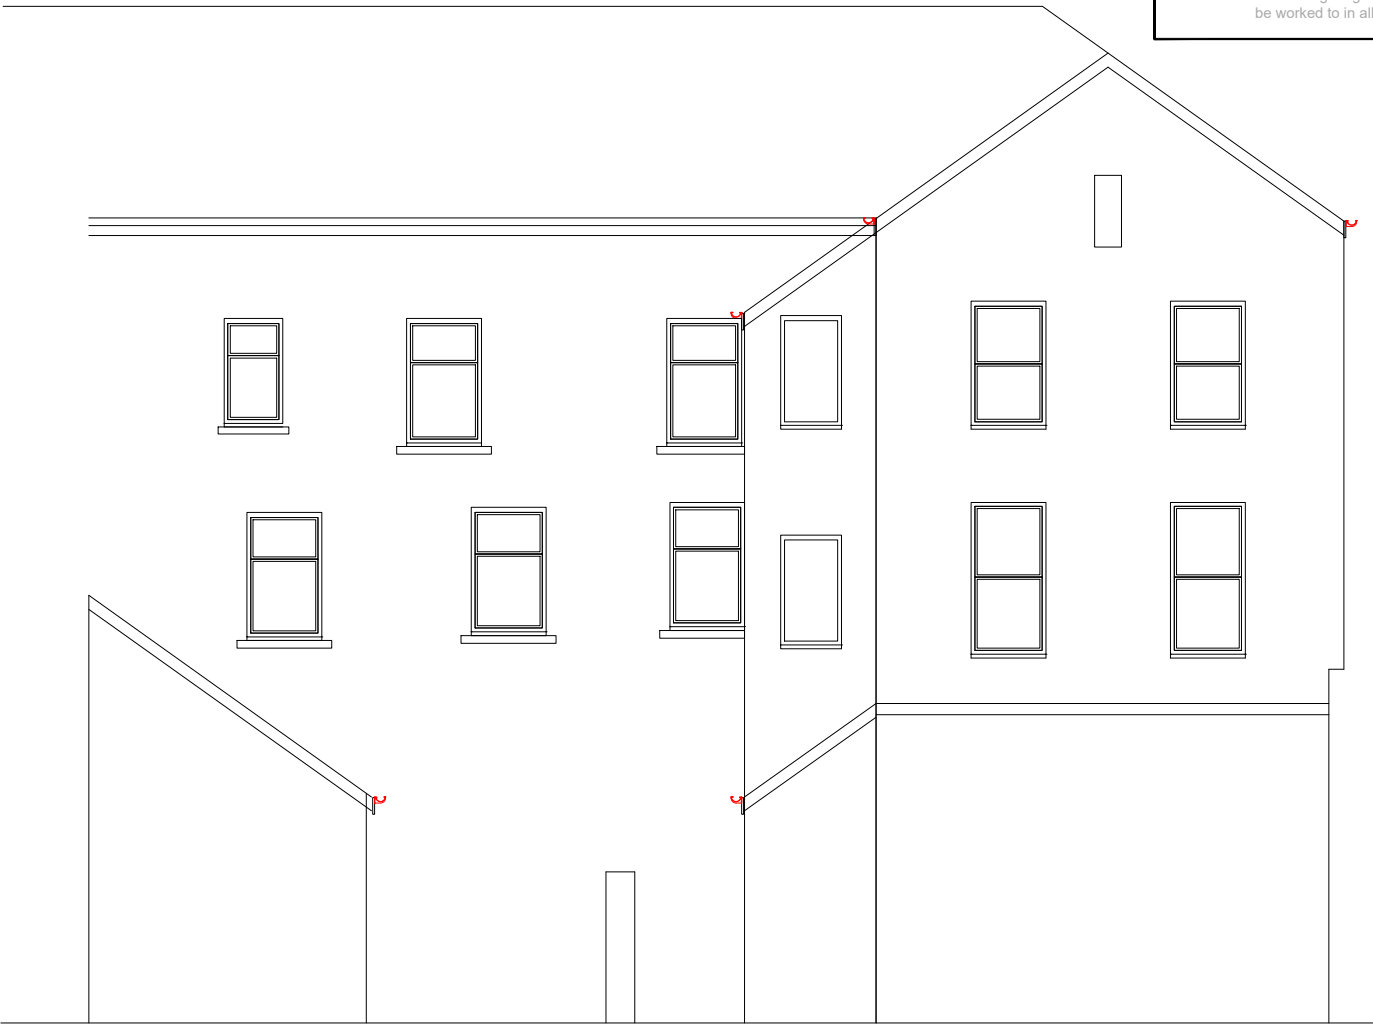

Existing Rear Elevation



The contractor is responsible for checking dimensions, tolerances and references. Any discrepancy to be verified with the Architect before proceeding with the works.
Where an item is covered by drawings to different scales the larger scale drawing is to be worked to.
Do not scale drawing. Figured dimensions to be worked to in all cases.

Drawing no. 3.0		
date	rev.	revision/author/checker
PURPOSE OF ISSUE PLANNING		
PROJECT PEPES Talbot Road Port talbot SA13 1DR		
DRAWING EXISTING ELEVATIONS		
JOB NO. 2021-262		REV.
DRAWN BY. GS	checked	
SCALE 1:100@A3	DATE: 08.11.2021	