


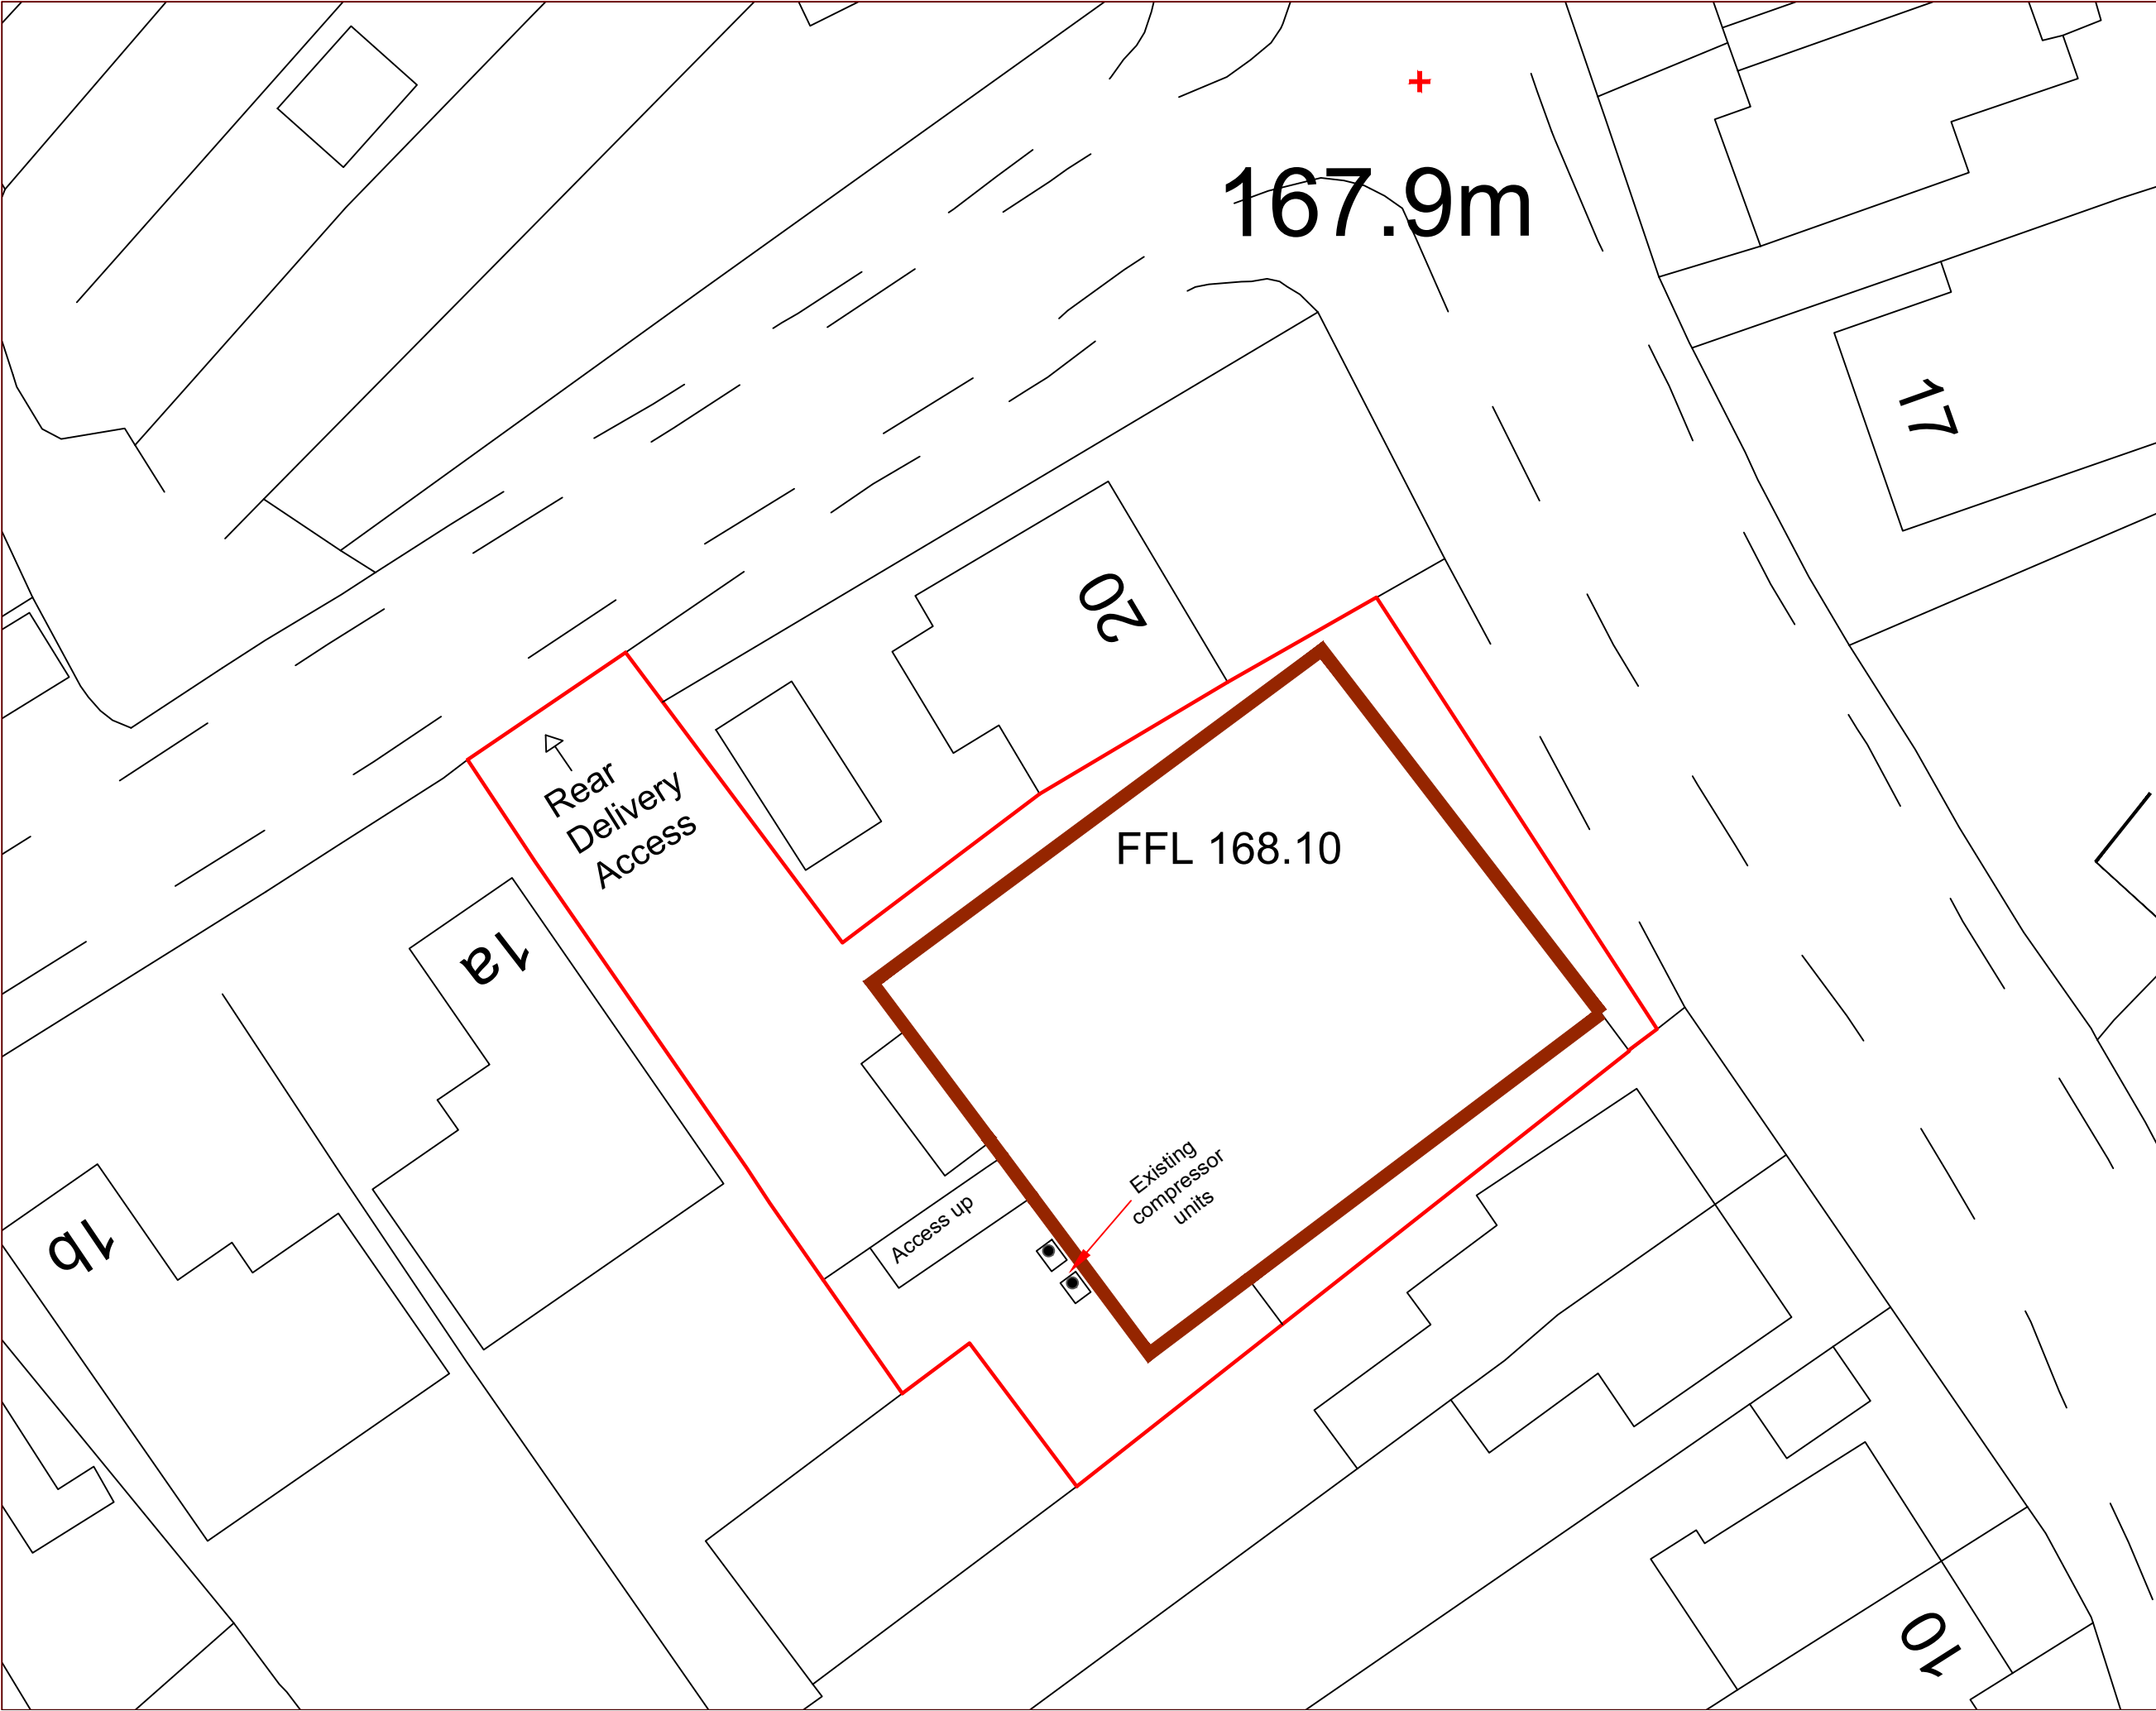

NOTES

Key

Store

Site Boundary

REV	DATE	BY	CHKD

CLIENT

CK's Foodstore

PROJECT

Proposed Air Handling Units at CK's Cwmllynfell

TITLE

Existing site plan

DRAWING ISSUE

PLANNING

GENERAL NOTES

A- The scale shown on this drawing only applies to the correct paper size.
B- Do not scale from this drawing take figured dimensions only.
C- Any discrepancies to be reported to ateb consult.
D- Drawings in PDF format are not to scale and are for reference only.

DATE	Nov'21	PRODUCED BY	R.Collier
SCALE	1:150	CHECKED	
PAPER SIZE	A3	APPROVED	

ateb Consult

42 Gurnos Road
Ystalyfera
Swansea
SA9 2HY
Tel: 01639 849279
Fax: 01639 849984
E-mail: info@atebconsult.co.uk

JOB NUMBER	DRAWING NUMBER	REVISION
20/015	900	