


NOTES



Proposed Front Elevation
(Scale 1:100)

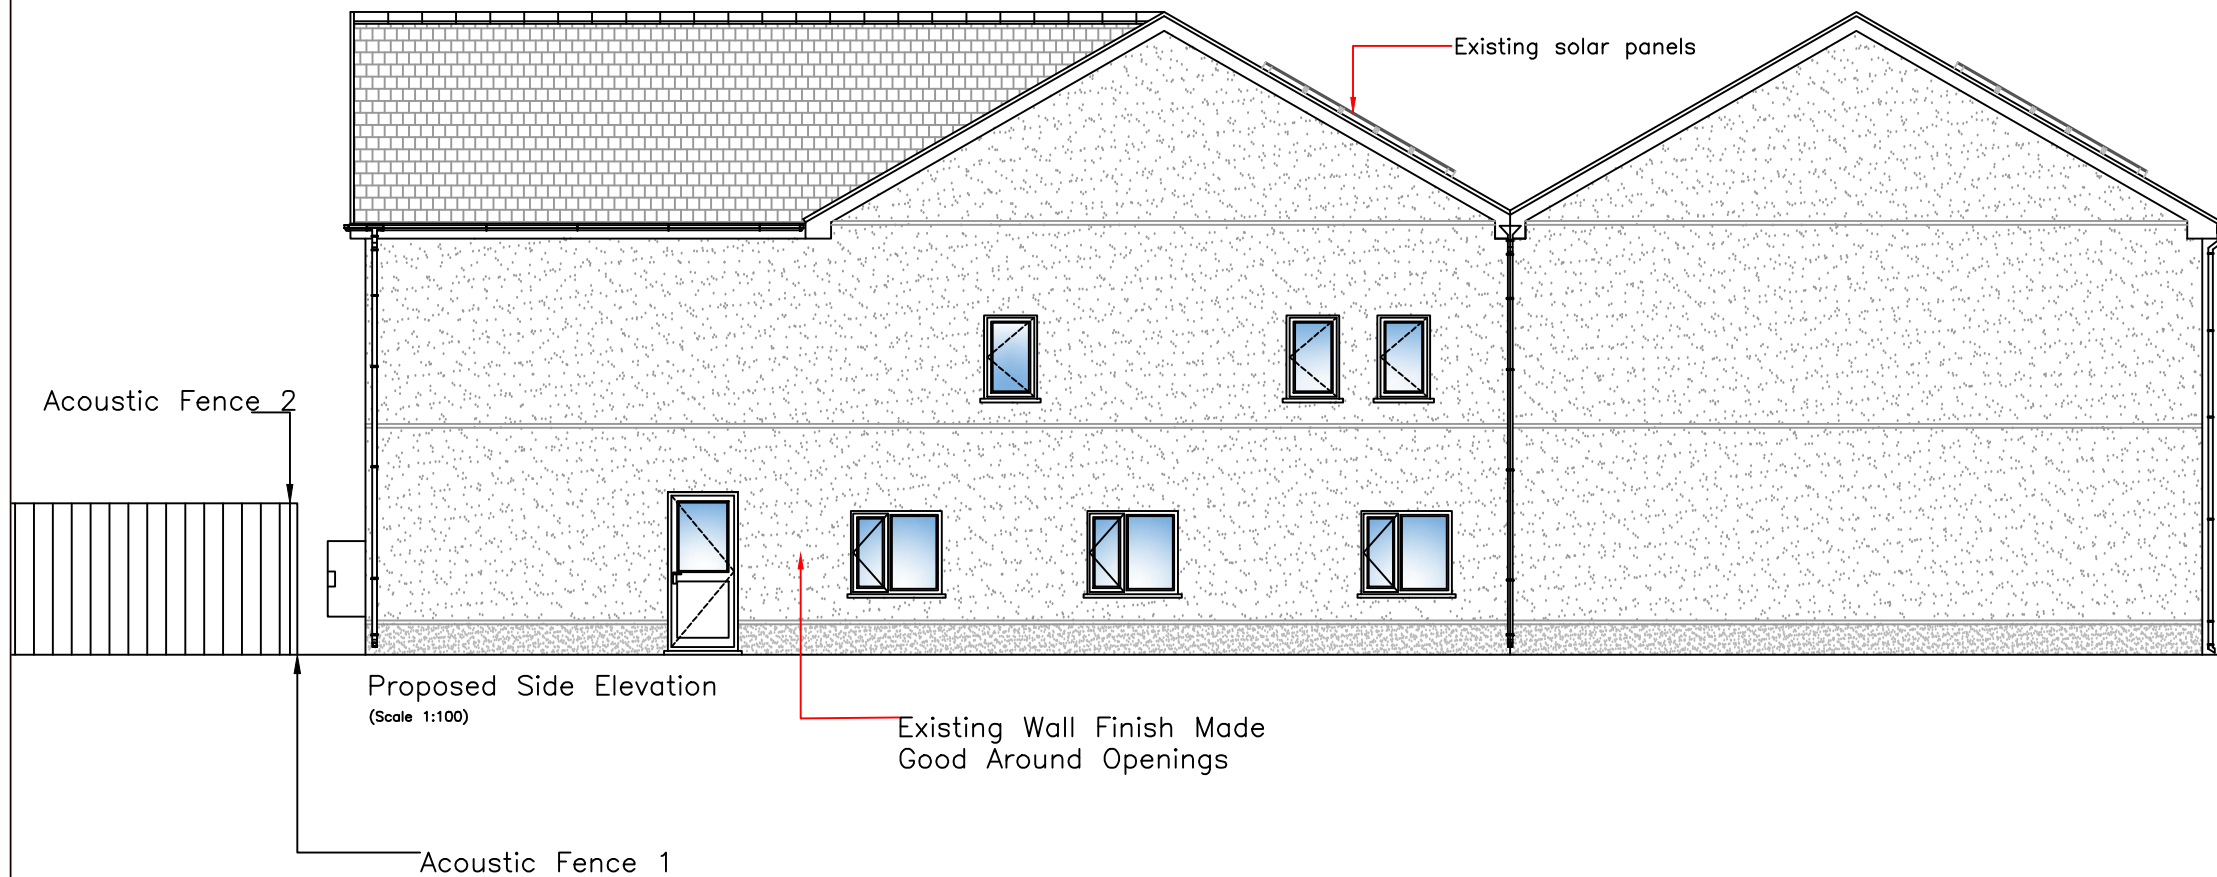

Proposed Side Elevation
(Scale 1:100)

REV	DATE	BY	CHKD

CLIENT
CK's Foodstore

PROJECT
Proposed Air Handling
Units at CK's
Cwmlllynfell
TITLE
Proposed Elevations

DRAWING ISSUE
PLANNING

GENERAL NOTES
A- The scale shown on this drawing only applies to the correct paper size.
B- Do not scale from this drawing take figured dimensions only.
C- Any discrepancies to be reported to ateb consult.
D- Drawings in PDF format are not to scale and are for reference only.

DATE	Nov'20	PRODUCED BY	R.Collier
SCALE	1:100	CHECKED	
PAPER SIZE	A3	APPROVED	

ateb Consult
42 Gurnos Road
Ystalyfera
Swansea
SA9 2HY
Tel: 01639 849279
Fax: 01639 849984
E-mail: info@atebconsult.co.uk

JOB NUMBER	DRAWING NUMBER	REVISION
20/015	906	-