




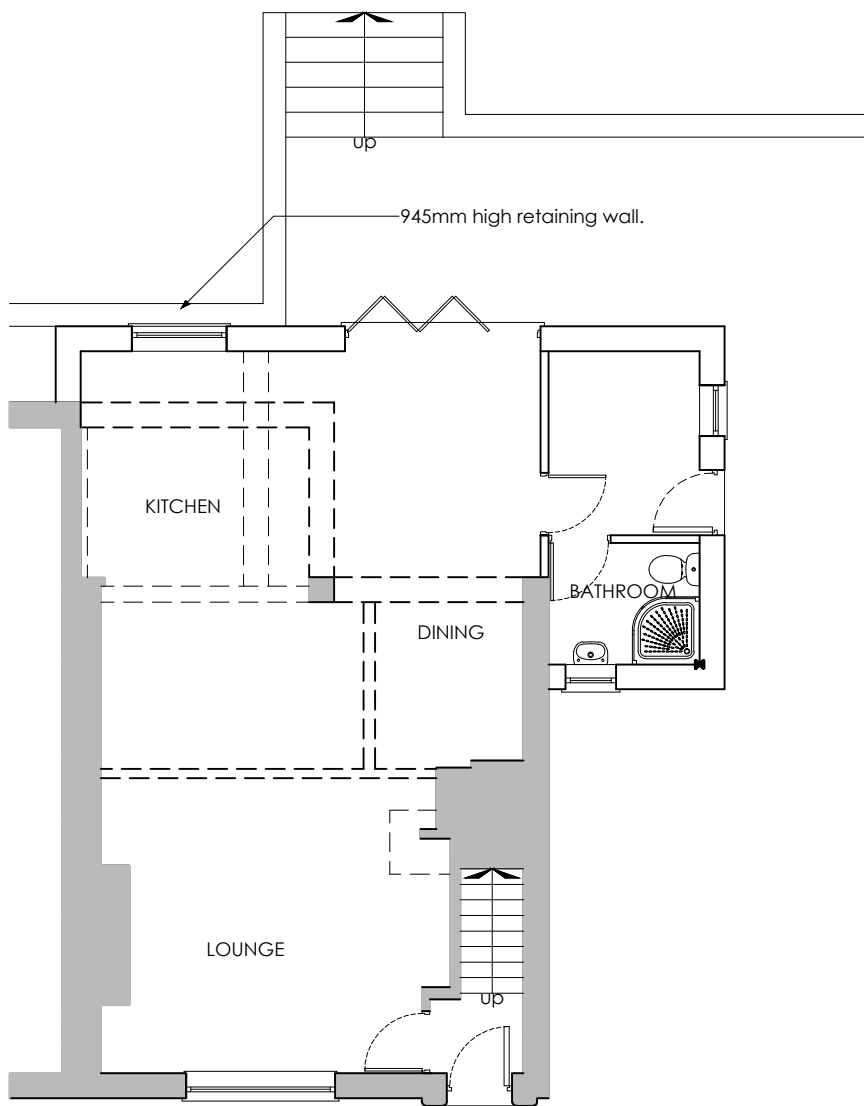


Ground floor plan 1:100

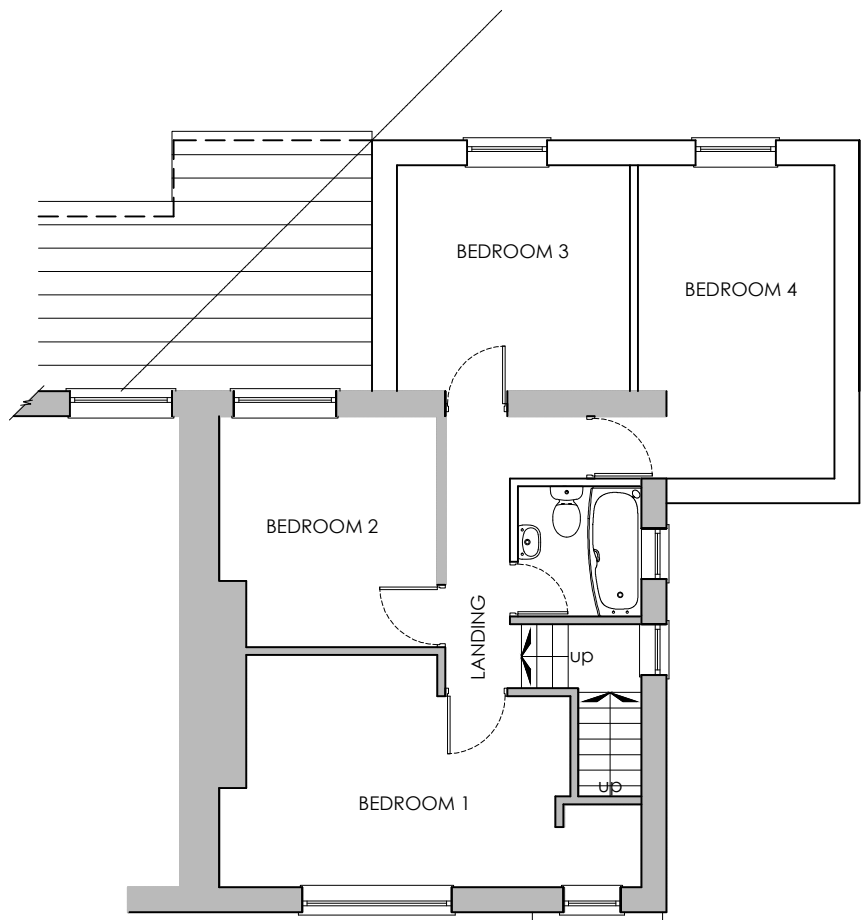

First floor plan 1:100

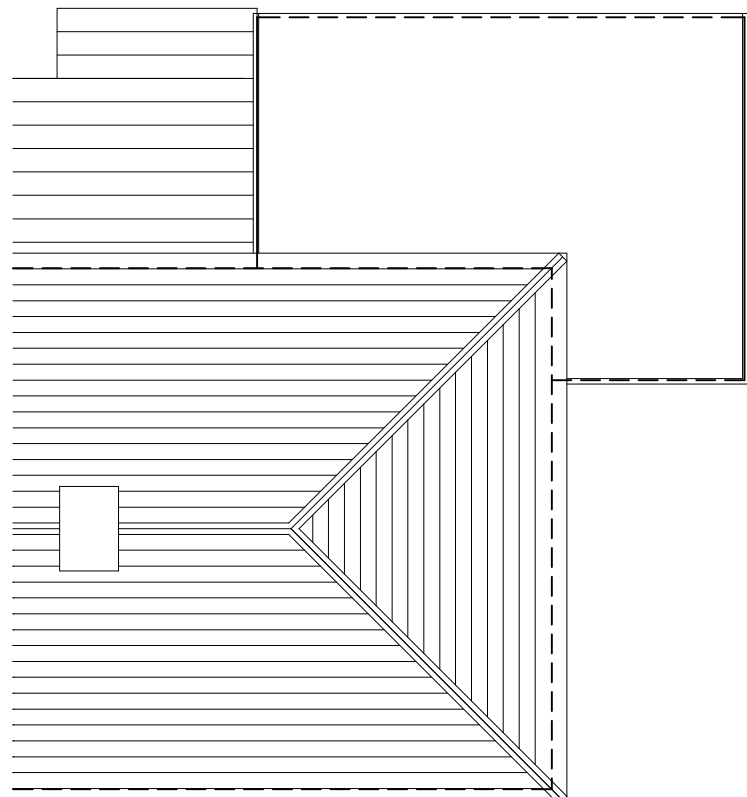

Roof plan 1:100

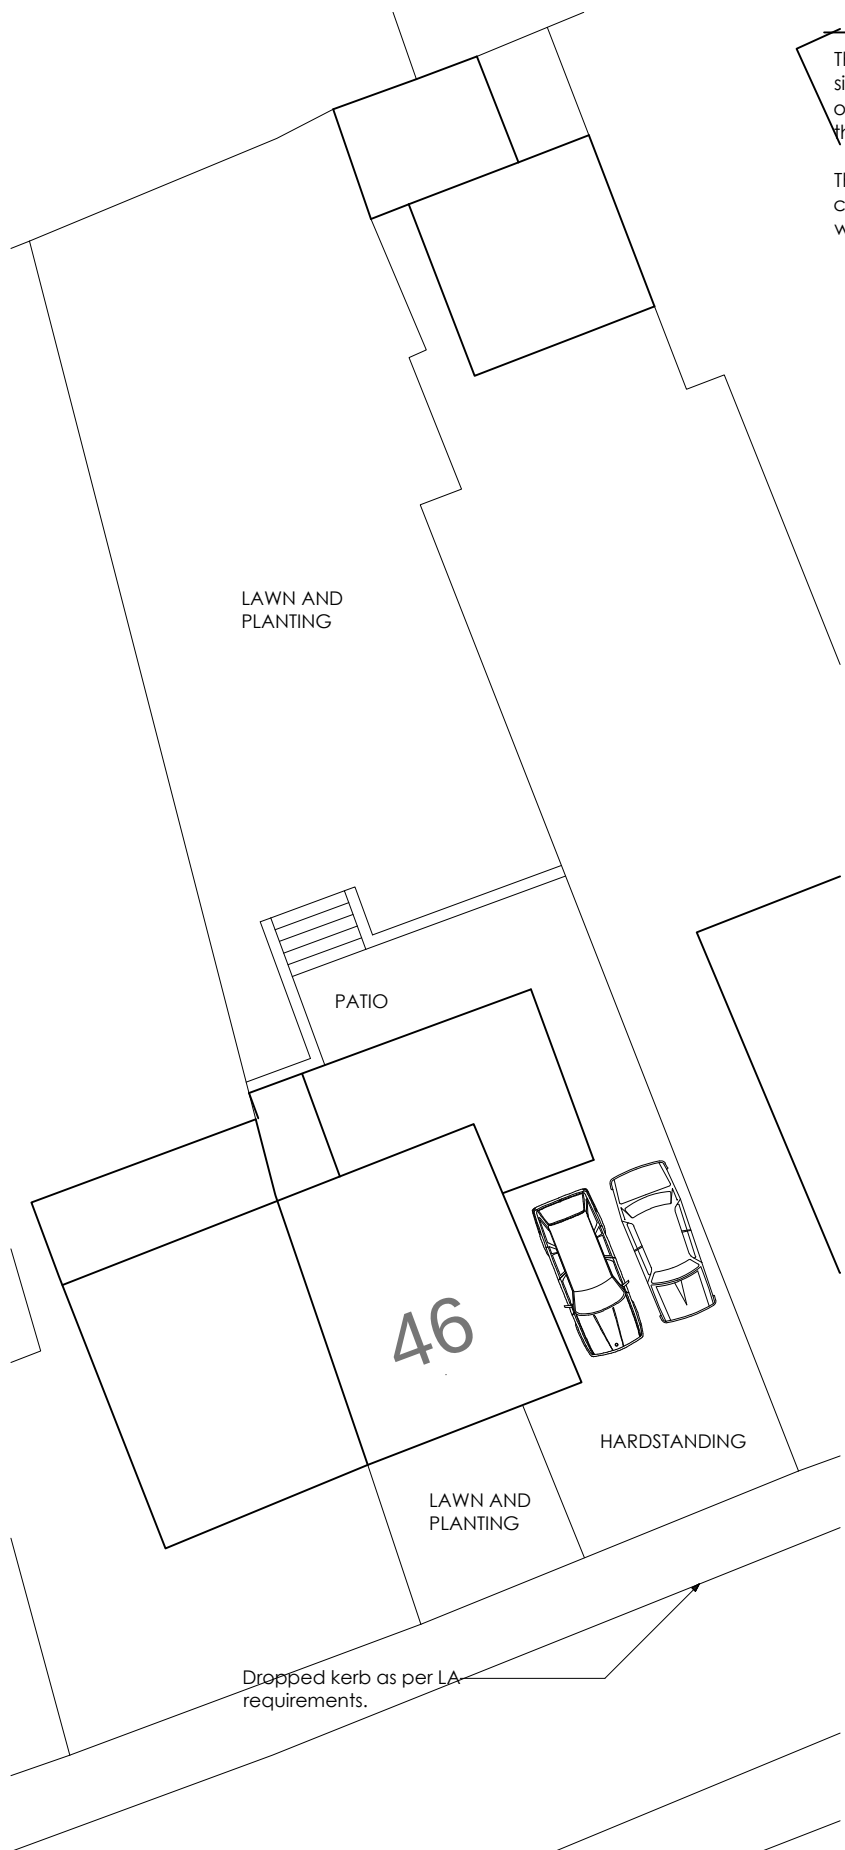

Site layout plan 1:200

The Contractors shall check all dimensions on site and report all errors, discrepancies and omissions to the Architect. Do not scale off this drawing. Use figured dimensions only.

This drawing is copyright. It must not be copied, used or disclosed to third parties without the prior permission of the Architect

FINISHES SCHEDULE

Roof - Grey EPDM sheet.
Walls - Render to match existing.
Windows and doors - White PVCu to match existing.

Contract Title
Rear extension
at
46 Brynglas Avenue, Cwmavon,
Port Talbot SA12 9LF
for
Miss J Patterson

Drawing Title
Plans and elevations as
proposed.

Drawn	Ch'k'd	Date
AgW	AgW	10.2021

Drawing No.
1302/02

Scale	Revision
as shown @ A1	0

Stage	PL
Preliminary P Planning PL Building Reg BR Tender T	


AgW
ARCHITECTURE

Architect and Historic Buildings Consultant

12 Burman Street,
Swansea SA1 6BW
Tel: 01792 651115
Mob: 07813 503785
E-mail: info@agwarchitectureservices.co.uk




Front (South) elevation 1:100

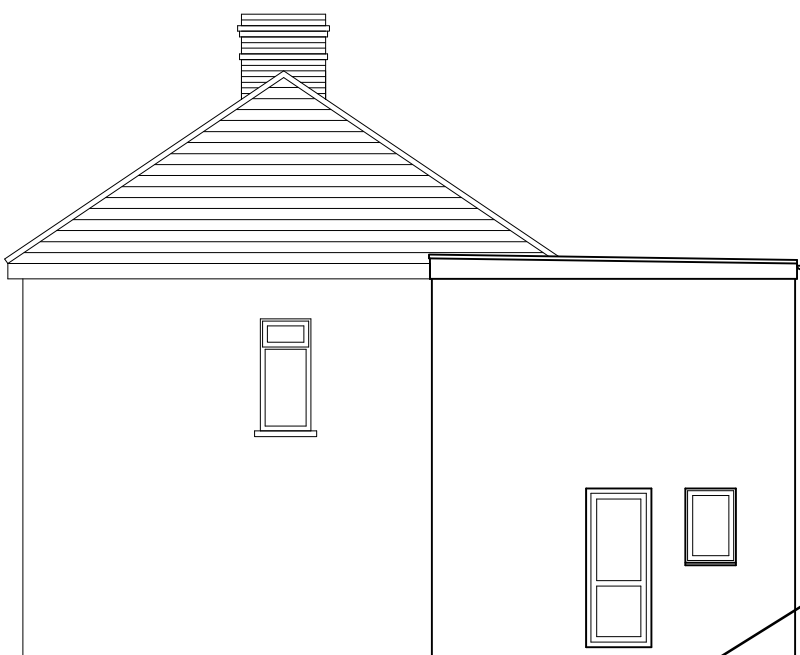

East gable elevation 1:100



Rear (North) elevation 1:100

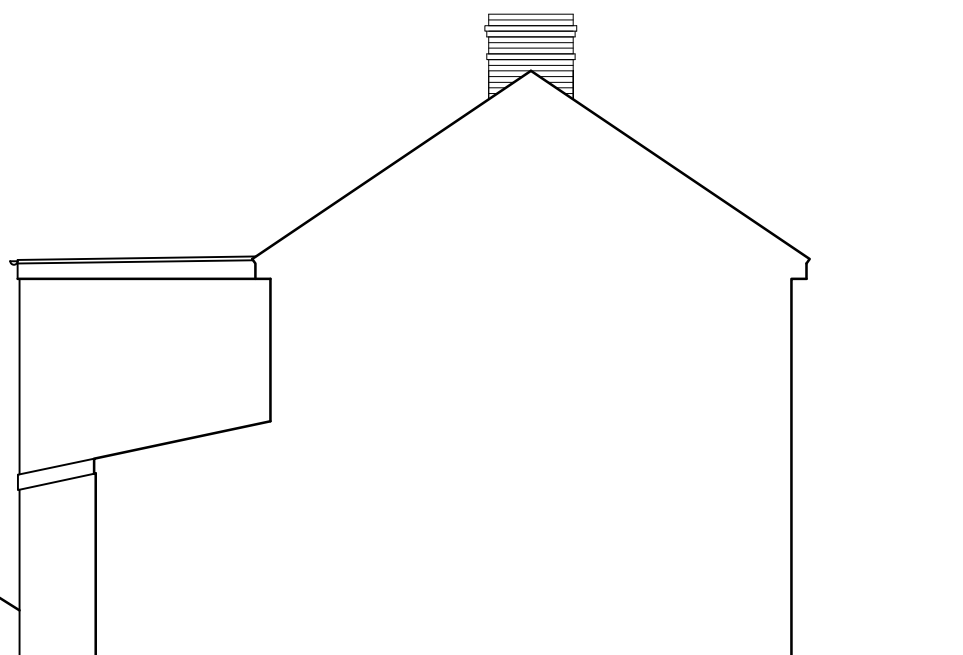

West gable elevation 1:100