



Revision			
No	Description	Date	Chkd
A	Planning Updates	12.11.21	

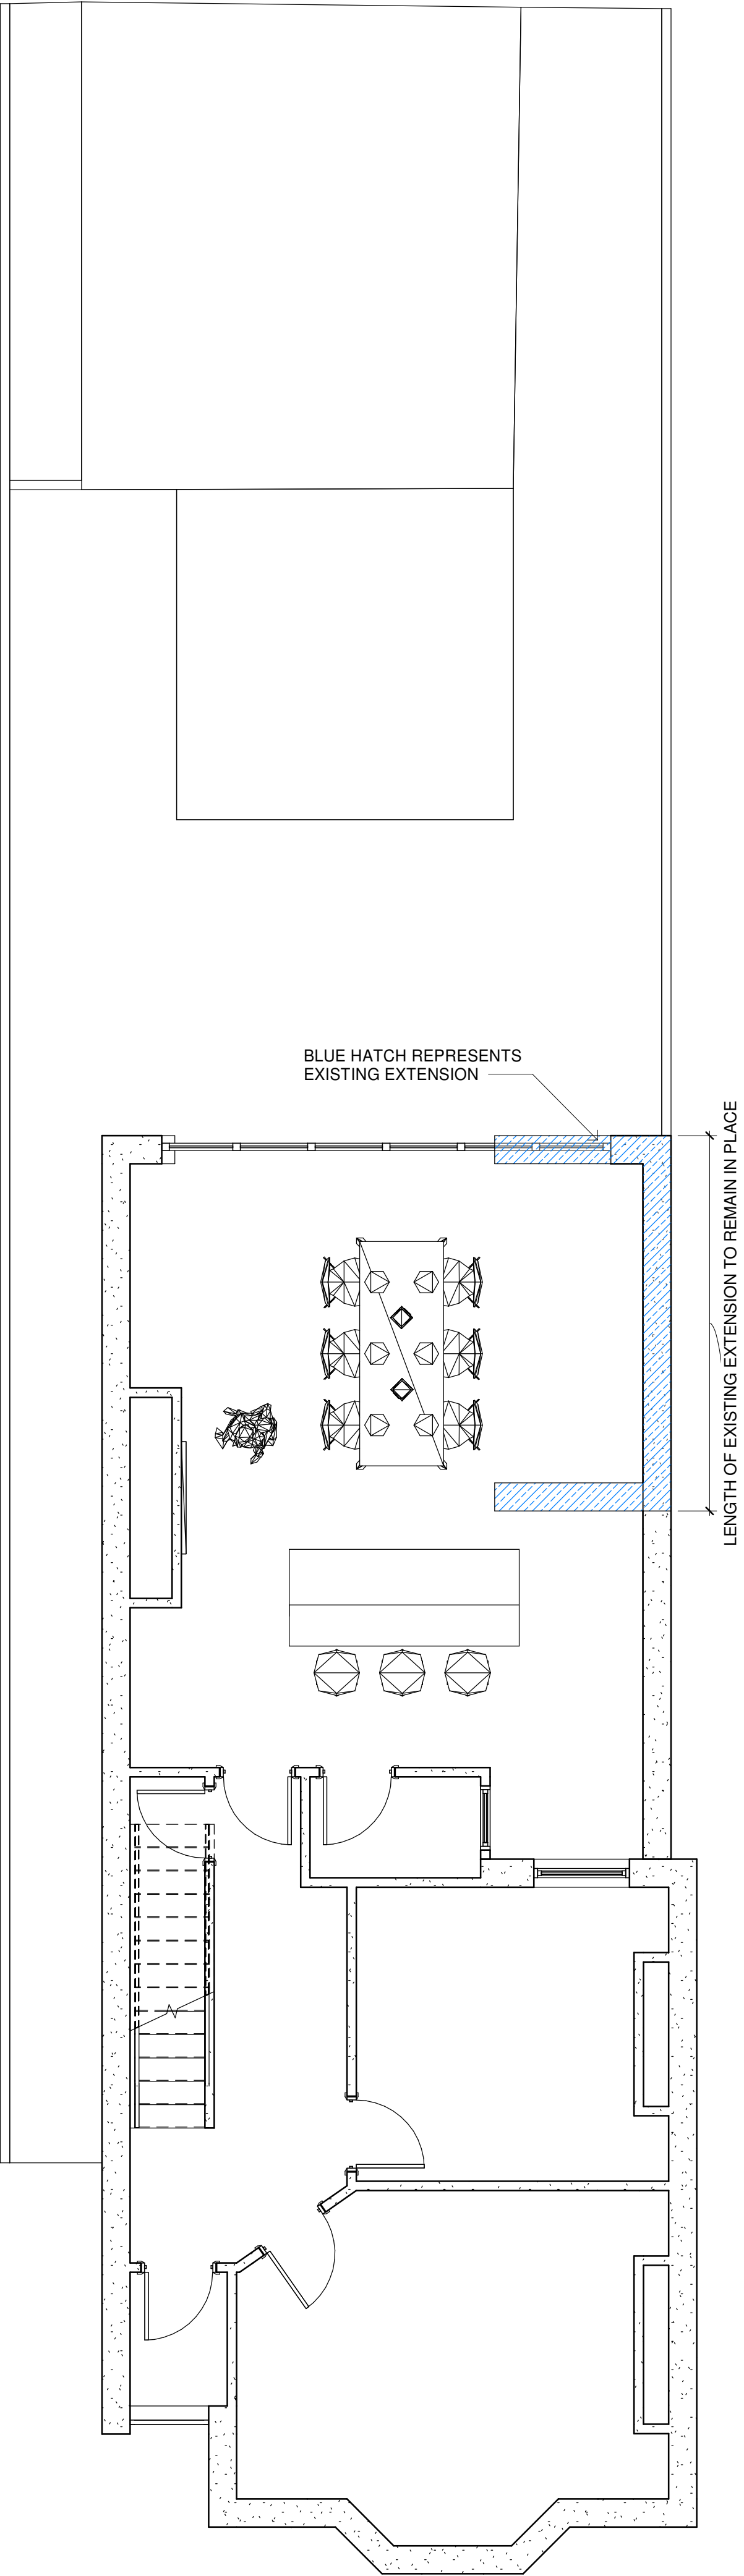

Proposed Ground Floor Plan
1 : 50

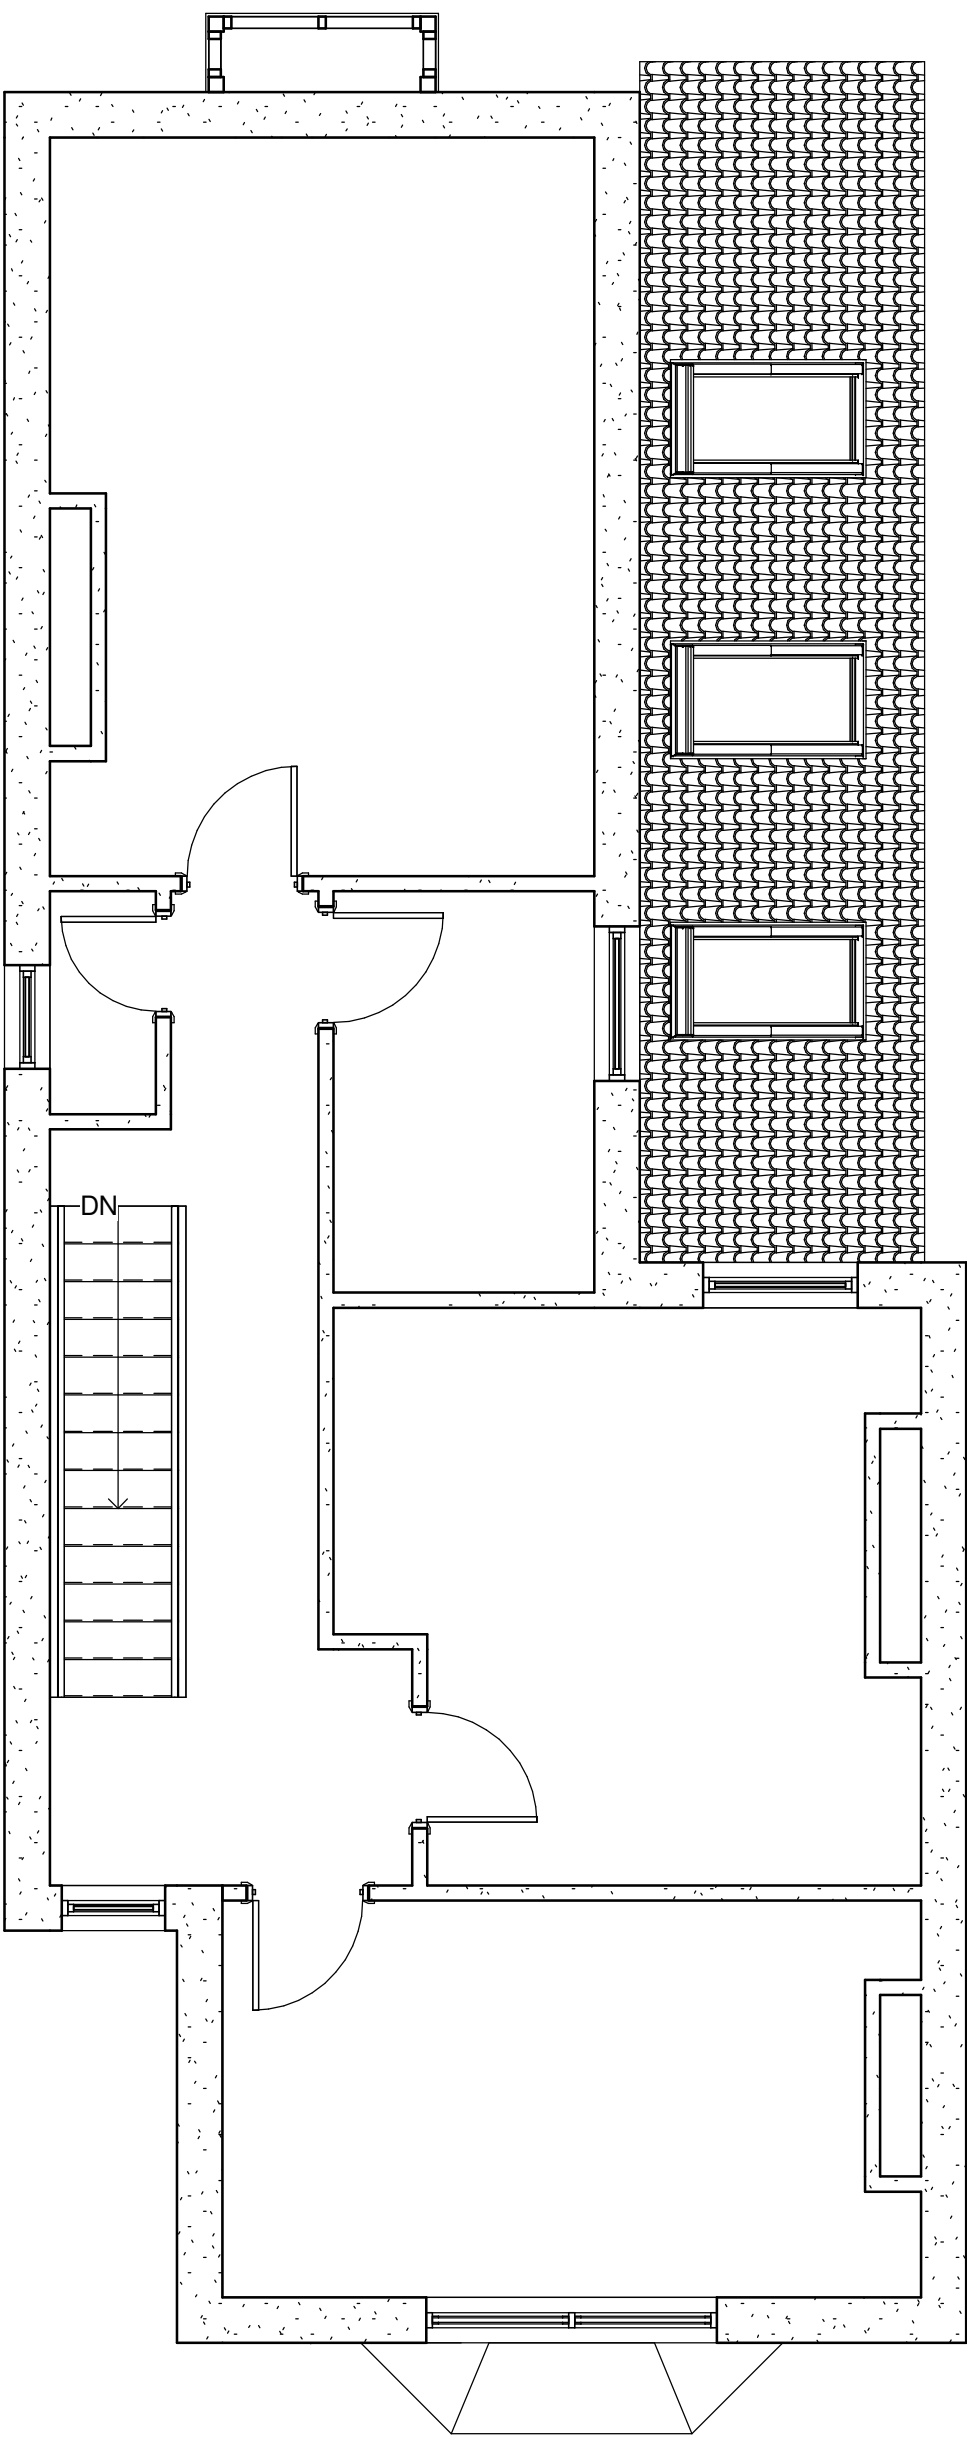

Proposed First Floor Plan
1 : 50

C.S.A

CLEAR - SPACE - ARCHITECTURE

Project

RESI - EXTENSION
10 ENA AVENUE, NEATH

Draw Title

Proposed Floor Plans

Date

01/23/07

Job No

21004

Drawn By:

Author

Checked By:

Checker

Scale

1 : 50

Rev No

A104

Revision

A