

KEY



Application Area



Phase 1 Works



Phase 2 Works

 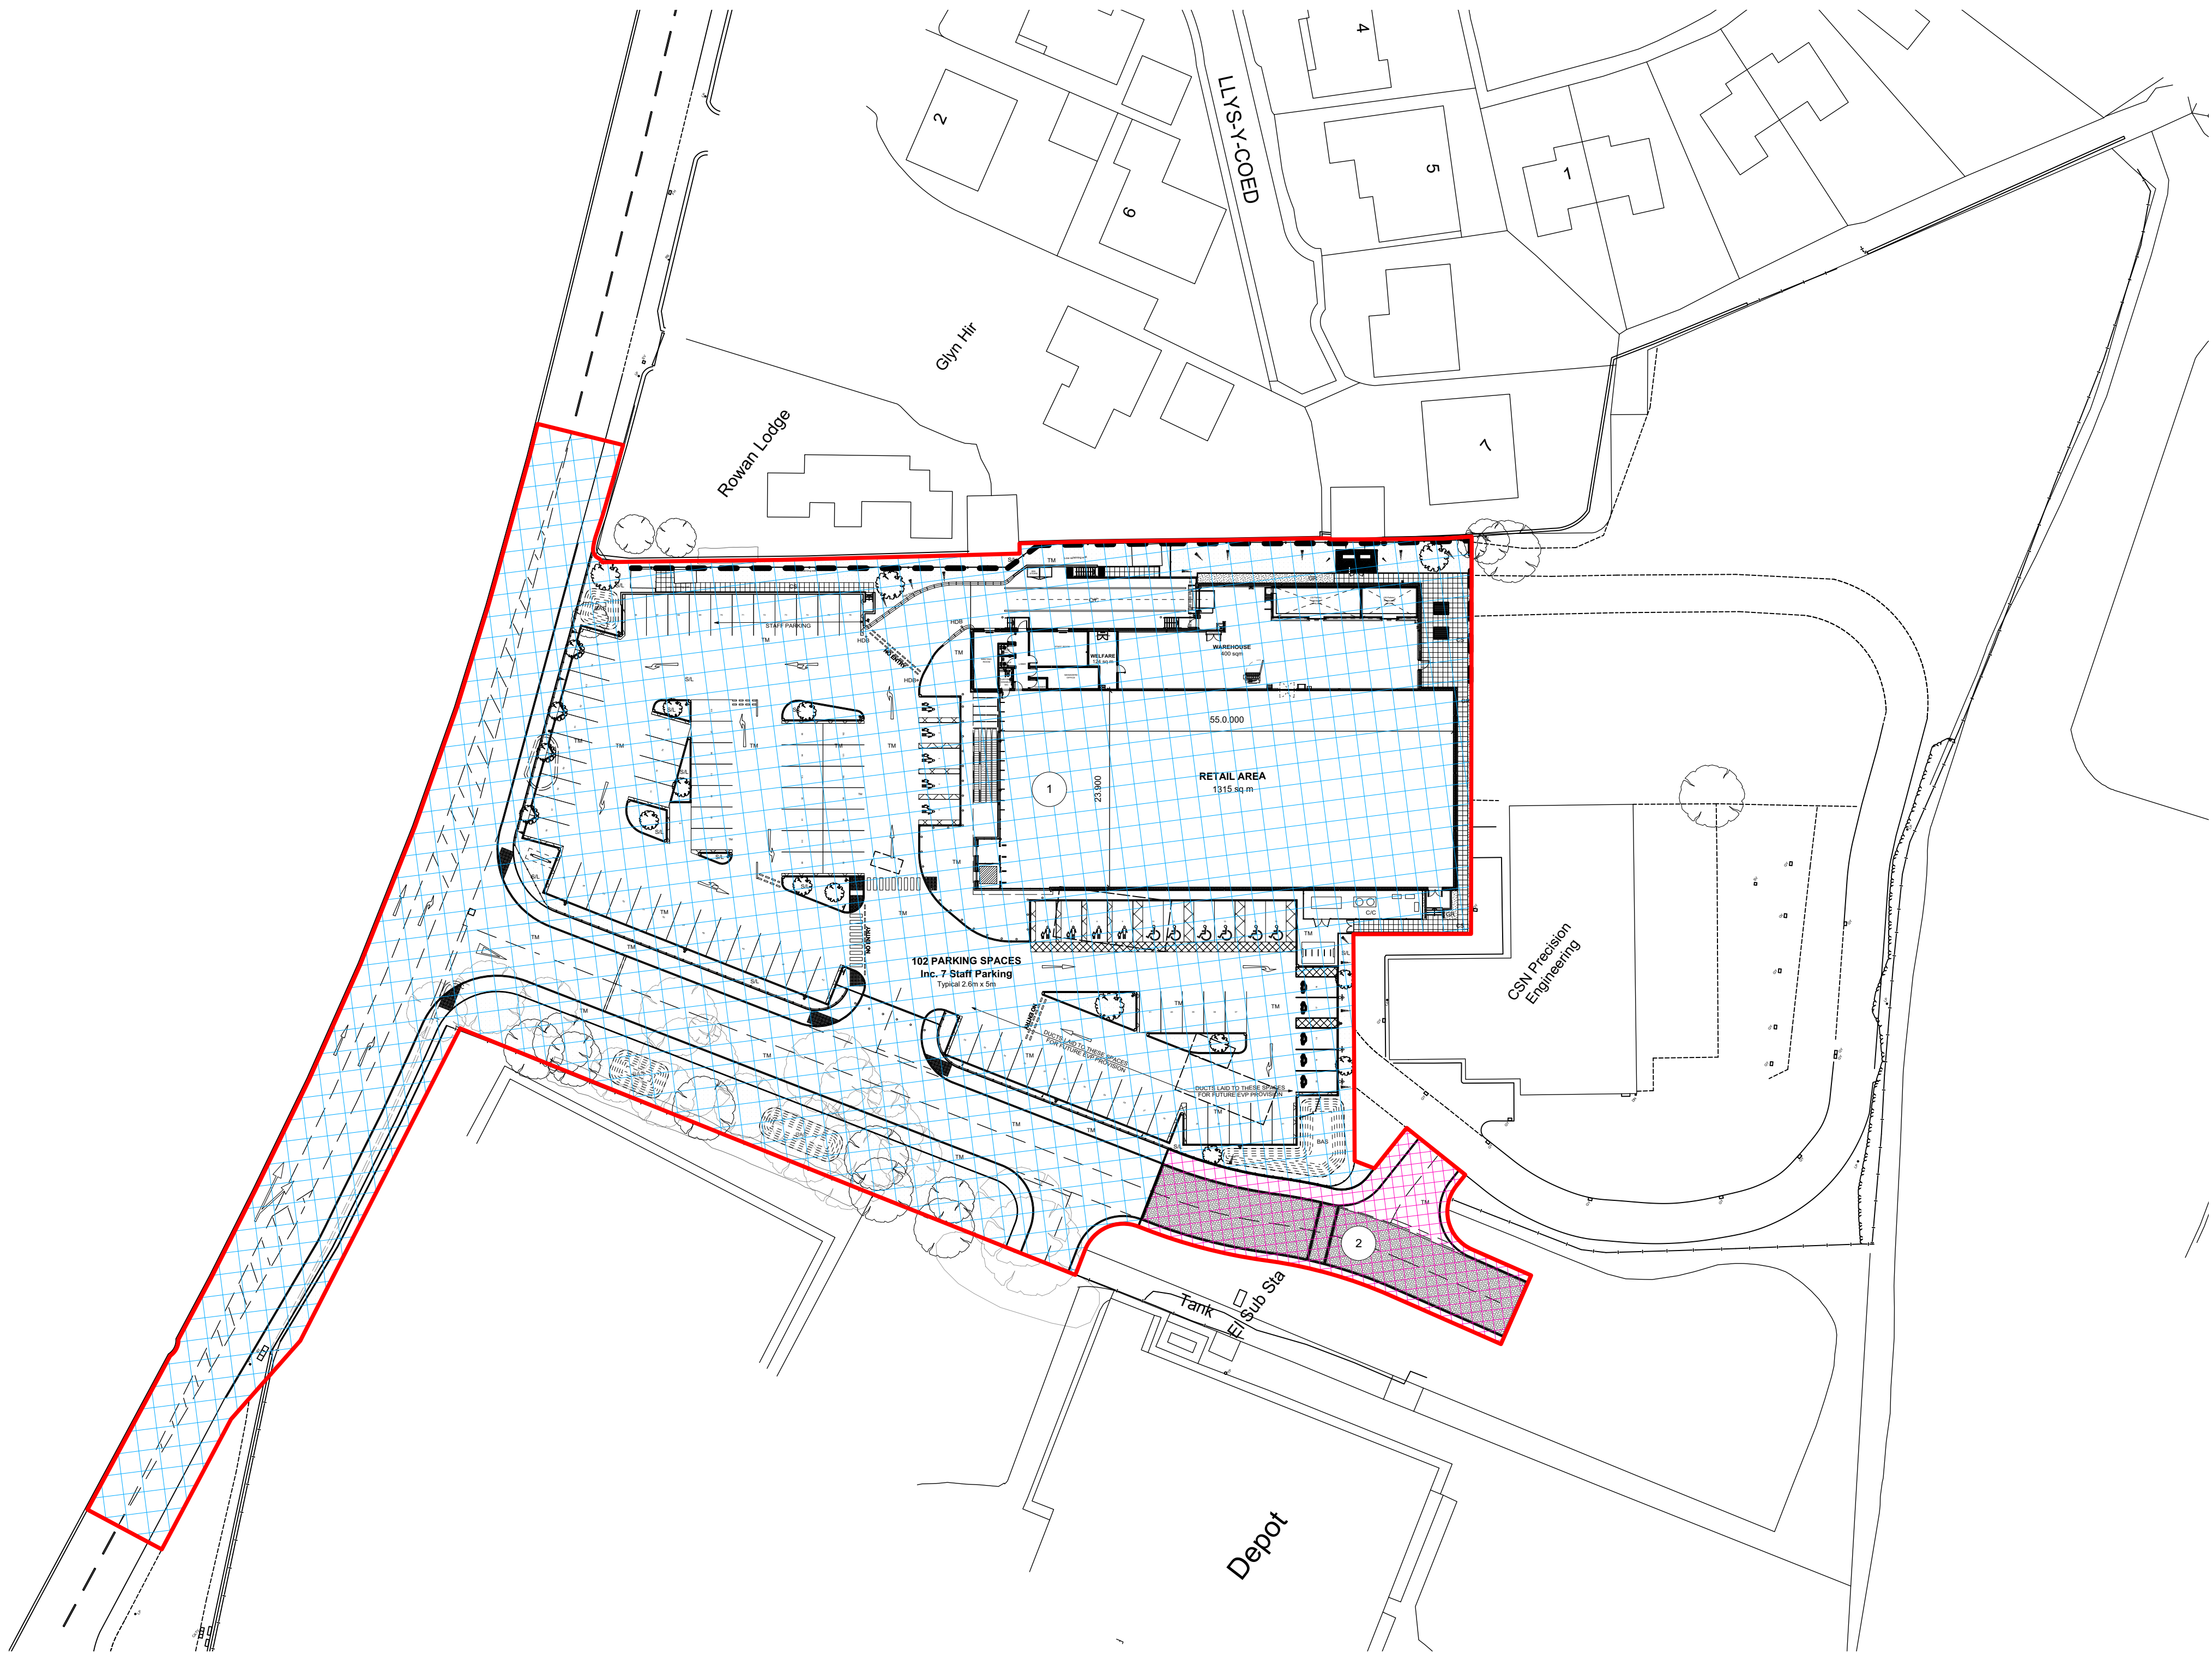



Chartered Architects

Chartered Building Surveyors

Interior Designers

CDM Services

Project

Aldi, Abbey Road, Neath.
New Store

Client

Aldi Stores Ltd.

Glentworth Court, Lime Kiln Close
Stoke Gifford, Bristol BS34 8SR
+44 (0)117 931 2262
www.kendallkingscott.co.uk

Scale

1:500

Paper Size

ISO A1

Filename

190487 Site Plan Master.vwx

© Copyright

Do not scale this drawing

Check all dimensions and levels on site

Project Number

Drawing Number

Revision

190487-1450

P2

Date

16/11/21

Drawn

JS

Checked

GS

Purpose/Status

PLANNING

Project

16/11/21

JS

GS

Phase 1 Identified with blue hatch.

P1

16/11/21

JS

GS

First Issue

Rev

Date

By

Ap

Note

Kendall Kingscott

Only to be used on the site for which designed. The electronic transmission of design information contained in this drawing is carried out entirely at the User's risk and Kendall Kingscott Ltd. will have no liability for any errors or inaccuracies arising therefrom. The production of amended or updated information from the said design information by the User is entirely the responsibility of the User and Kendall Kingscott Ltd. shall have no responsibility in respect thereof whatsoever.