


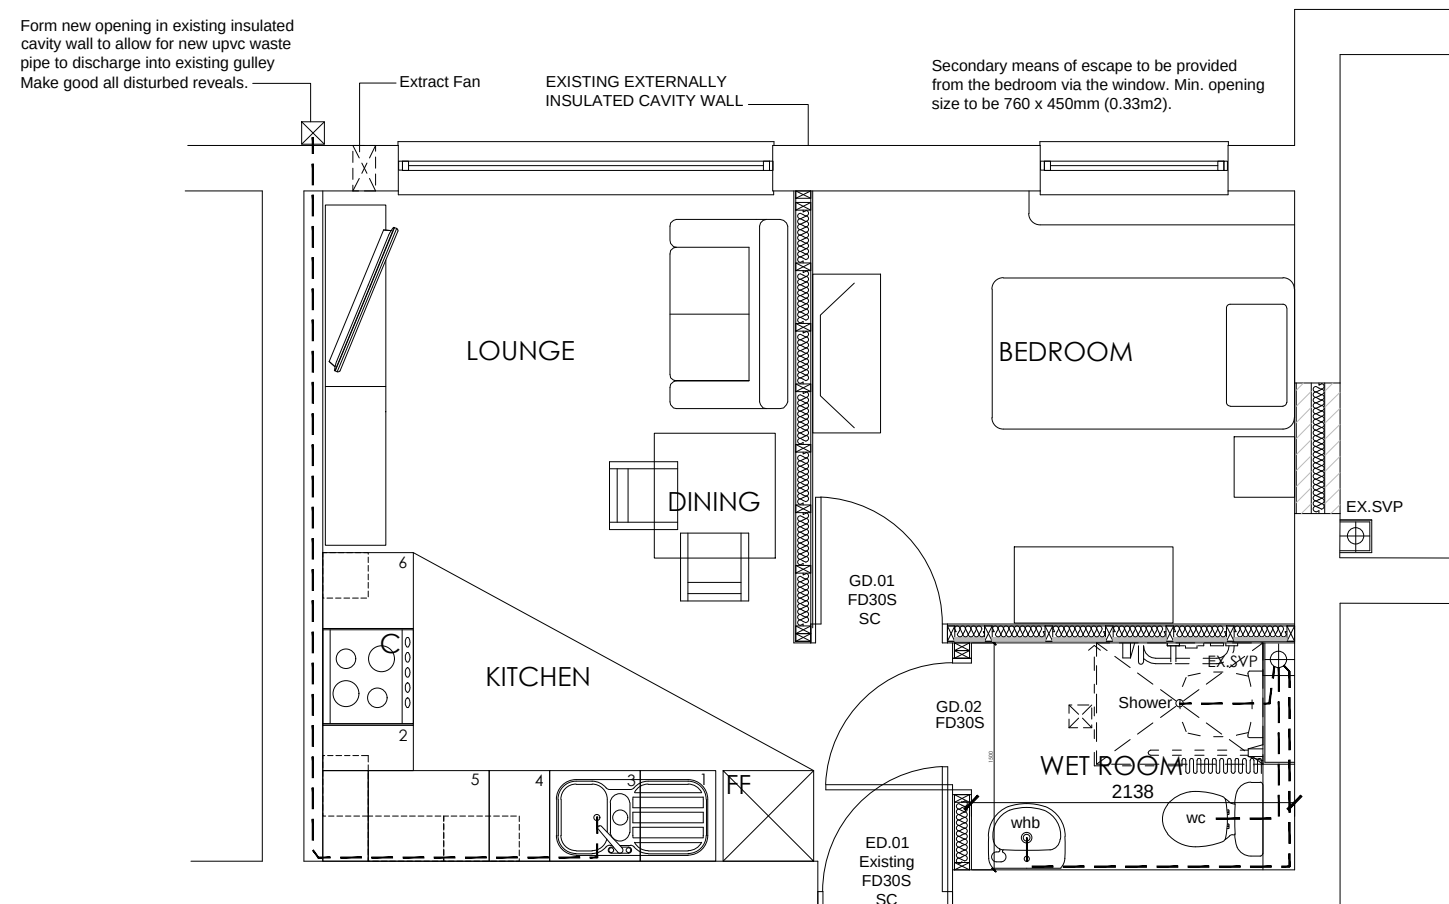

FLAT 01 - GROUND FLOOR PLAN PROPOSED

Status: **PLANNING**

This drawing is copyright and its use or reproduction without the permission of Spring Design Consultancy Limited. All rights are reserved until invoices are paid in full. No responsibility will be taken for any design used for construction prior to receipt of relevant approvals.

rev	date	description
---	---	---

by

Drawn: CJW Client: Tai Tarian

Checked: CTW Project: Flat 01 Ty Llansawel

Date: July 2021 Title: Proposed Ground Floor

Scale: 1/50 @A3 Ref: 2564-200- 07

Rev: -

spring
design

Unit 2 Chapel Barns | Merthyr Mawr
Bridgend | CF32 0LS | 01656 656267
mail@spring-consultancy.co.uk