


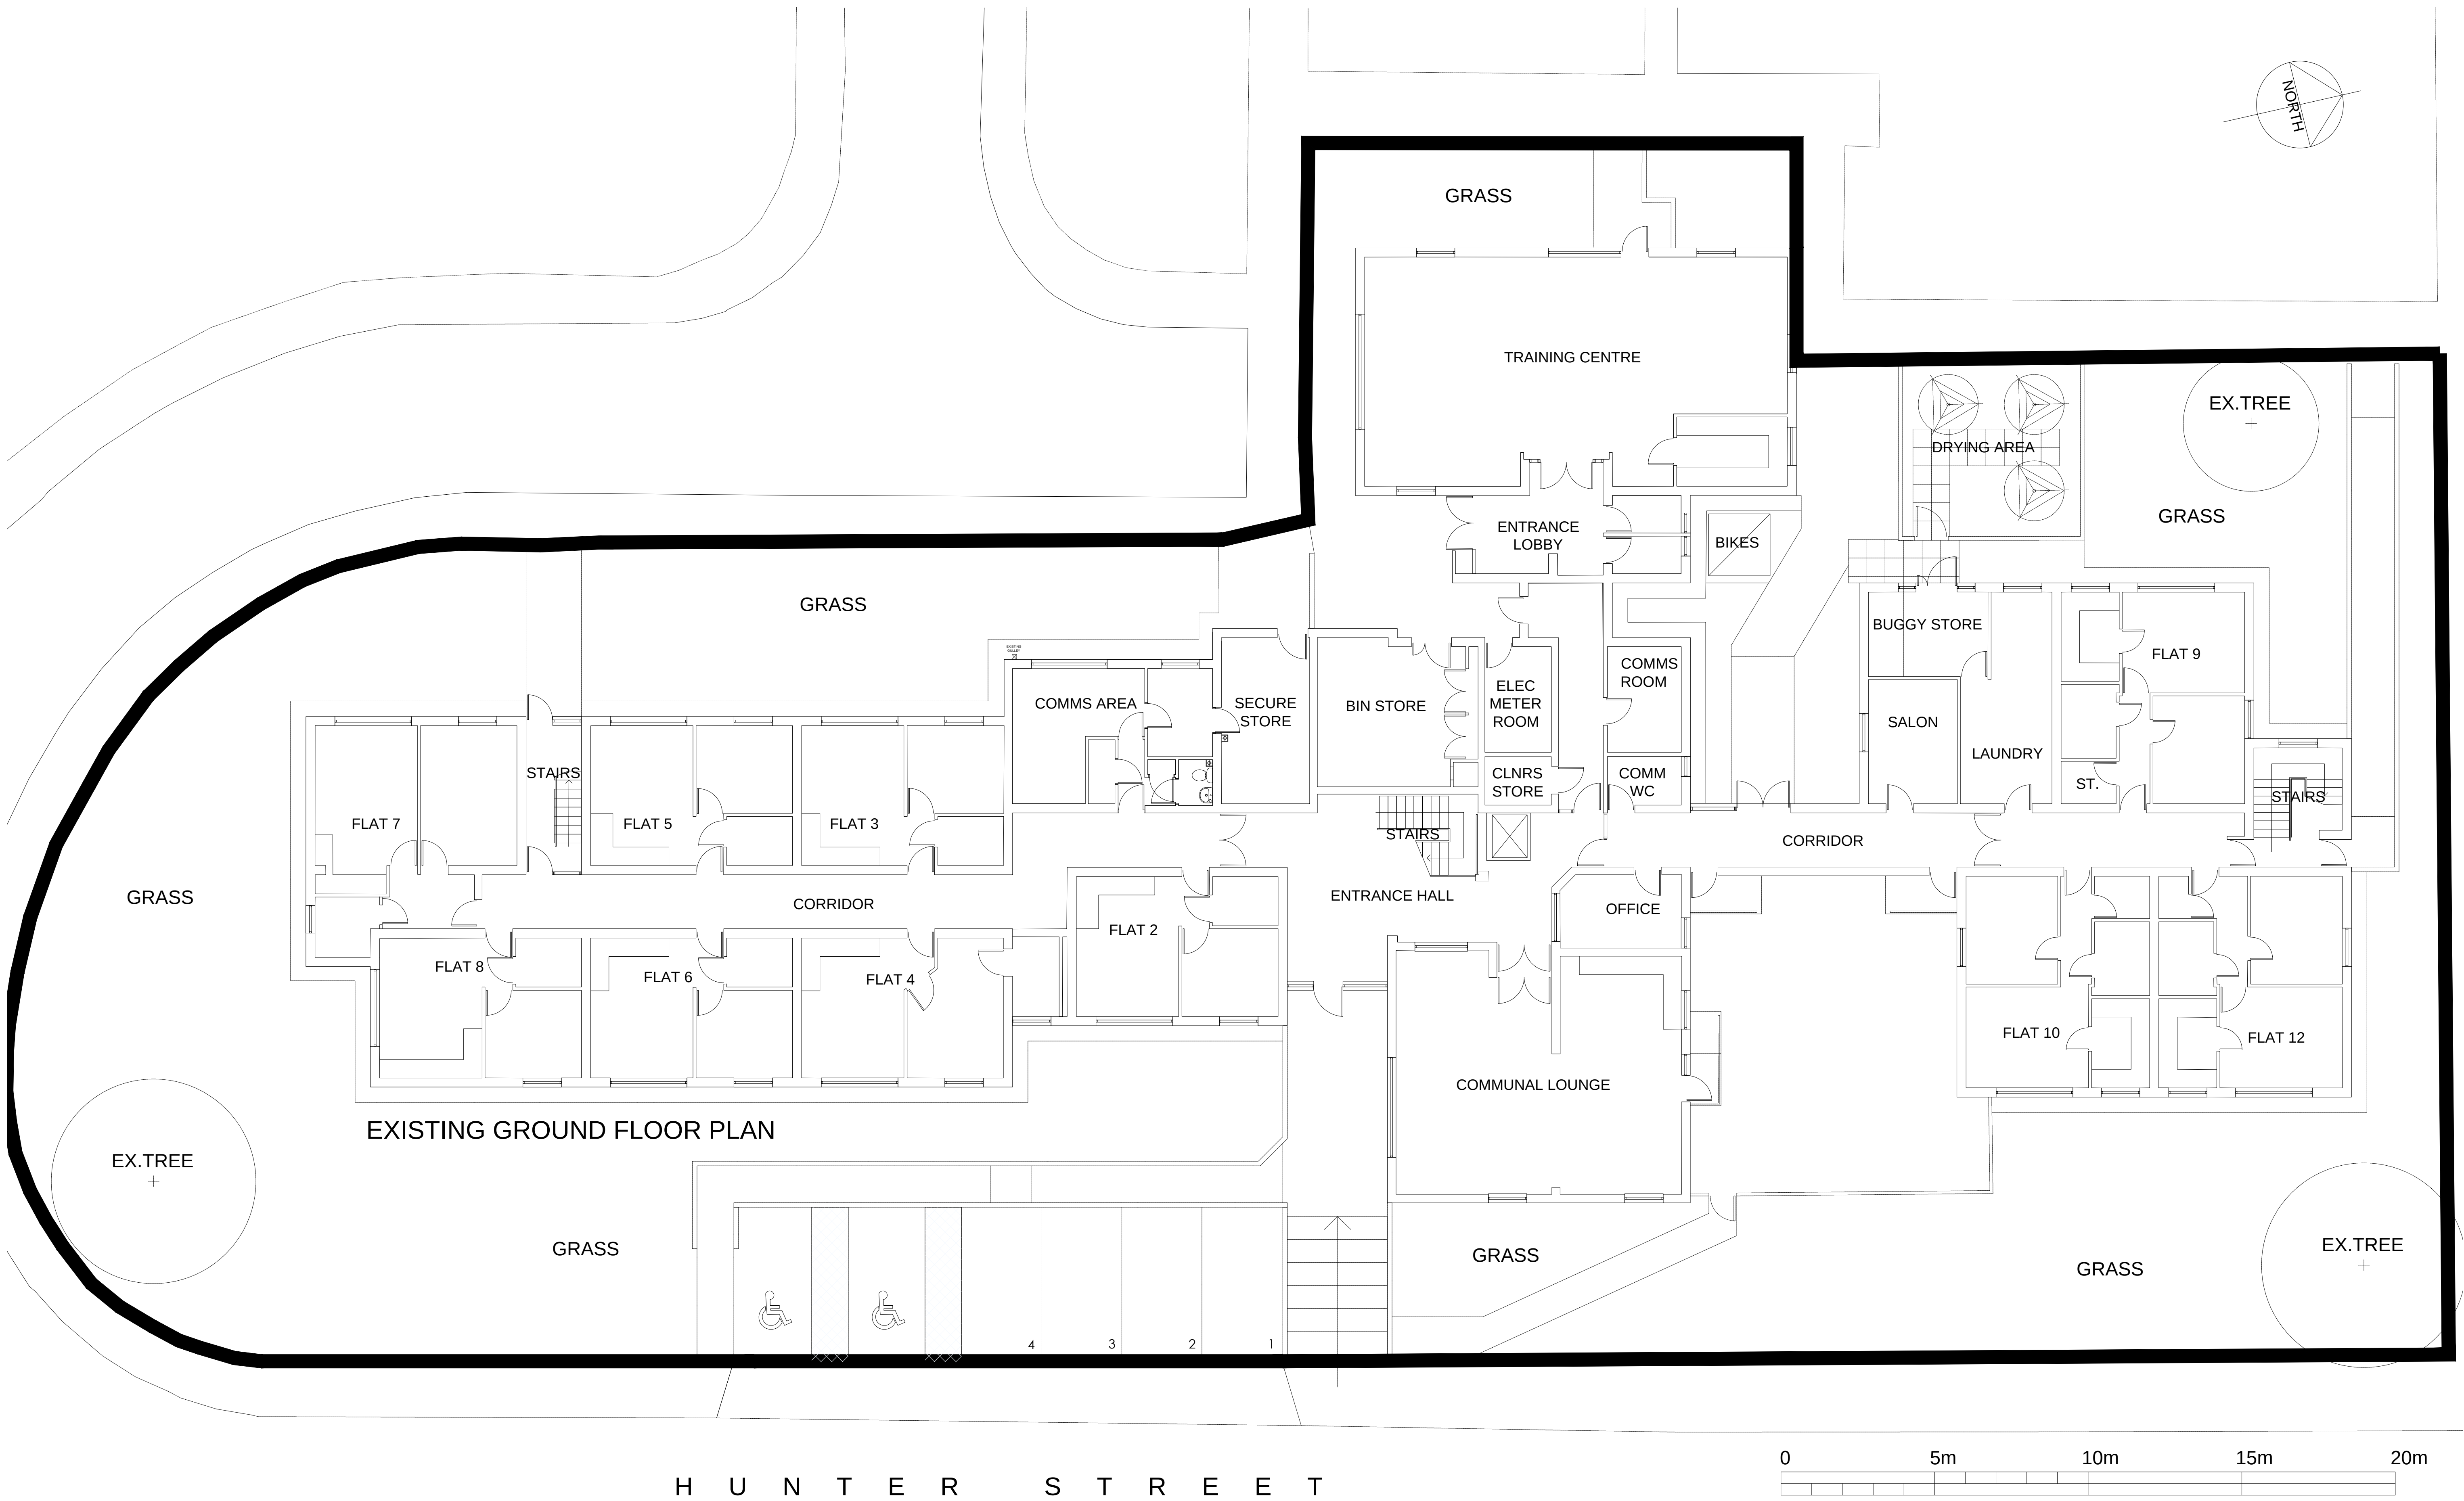

This drawing is copyright and its use or reproduction without the permission of Spring Design Consultancy Limited. All rights are reserved until invoices are paid in full. No responsibility will be taken for any design used for construction prior to receipt of relevant approvals.

rev	date	description
-----	------	-------------

by

Status:

PLANNING

Drawn:	CJW
Checked:	CTW
Date:	OCT 2021
Scale:	1/100

Client:	Tai Tarian
Project:	Flat 01 Ty Llansawel, Hunter Street, Neath
Title:	Existing Ground Floor Plan
Ref:	2564-200-02
Rev:	-

spring
design
Unit 2 Chapel Barns | Merthyr Ma
Bridgend | CF32 0LS | 01656 6562
mail@spring-consultancy.co.uk