




Opaque glazing within
feature windows

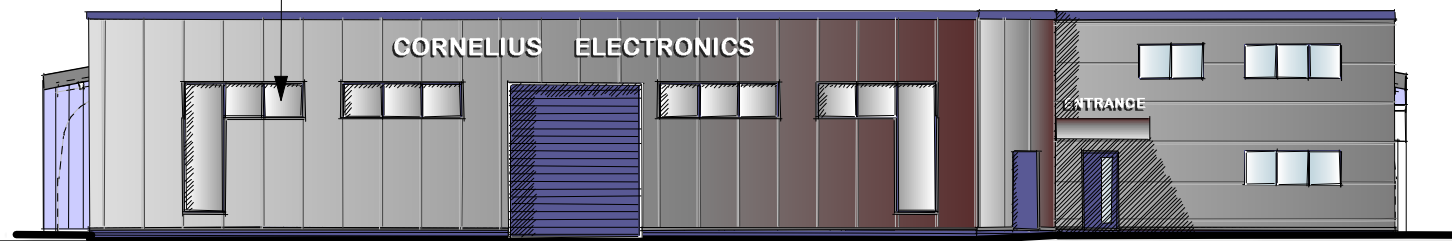


FRONT ELEVATION

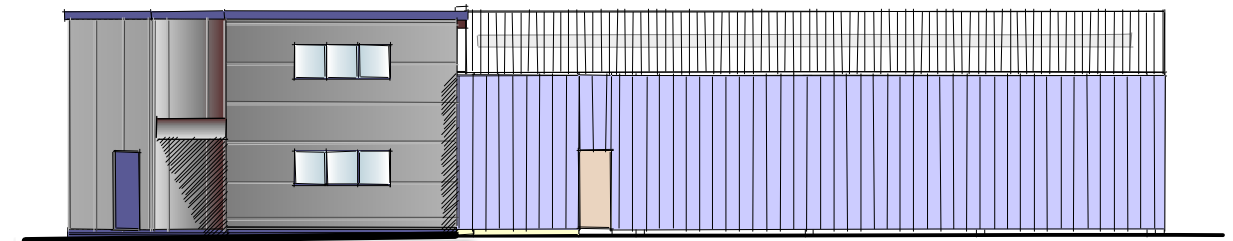


RIGHT/NORTH EAST ELEVATION

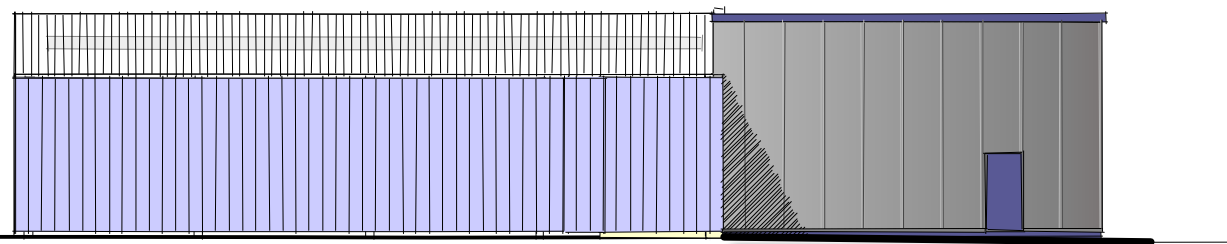


LEFT/SOUTH WEST ELEVATION

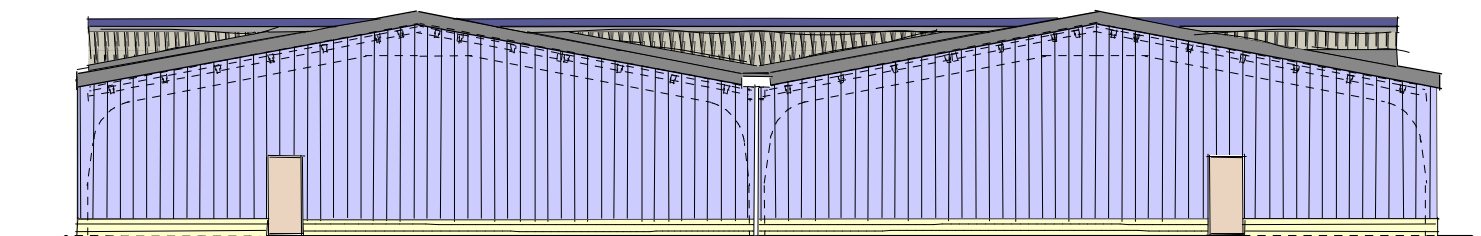

REAR ELEVATION

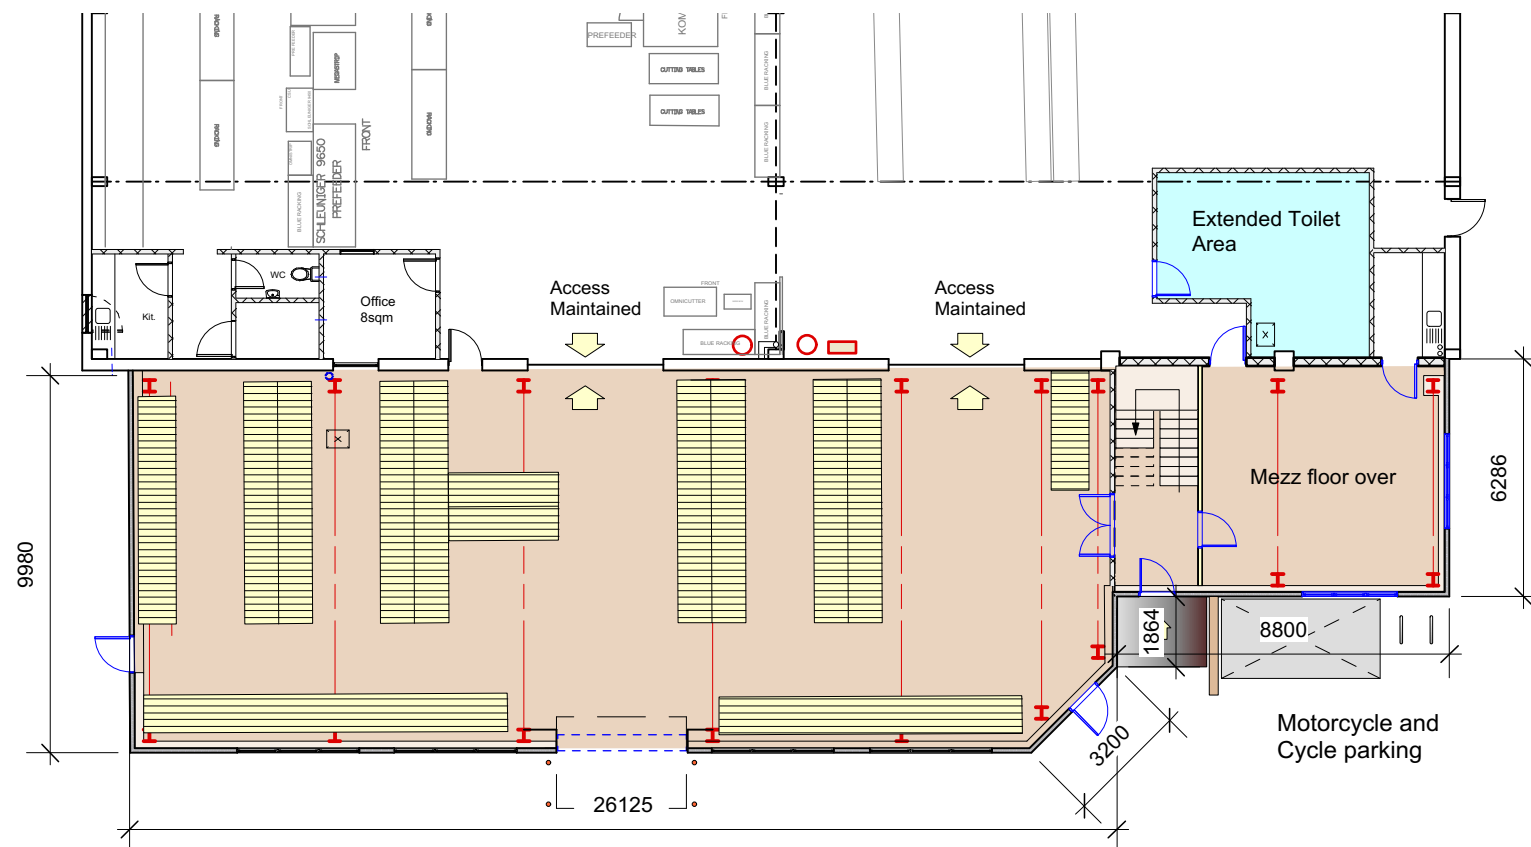

Proposed Plan 1:200 @ A3

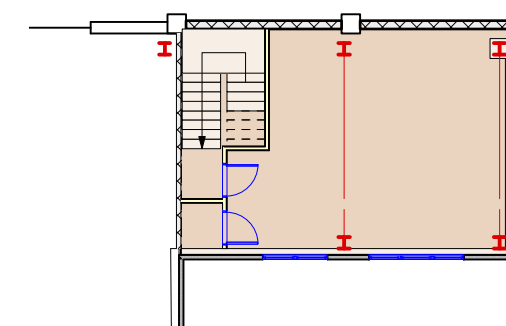

Proposed Mezz Plan 1:200 @ A3

Revisions
B Motorcycle/Cycle parking
added ABN Nov 21



Client
Cornelius Electronics

Project
Units 3 & 4
Cornelius Electronics
Purcell Avenue
Port Talbot

Drawing
Proposed Plan & Elevations

JobNo.		DWGNo.	
Cornelius		02 B	
Scale	Date	Drawn	Checked
1:200 @ A3	Sept 2021	ABN	ST

PLANNING 02B