


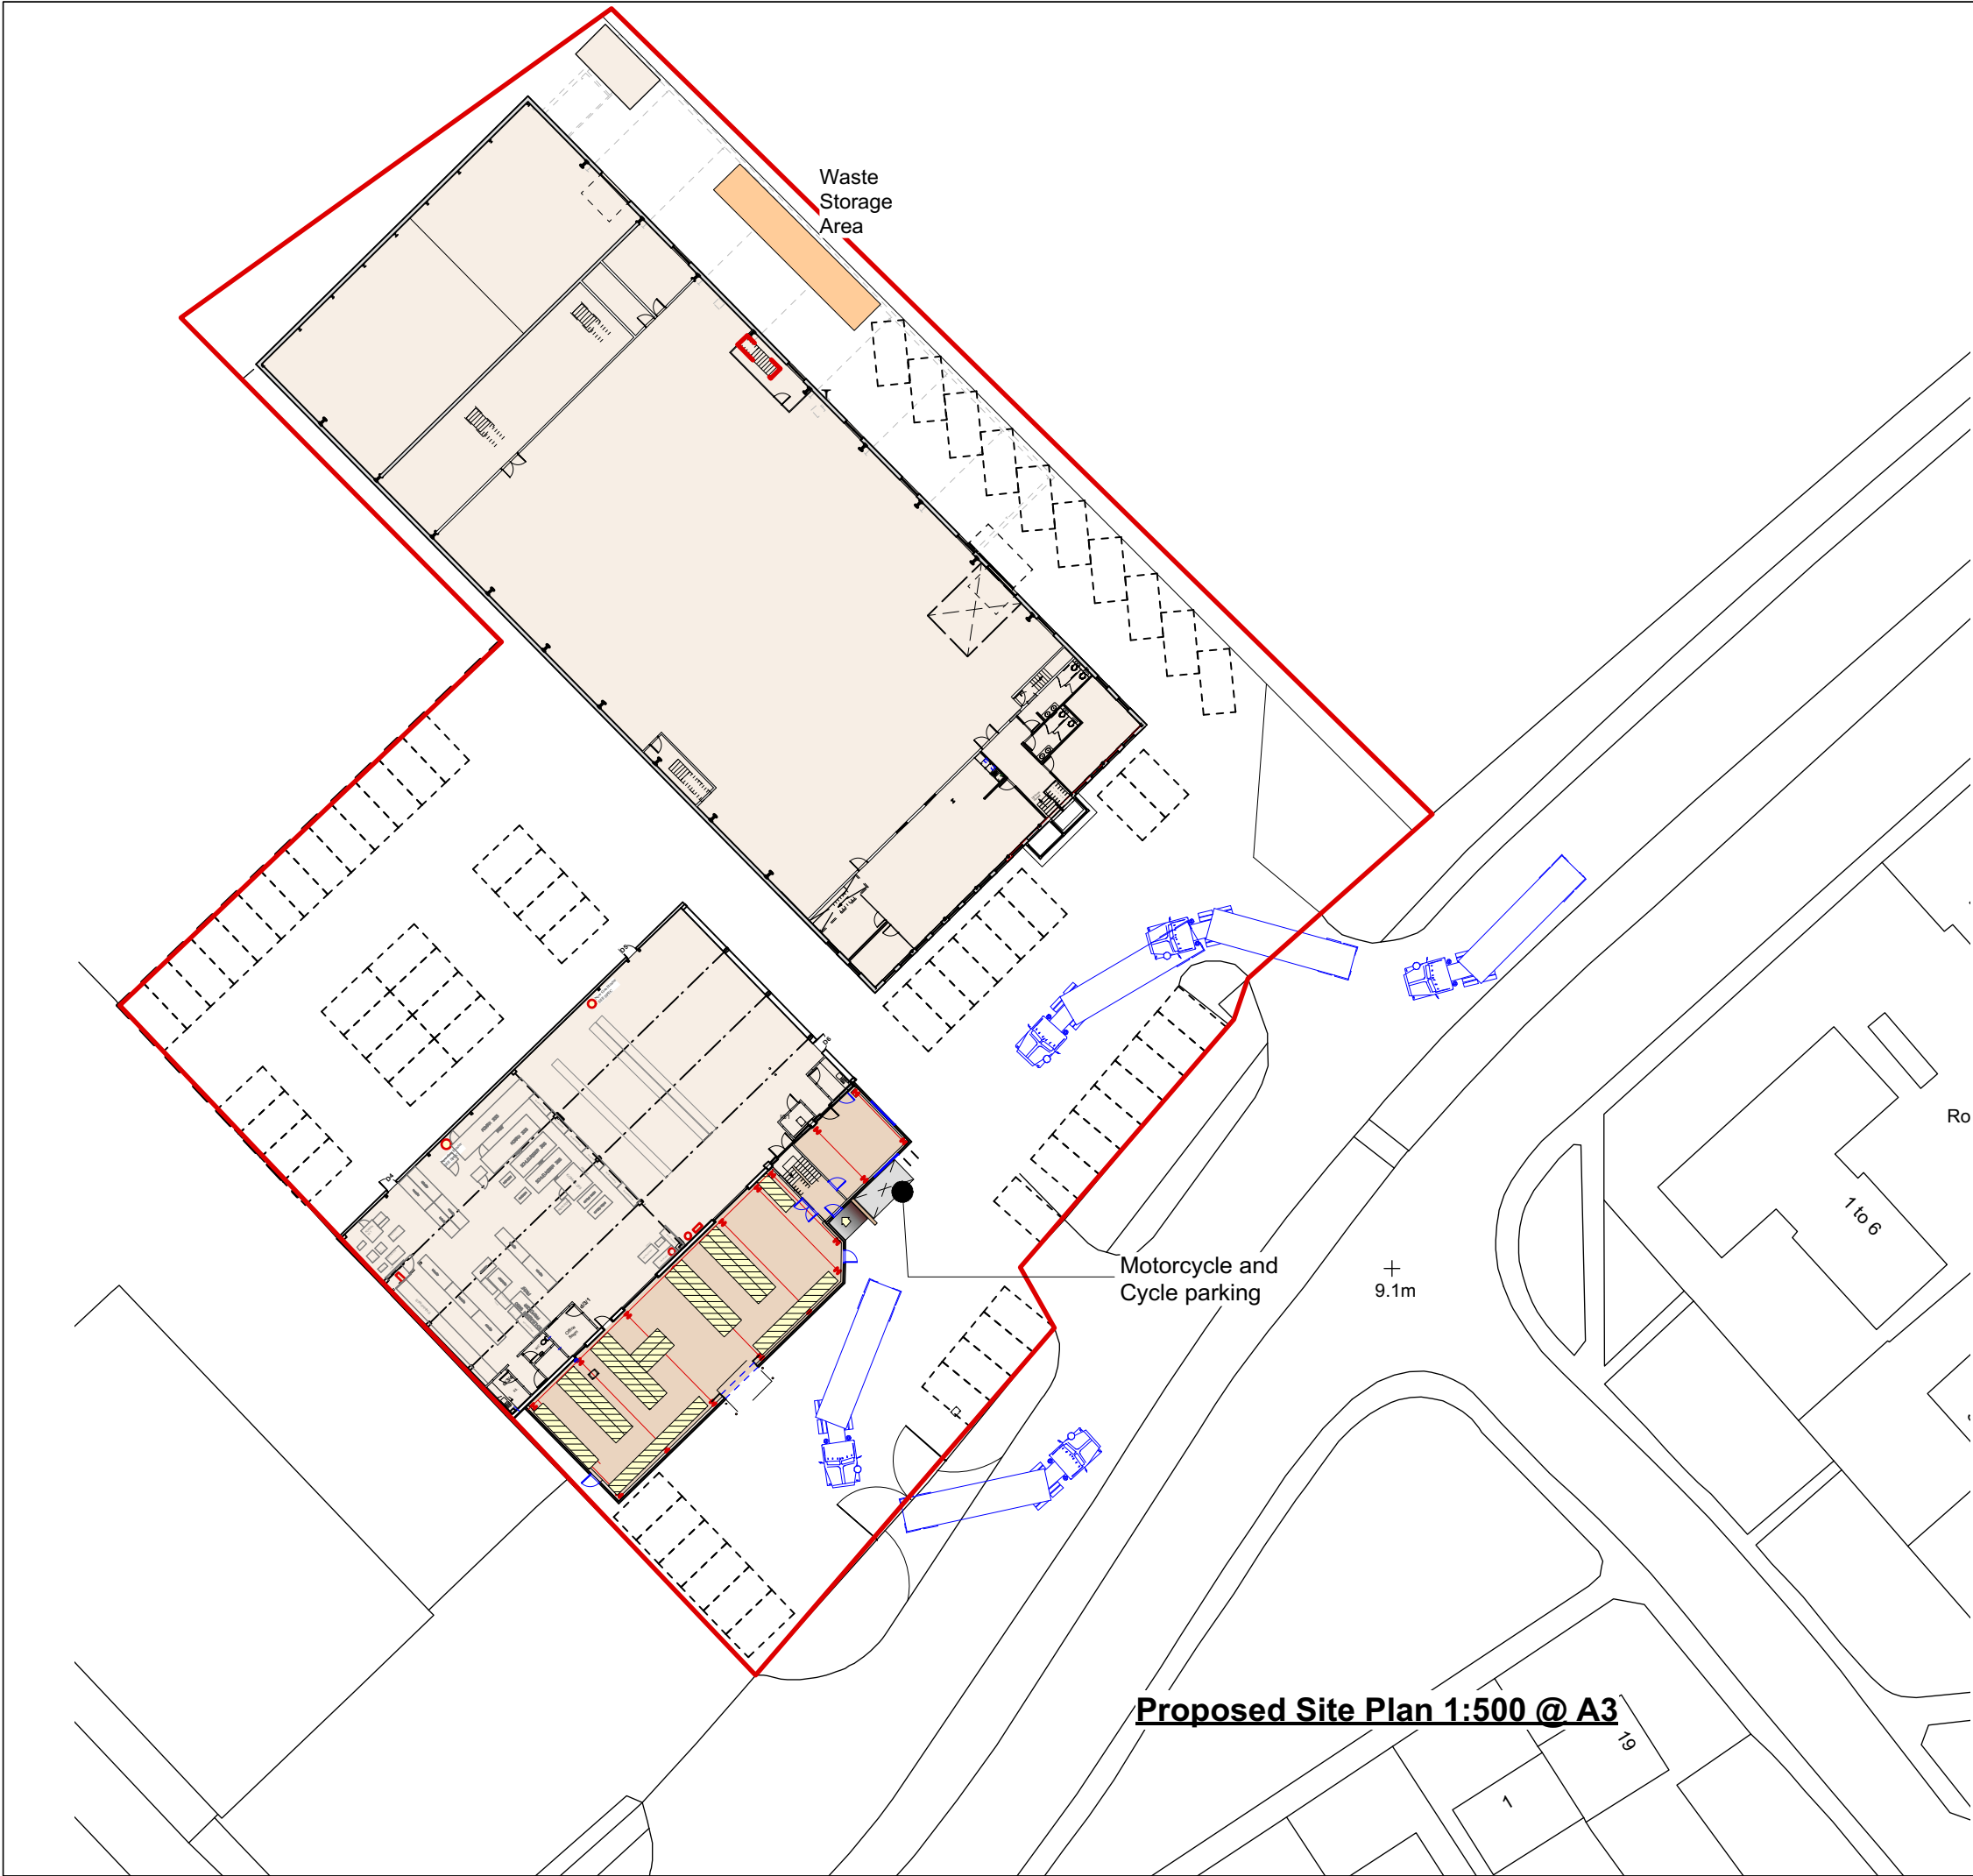

Notes Where dimensions are not given, drawings must not be scaled and: In the event of any dimensional conflict between Lambert Smith Hampton Drawings, the matter must be referred to Lambert Smith Hampton for clarification. The Contractor must also refer to any separate Thorpe Building Consultancy Ltd specification document to be read in conjunction with this drawing.			
Revisions A Motorcycle/Cycle parking added ABN Nov 21			
THORPE BUILDING CONSULTANCY www.thorpebc.co.uk			
Client Cornelius Electronics			
Project Units 3 & 4 Cornelius Electronics Purcell Avenue Port Talbot			
Drawing Proposed Site Plan			
JobNo. Cornelius		DWGNo. 03 A	
Scale 1:500 @ A3	Date Sept 2021	Drawn ABN	Checked ST