


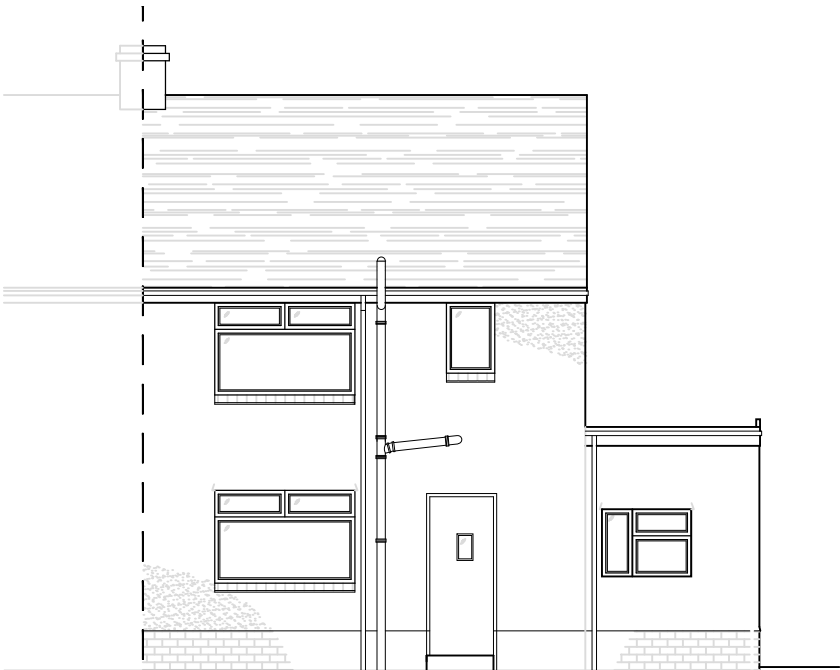

Proposed Front Elevation
ALL DIMENSIONS TO BE CHECKED ON SITE
ALL LEVELS TO BE CHECKED ON SITE



Proposed Rear Elevation
ALL DIMENSIONS TO BE CHECKED ON SITE
ALL LEVELS TO BE CHECKED ON SITE



Proposed Side Elevation (North)
ALL DIMENSIONS TO BE CHECKED ON SITE
ALL LEVELS TO BE CHECKED ON SITE

Project: 1 Glantwrch Ystalyfera SA9 2JN Drawing: Proposed Elevations	Date: 28/03/2015
	Job No: 15/---
	Scale: 1:100 @ A3
	Dwg No: 004
	Revision: --
	Drawn by: MTW