



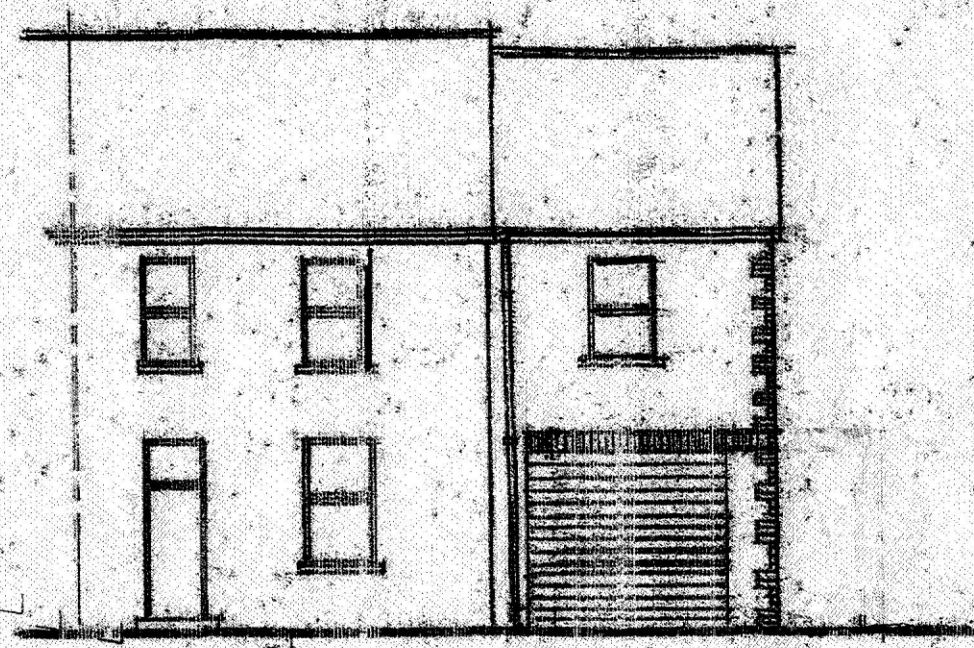

Proposed East Elevation.

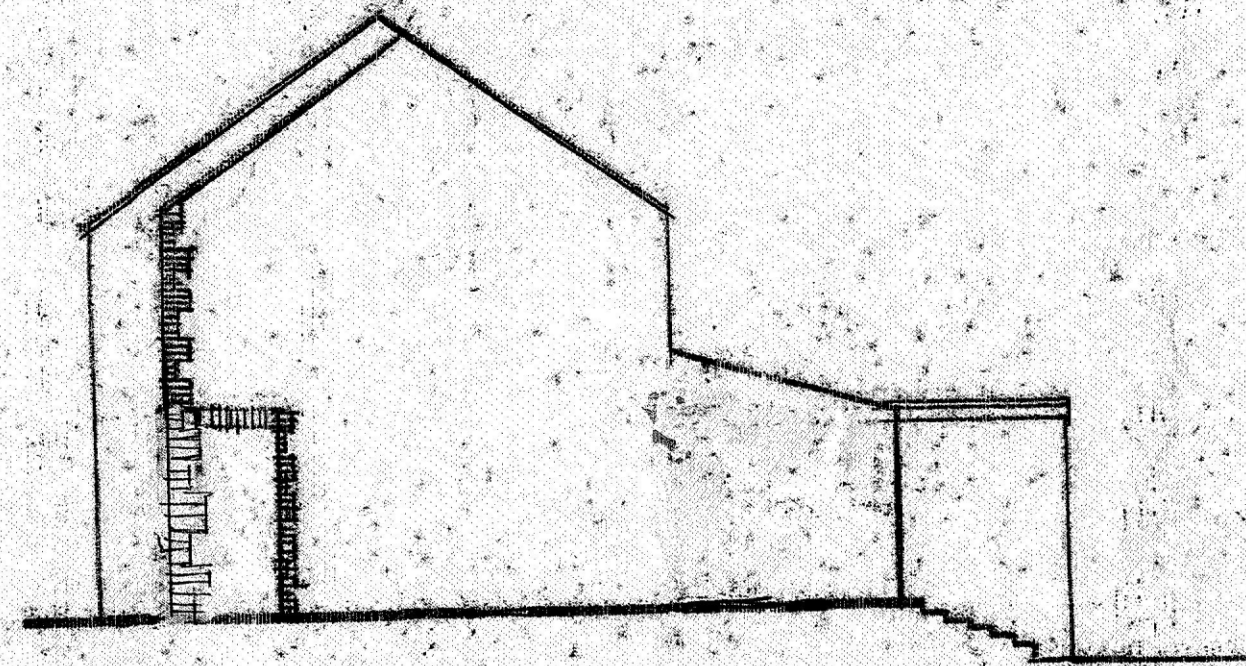


Proposed North Elevation.

Materials:


Roof - Slate
 Walls - Stonework to match existing on the front and render to the other elevations.
 Feature brickwork - To match existing
 RWG and Fascia's - Matt Black
 Ex RWG and Fascia's - To be changed to Matt Black
 Garage door - Upvc (White) electric roller shutter
 Peronal door - White Upvc

Note:

Brickwork will hide the R.S.J.

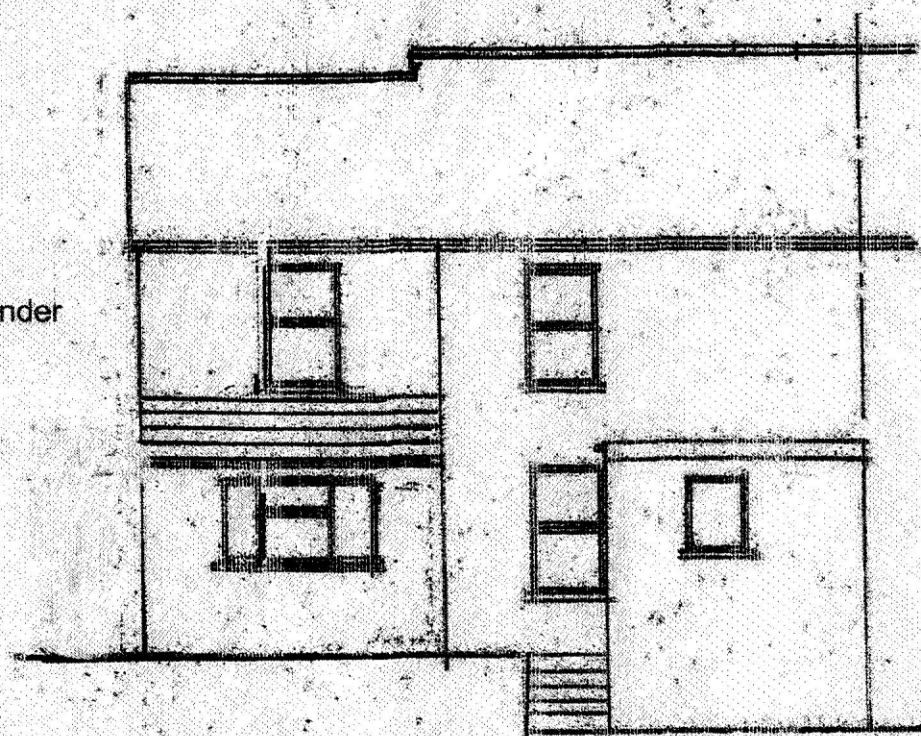

Proposed West Elevation.

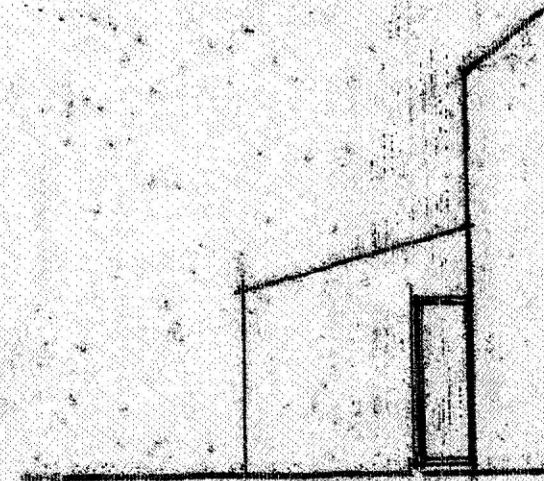

Proposed South Elev.

Ron Bagshaw & Associates Ltd.

Architectural Design & Planning Consultants



Wood Field House
 1b Rosser Terrace
 Giffrew
 Neath, SA10 8LH

Contact Details -
 01639 832822 (Office)
 07870 863859 (Mobile)
 mail@ronbagshaw.co.uk

Drawing No: SM/2021/05/6

Scale: 1:100 @A3

Date: 16/ June 2021

Notes/Revisions

Proposal: Side extension.

Location: 19 Gelli Gron Road, Porthardawe, Neath Port Talbot.

Client: Mr Steve Musk - same address.

Title: Proposed Elevations.