






EXISTING FRONT ELEVATION

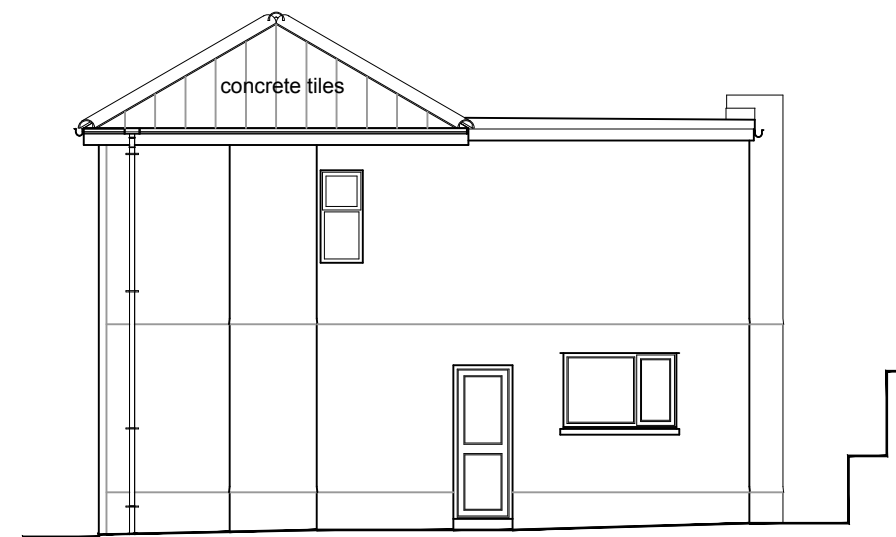

EXISTING SIDE ELEVATION

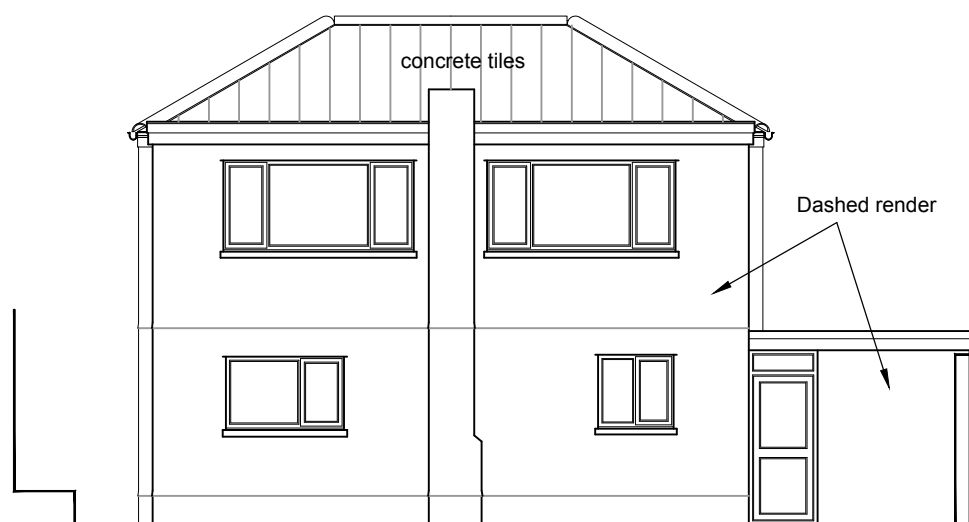

EXISTING REAR ELEVATION

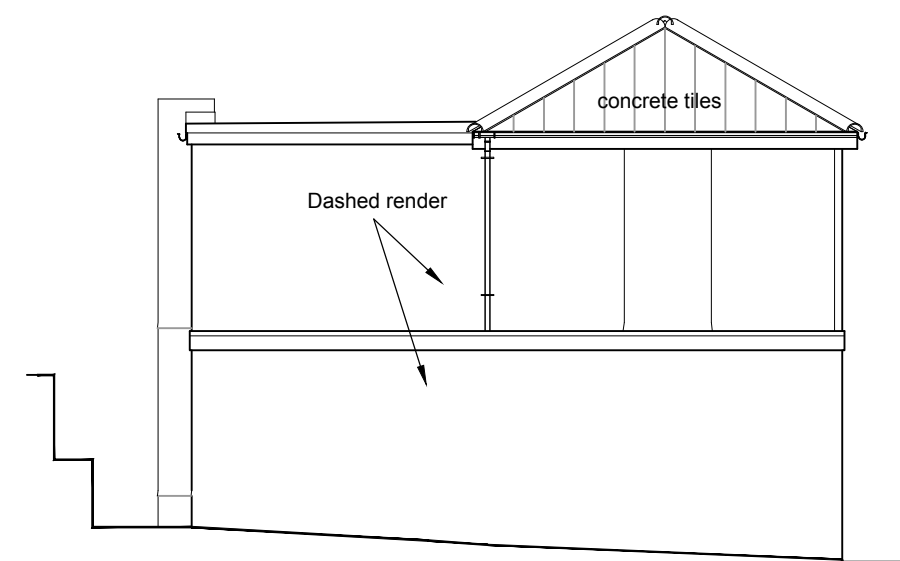

EXISTING SIDE ELEVATION

Proposed 2nd storey side extension.
New roof with increased ridge height
to include attic rooms

Rev	Description	Date

17 Ormes Road,
Skewen,
Neath SA10 6SY

EXISTING ELEVATIONS

Date Oct.'21
Drawn by
Scale 1:100

A710-03