



EXTERNAL FINISHES KEY

- EXISTING FINISHES
- E#01
- E01 - EXISTING STONE WALL FINISH
E02 - EXISTING WHITE UPVC WINDOWS
E03 - EXISTING SLATE ROOF TILES
E04 - EXISTING WHITE UPVC/ COMPOSITE DOOR
E05 - EXISTING WHITE RENDER
E06 - EXISTING WHITE FASCIA, SOFFIT & GUTTERING

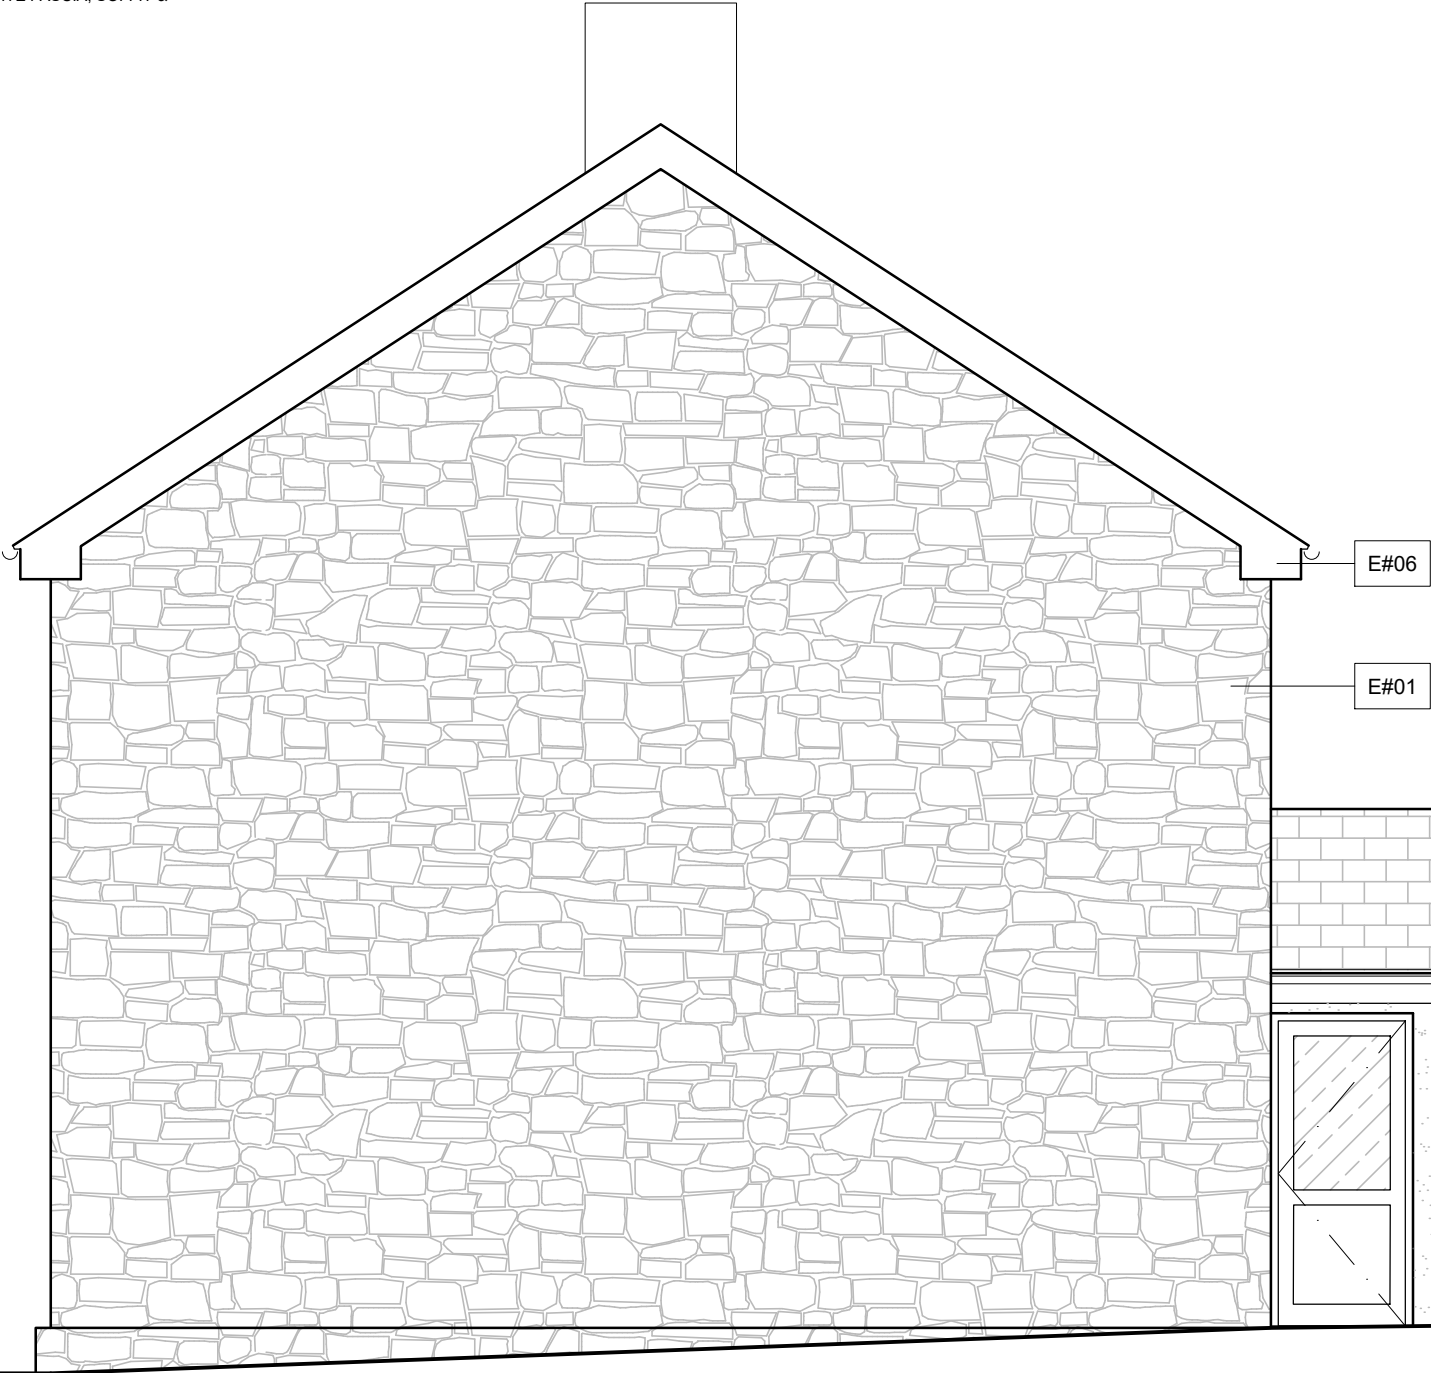

EXISTING ELEVATION C

SCALE 1:50

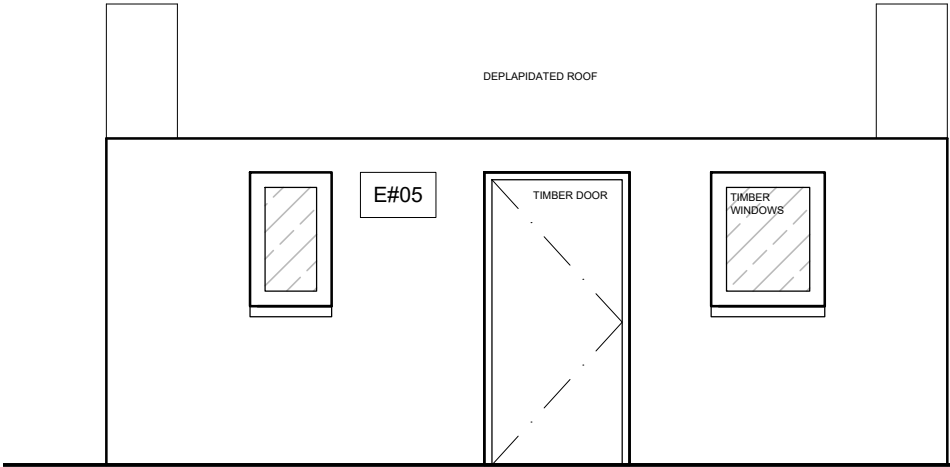

EXISTING OUTBUILDING FRONT ELEVATION

SCALE 1:50



cad reference		revision
-		~
NOTES:		
1. THIS DRAWING MUST NOT BE SCALED.		
2. FOLLOWING COMMENCEMENT OF WORK ON SITE, ISSUED DRAWINGS AND DETAILS MAY BE SUBJECT TO CHANGE DUE TO SITE CONDITIONS OR CONTRACTOR DESIGN MODIFICATIONS.		
3. ALL WORKS HAVE BEEN INSTRUCTED TO BE CARRIED OUT TO THE SATISFACTION OF LOCAL AND STATUTORY AUTHORITIES, IN ACCORDANCE WITH CURRENT BUILDING REGULATIONS AND CODES OF PRACTICE.		
4. ALL DIMENSIONS ARE TO BE VERIFIED WITH THE CONTRACTOR ON SITE PRIOR TO MANUFACTURE OR INSTALLATION.		
5. JONATHAN BRAKE DESIGN MUST BE INFORMED OF ANY AMENDMENTS TO THE DESIGN ON SITE.		
6. IN THE EVENT OF ANY CONFLICTING INFORMATION, JONATHAN BRAKE DESIGN ARE TO BE INFORMED.		
7. IT IS THE RESPONSIBILITY OF THE CONTRACTOR TO ENSURE THAT ALL WORK IS CARRIED OUT TO MEET ALL LOCAL AUTHORITY REGULATIONS AND CURRENT HEALTH AND SAFETY REQUIREMENTS		

KEY

- RWP - RAIN WATER PIPE
SP - SOIL PIPE
IC - INSPECTION CHAMBER
RAD - RADIATOR
FB - FUSEBOARD

- NEW EXTERNAL WALLS
NEW INTERNAL WALLS
EXISTING STRUCTURE

NO.	DATE	ISSUE	BY
A	02.11.2021	ISSUE FOR PLANNING	JB
B	12.11.2021	OUTBUILDING ELEVATION ADDED	JB

PLANNING

PROJECT:
JONATHAN TOMALIN-REEVES
YNYS FARM
YNYS Y GWAS
CWMAVON
SA12 9AA

PROJECT NO.: JBD009_21 DATE: 02/06/2021

SHEET TITLE:
EXISTING ELEVATION C

SCALE: AS SHOWN @ A3 DRAWN BY: JB

SHEET NO.:

A1_04B