



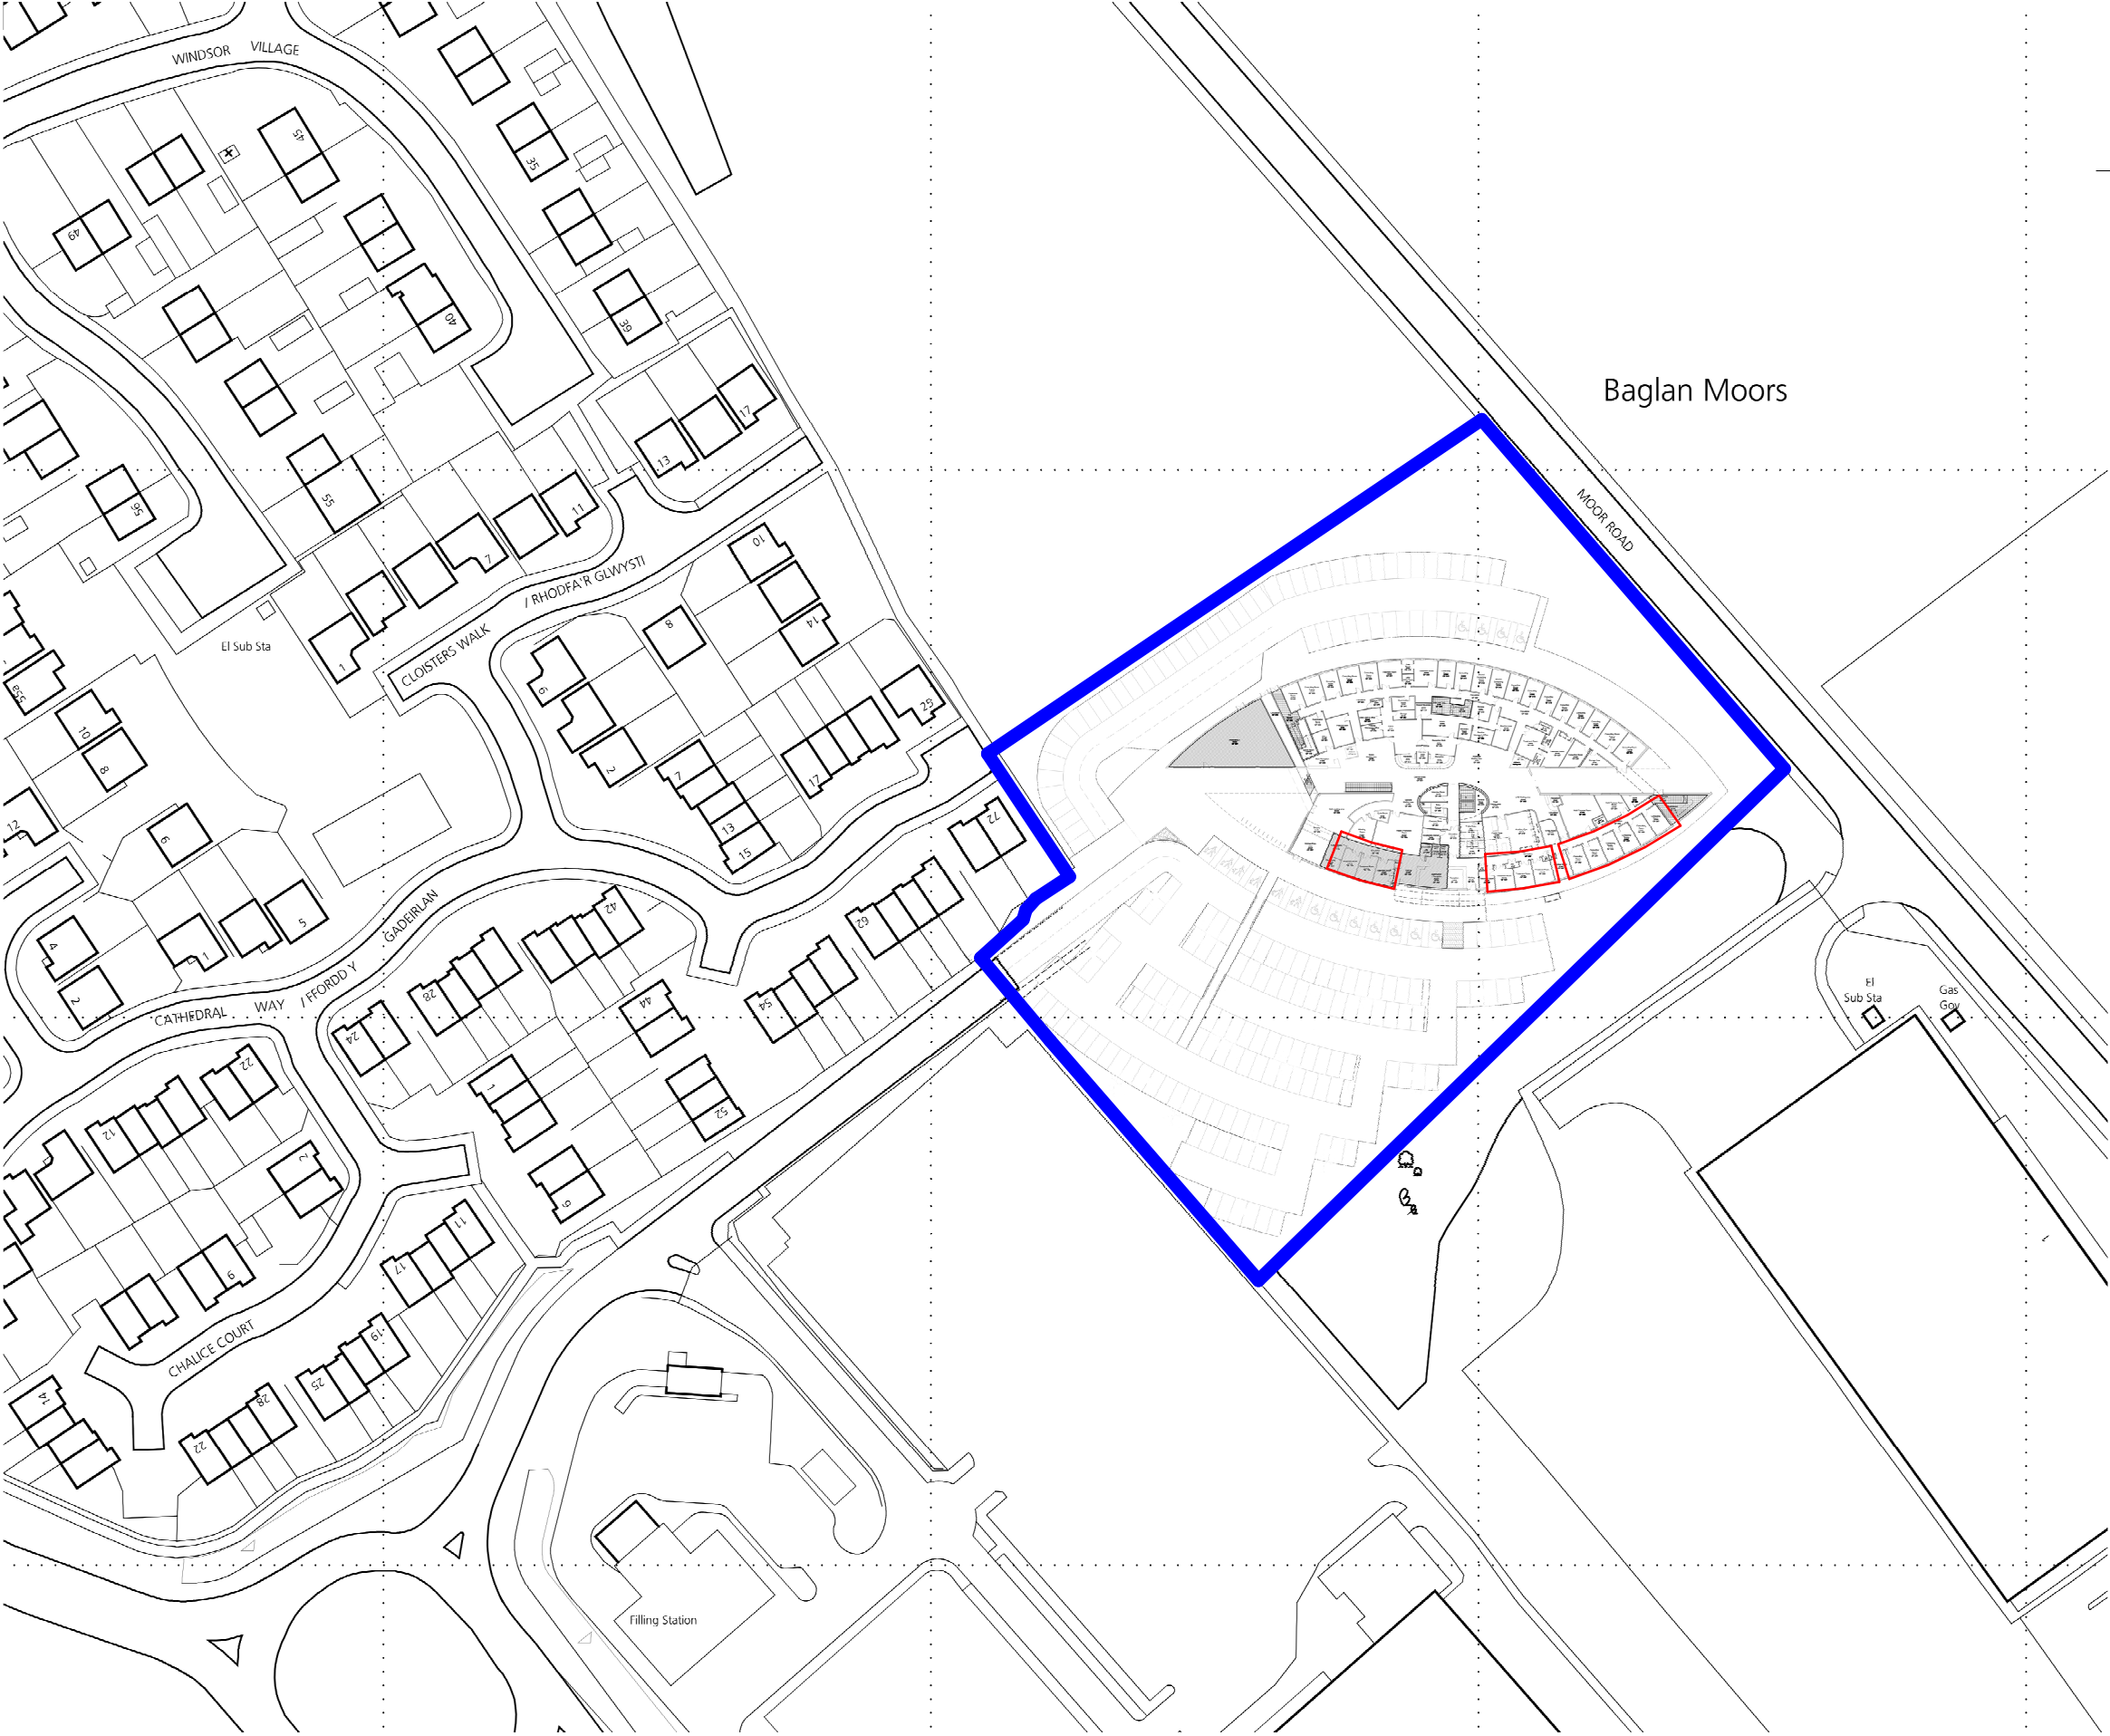

Responsibility is not accepted for errors made by others in scaling from this drawing.
All construction information should be taken from figured dimensions only.

STATUS	REV	DATE	DESCRIPTION
PL	P03	211117	Package to Client for Reference
PL	P04	211117	PLANNING APPLICATION DRAWNGS

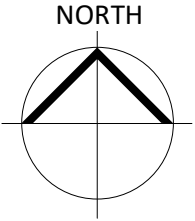

Baglan Moors

MOOR ROAD

/ RHODFA'R GLWYSTI

CLOISTERS WALK

El Sub Sta

CATHEDRAL WAY

GADRIELIAN

CHALICE COURT


Filling Station

El Sub Sta

Gas Gov

GENERAL DRAWING NOTE:

- Existing building ground floor plan included within site location infomation for clarity of indicating affected area/elevation of existing building.
- Stride Treglown accept no responsibility for discrepancies made in the production this baseline information.
- This information is provided to indicate design intent only, with regards to obtaining planning permission. Building Control/Fire Officer approval will still be required for these works.
- No responsibility will be taken by Stride Treglown for any information which is scaled from this drawing, particularly with regards to construction information.

 

TITLE: Site Location Plan
PROJECT: Neath Port Talbot Resource Centre - Primary Care Centre
CLIENT: Swansea Bay University Health Board

REVISED BY: Chloe Madge
CHECKED BY: Lea Watkins
ORIGINATOR NO: 155109

SUITABILITY STATUS: PL : Authorized and accepted
DRAWING USAGE: Planning
SCALE: 1 : 1250@A3

PROJECT - ORIGINATOR - VOLUME - LEVEL - TYPE - ROLE - CLASS. - NUMBER
155109-STL-XX-00-DR-A-XXXX-PL005
STATUS_REVISION: PL_P04