



| STATUS | REV | DATE   | DESCRIPTION                     |
|--------|-----|--------|---------------------------------|
| PL     | P03 | 211117 | Package to Client for Reference |
| PL     | P04 | 211117 | PLANNING APPLICATION DRAWINGS   |

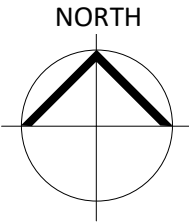

# Baglan Moors

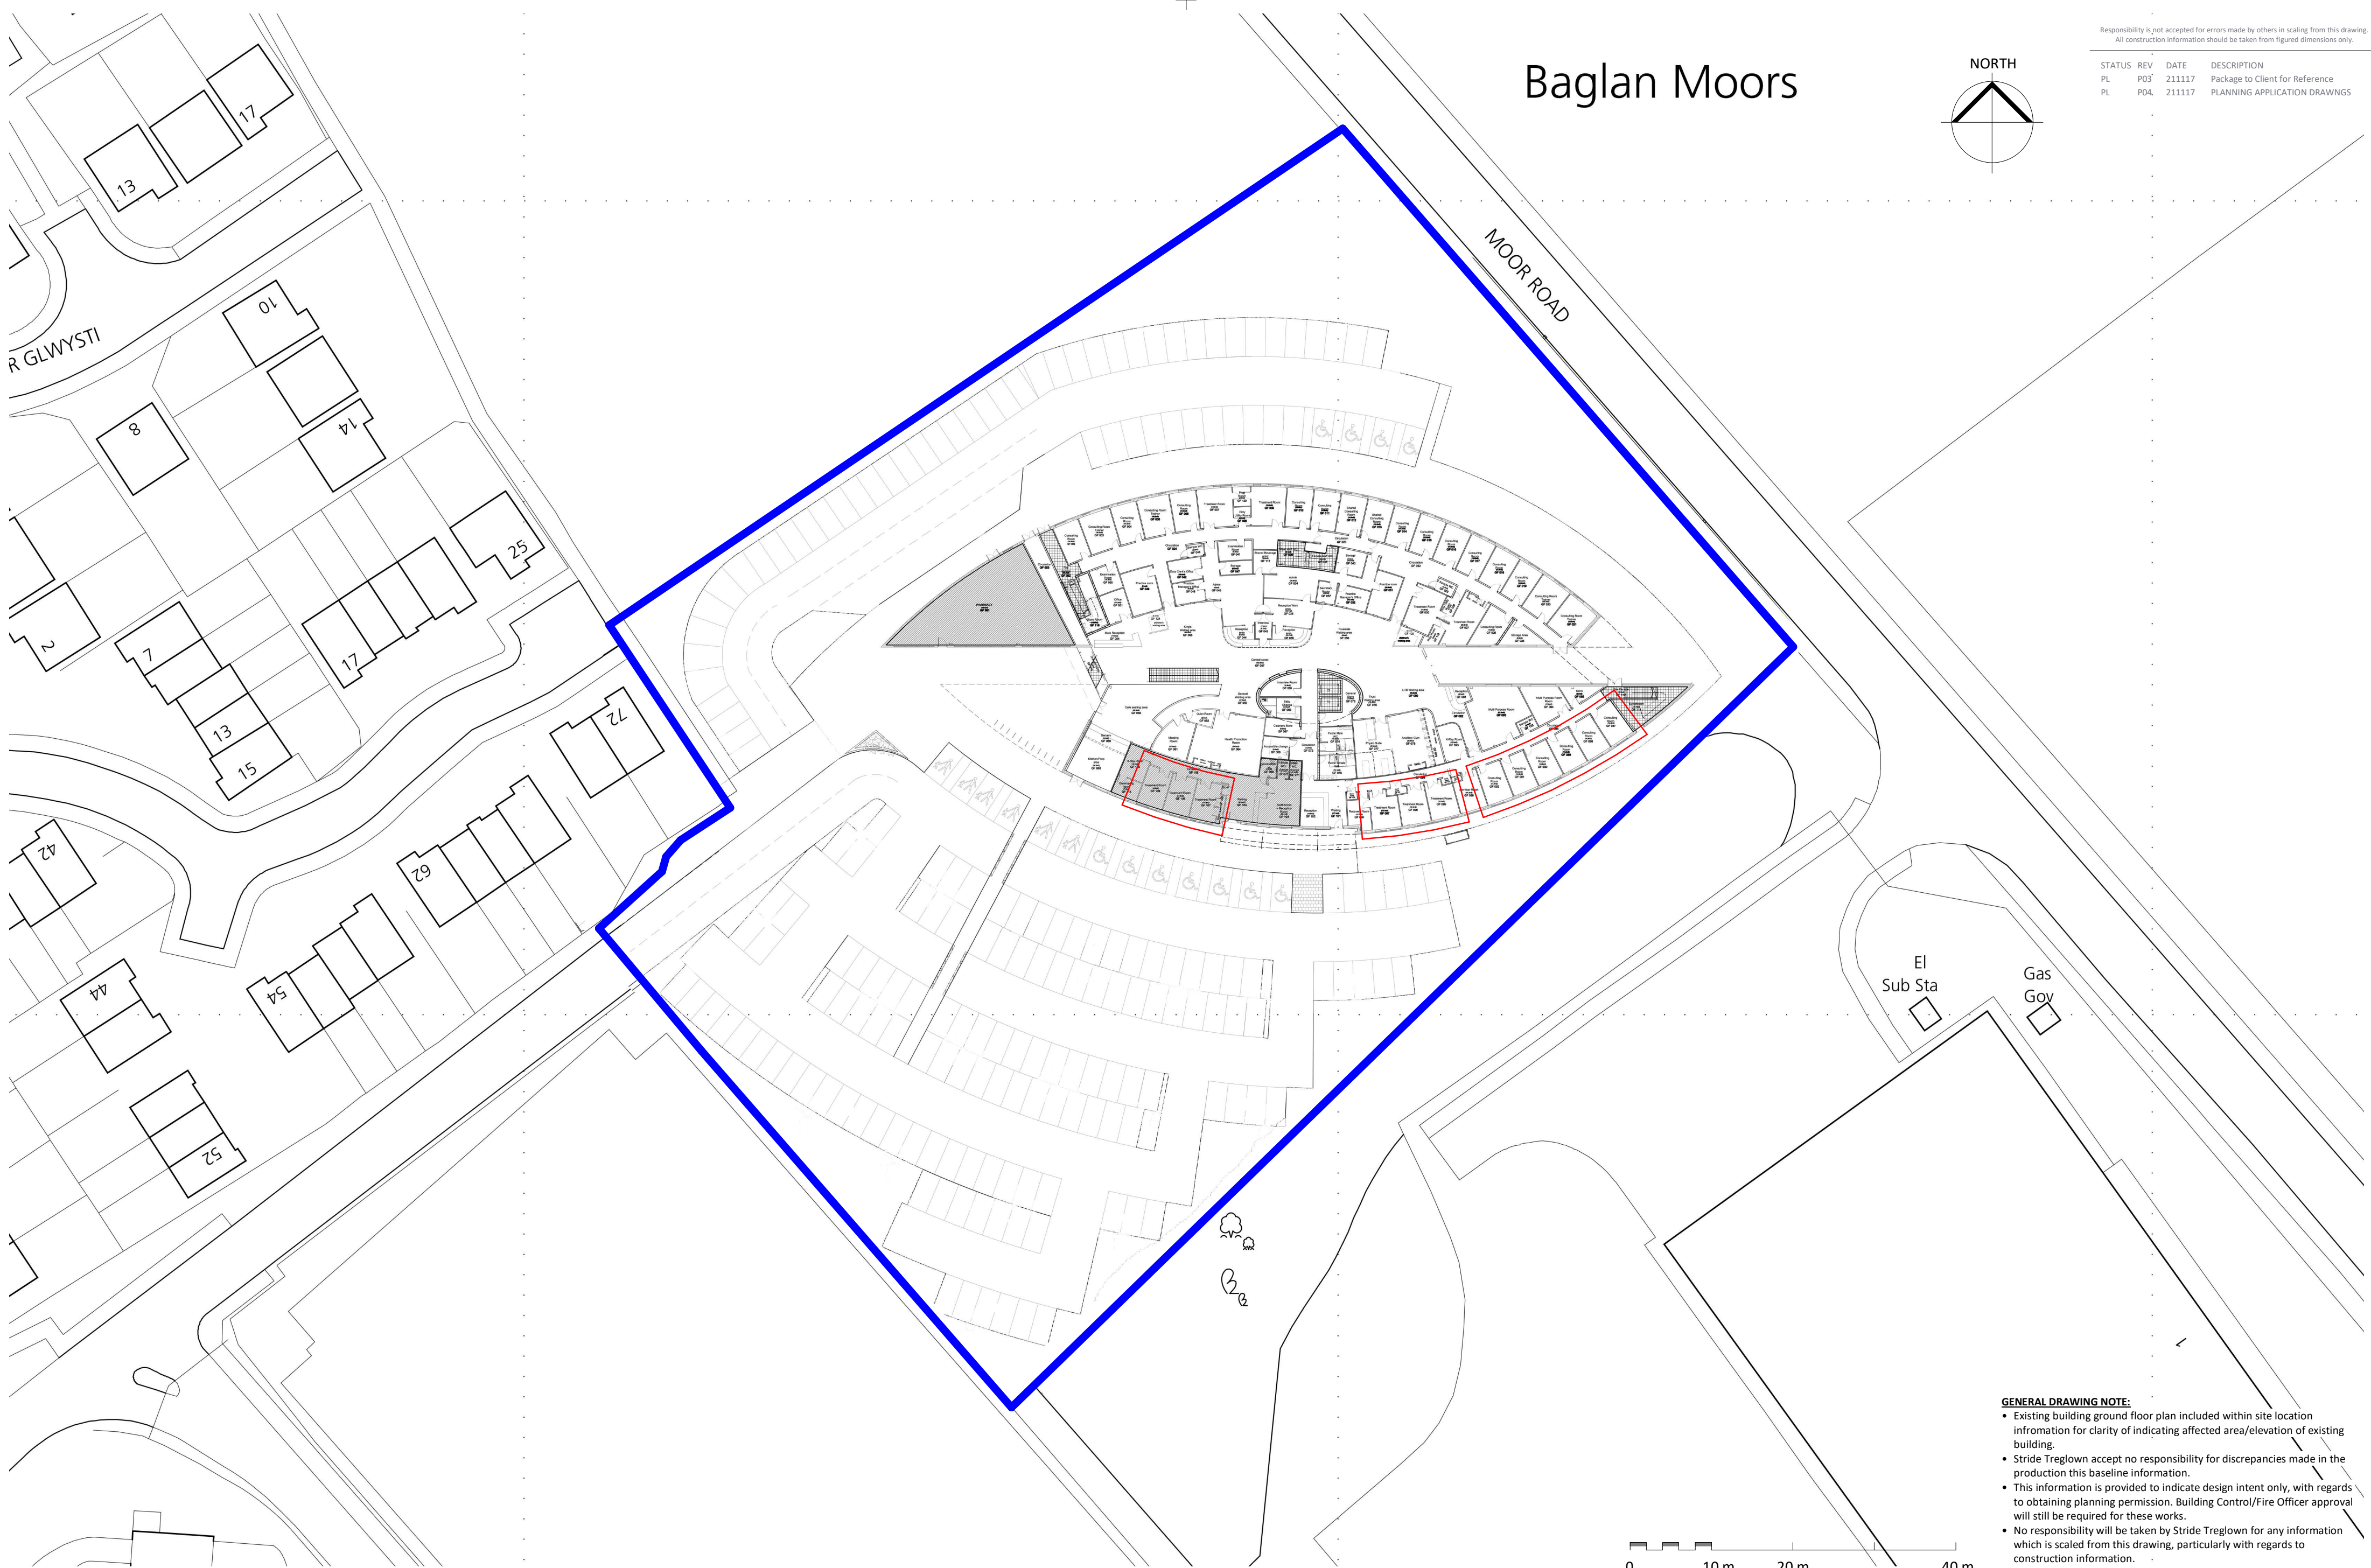

- GENERAL DRAWING NOTE:**
- Existing building ground floor plan included within site location information for clarity of indicating affected area/elevation of existing building.
  - Stride Treglown accept no responsibility for discrepancies made in the production this baseline information.
  - This information is provided to indicate design intent only, with regards to obtaining planning permission. Building Control/Fire Officer approval will still be required for these works.
  - No responsibility will be taken by Stride Treglown for any information which is scaled from this drawing, particularly with regards to construction information.

TITLE: Block Plan  
PROJECT: Neath Port Talbot Resource Centre - Primary Care Centre  
CLIENT: Swansea Bay University Health Board

REVISED BY: Chloe Madge  
CHECKED BY: Lea Watkins  
ORIGINATOR NO: 155109

SUITABILITY STATUS: PL : Authorized and accepted  
DRAWING USAGE: Planning  
SCALE: 1 : 500@A2

PROJECT - ORIGINATOR - VOLUME - LEVEL - TYPE - ROLE - CLASS. - NUMBER  
155109-STL-XX-00-DR-A-XXXX-PL006  
STATUS\_REVISION: PL\_P04