




Front Elevation



Rear Elevation

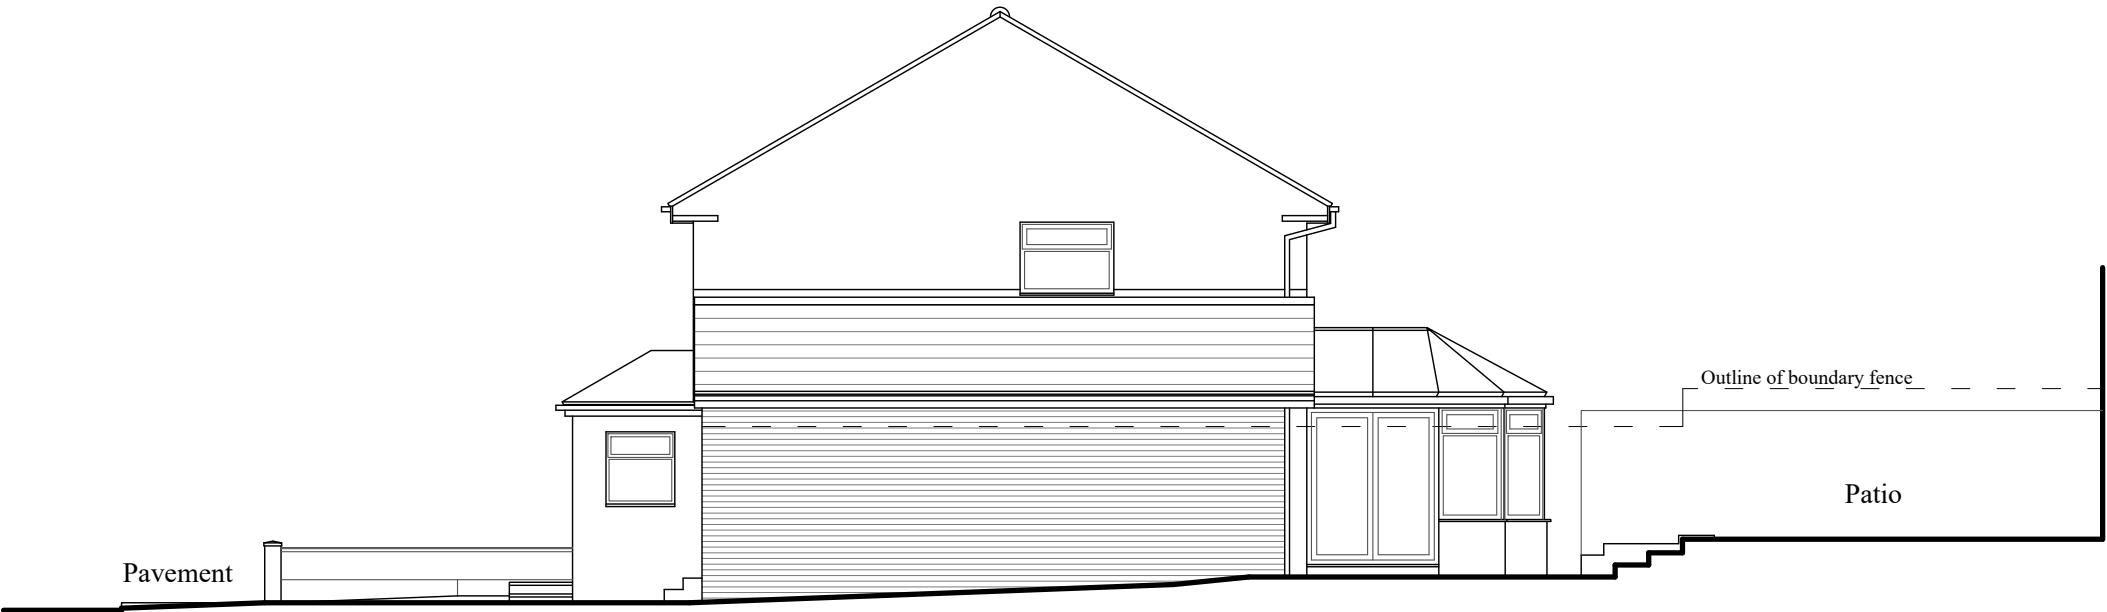

Side Elevation

Planning Finishes

- New external walls to be facing brickwork to match existing.
- New pitched roof covering to be concrete tiles to match existing.
- New windows & external door to be white upvc.
- New rainwater goods to be white square profile upvc.



- Note:-**
- All dimensions are approximate and should be checked
 - A Party Wall agreement may be required with adjoining neighbours, prior to starting work.
 - CDM Regulations 2015 & Health and Safety at work act 1974 apply.

Client:- Mr & Mrs Kent 34 Greenwood Drive, Cimla, Neath. SA11 2BW		Job Title :- Proposed side extension to 34 Greenwood Drive, Cimla, Neath. SA11 2BW		Dwg Title:- Proposed elevations	
Scale:- 1:100	Date :- August 2021	Stage :- Planning	Dwg No.:- P08	Rev.:- A	A3