



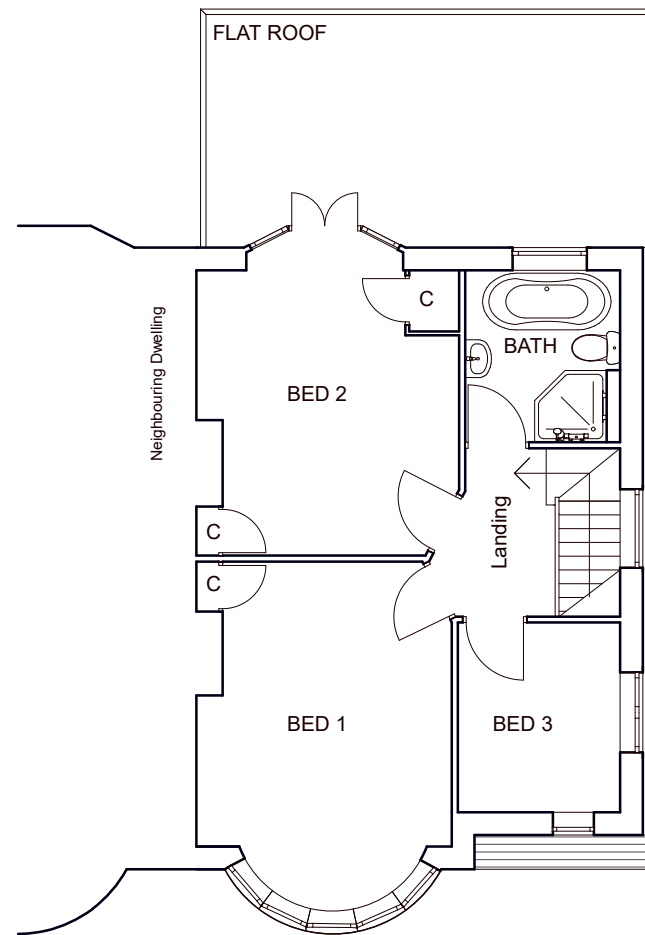

Scale 1 / 100 @ A3

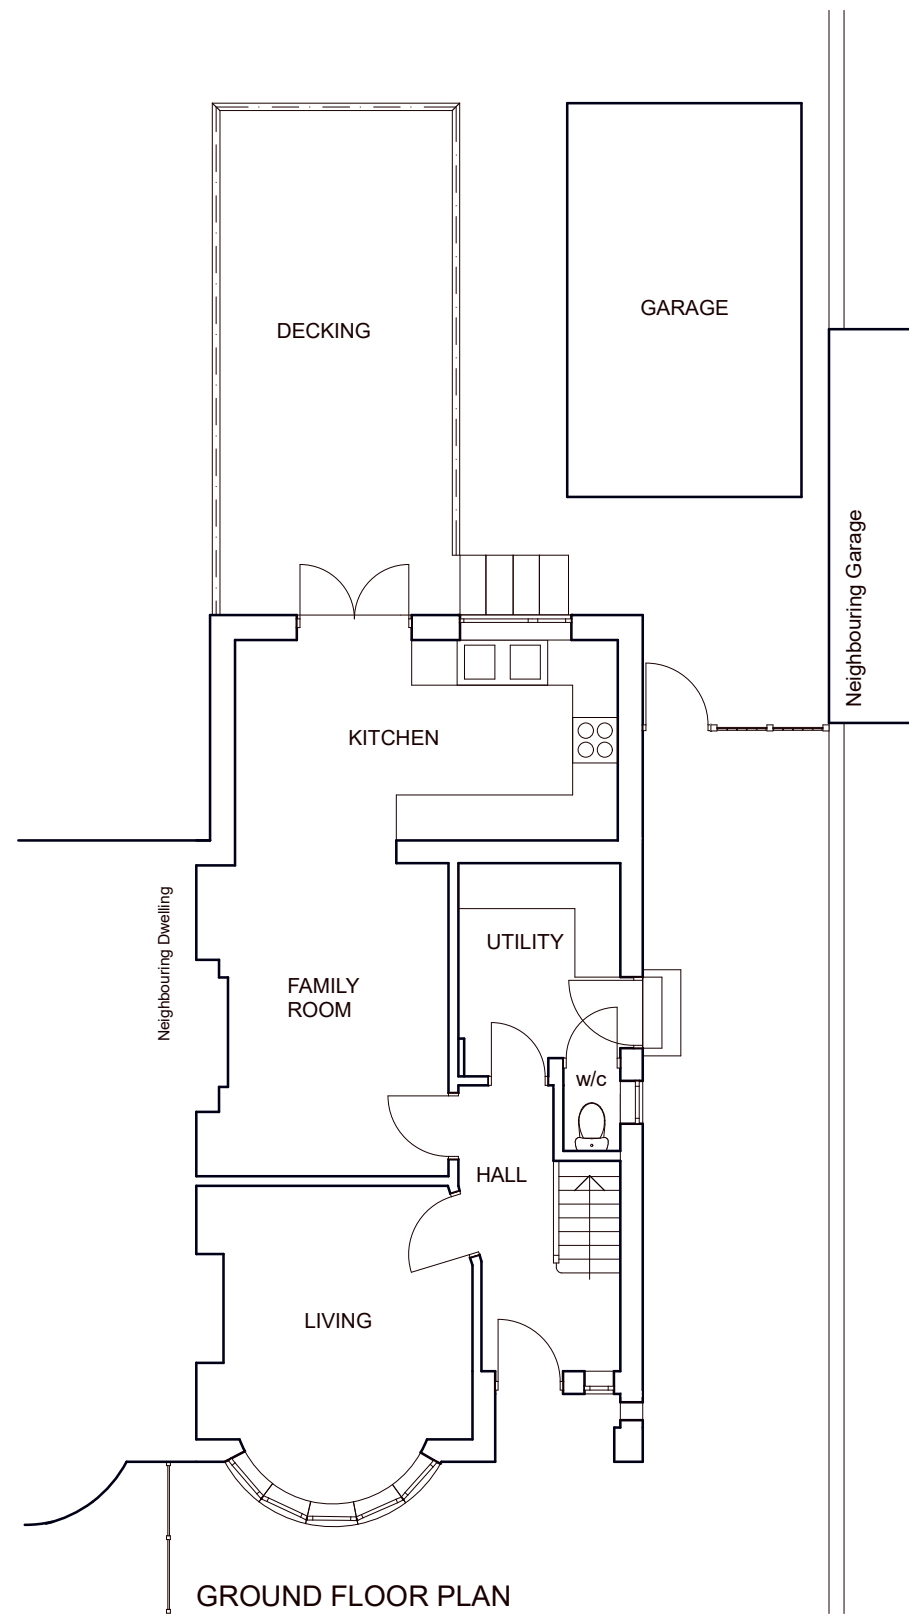

18, MAIN ROAD,  
BRYNCOCH, NEATH  
Mr & Mrs Mogford  
**Scheme Design: Existing  
Floor Plans & Elevations**  
Date: November 2021  
Scale: 1:100 @ A3  
Drawing Number: 2134-02

