




west elevation




south elevation




east elevation

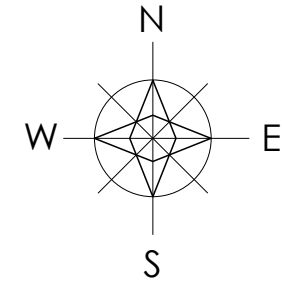


- external material
- roof - brown concrete roofing tiles
 - walls - local stonework
smooth cement render painted white
 - fascias/soffits - white upvc
 - windows - white upvc

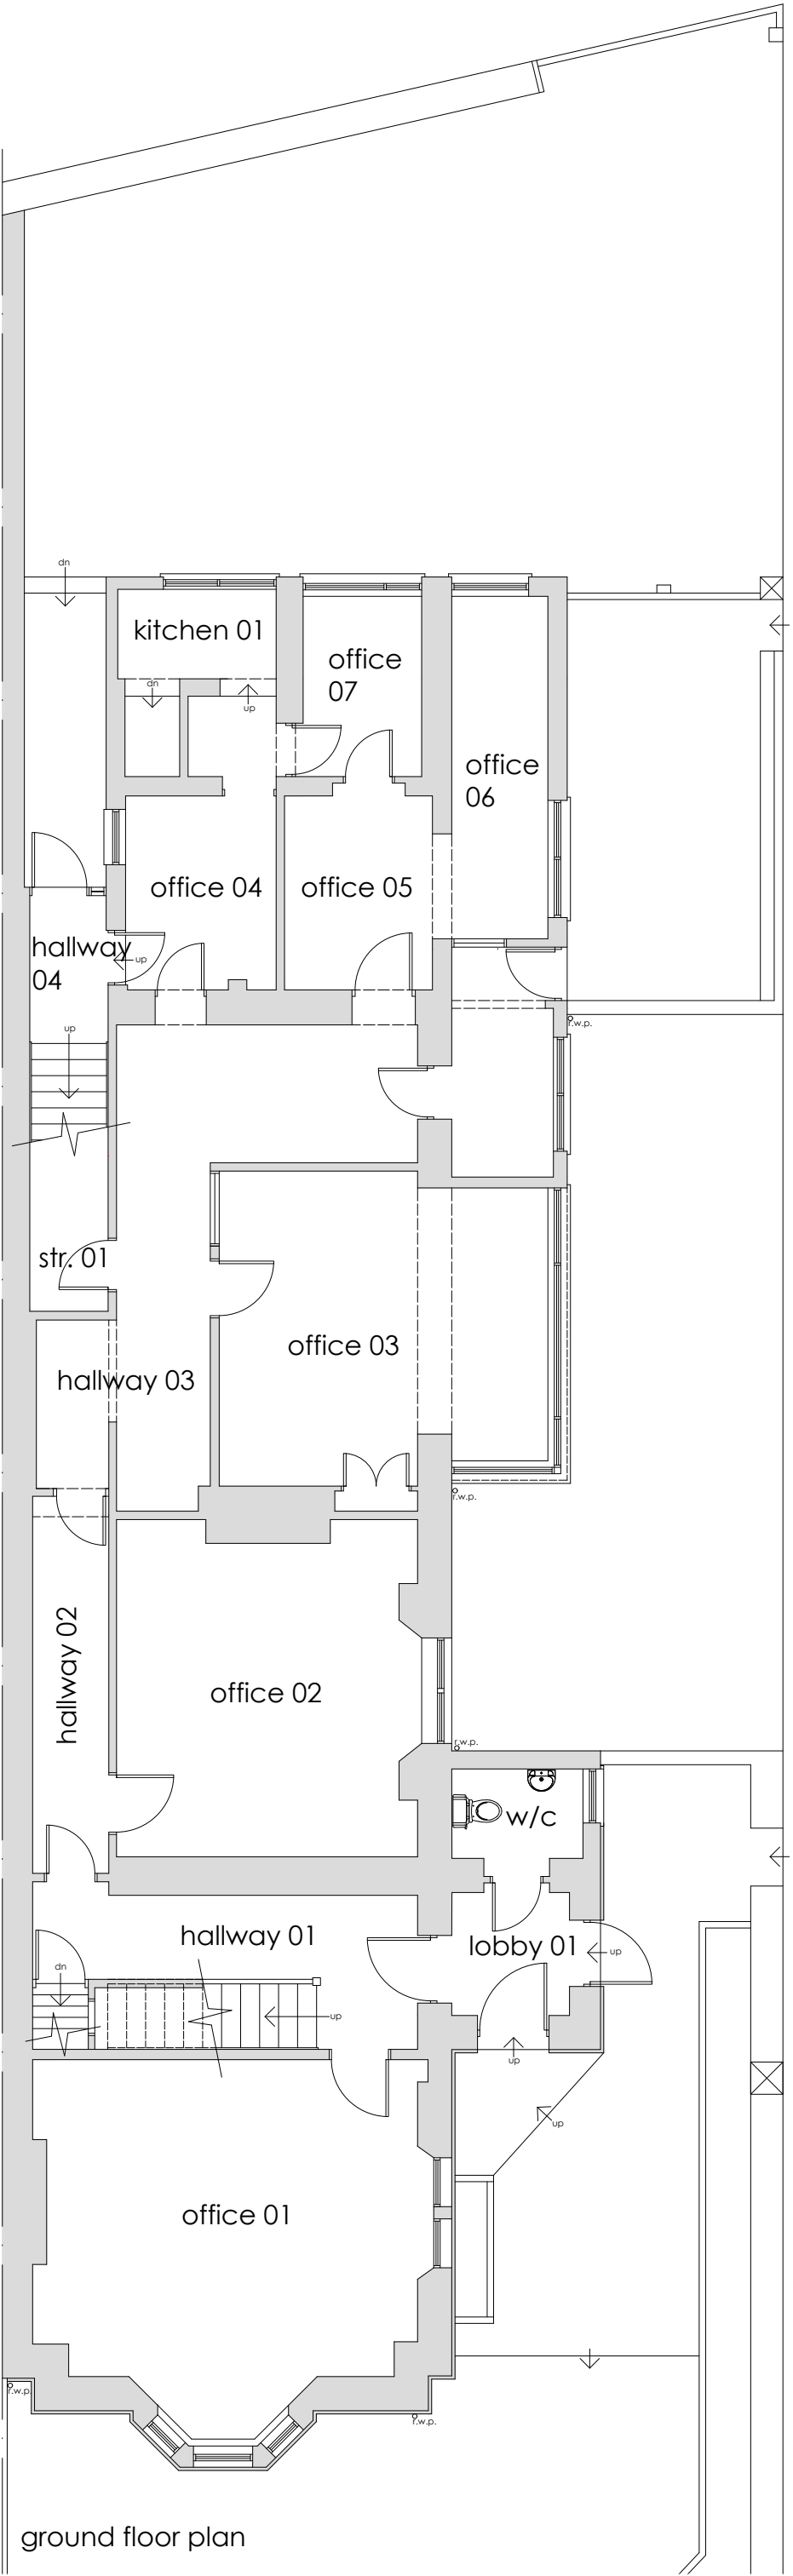


ground floor plan

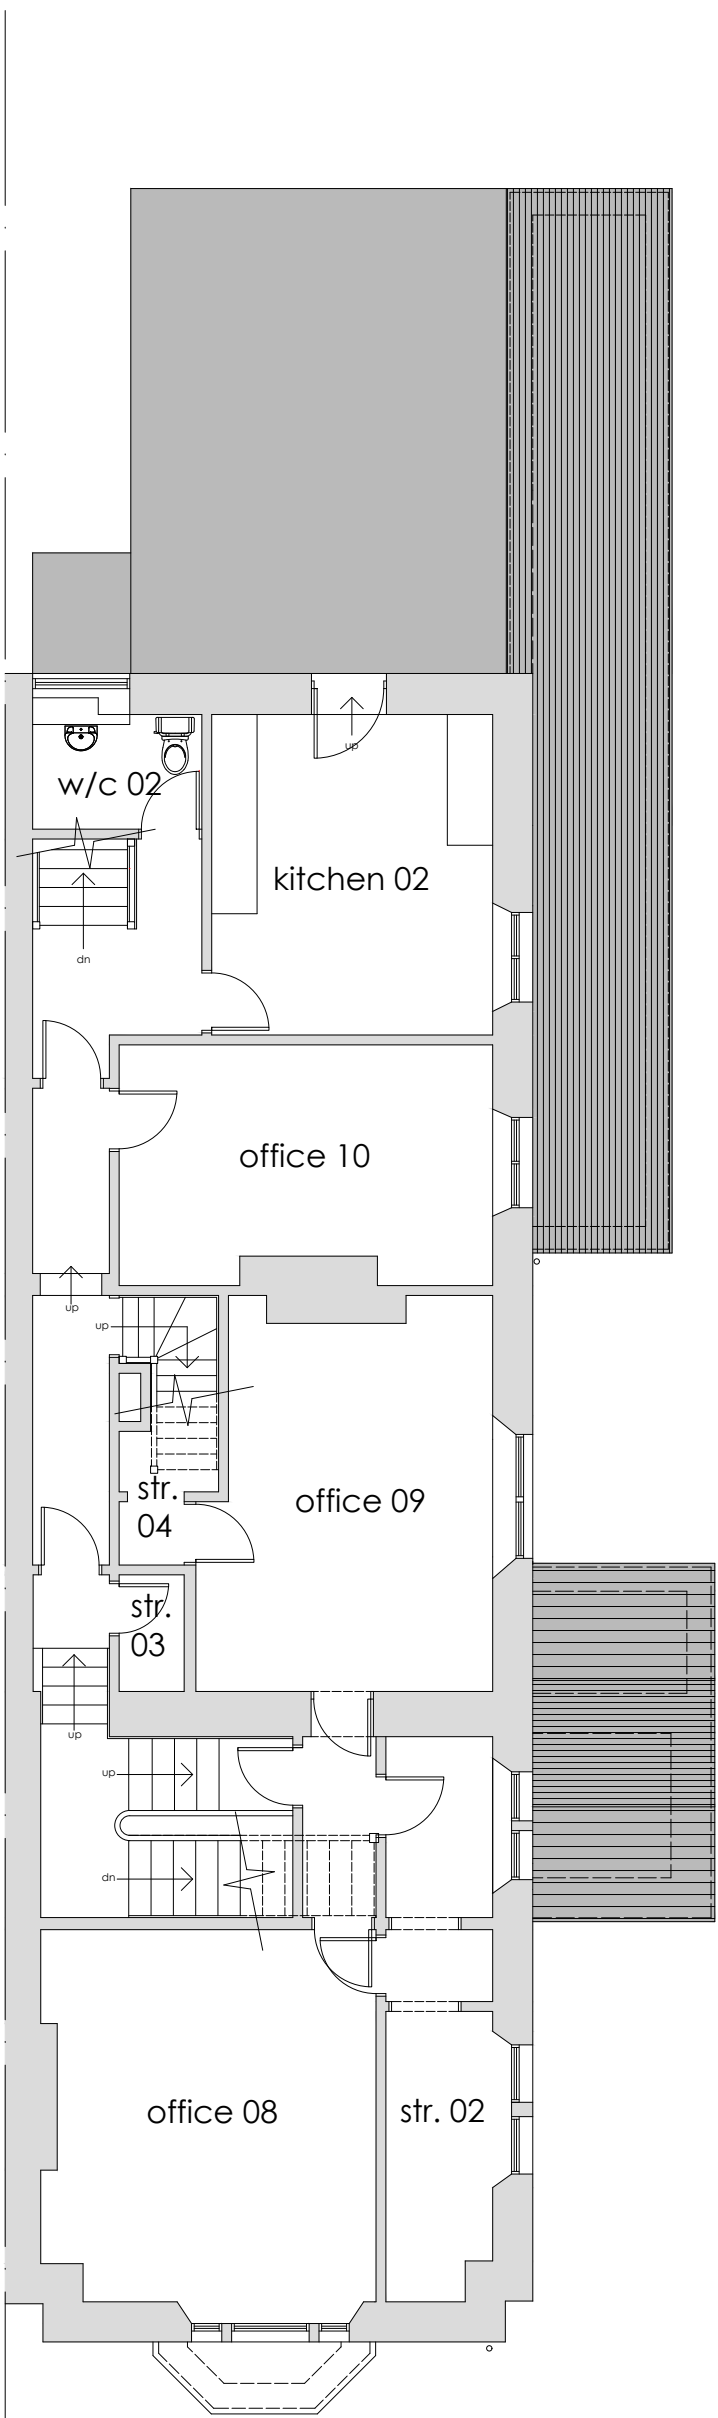

first floor plan

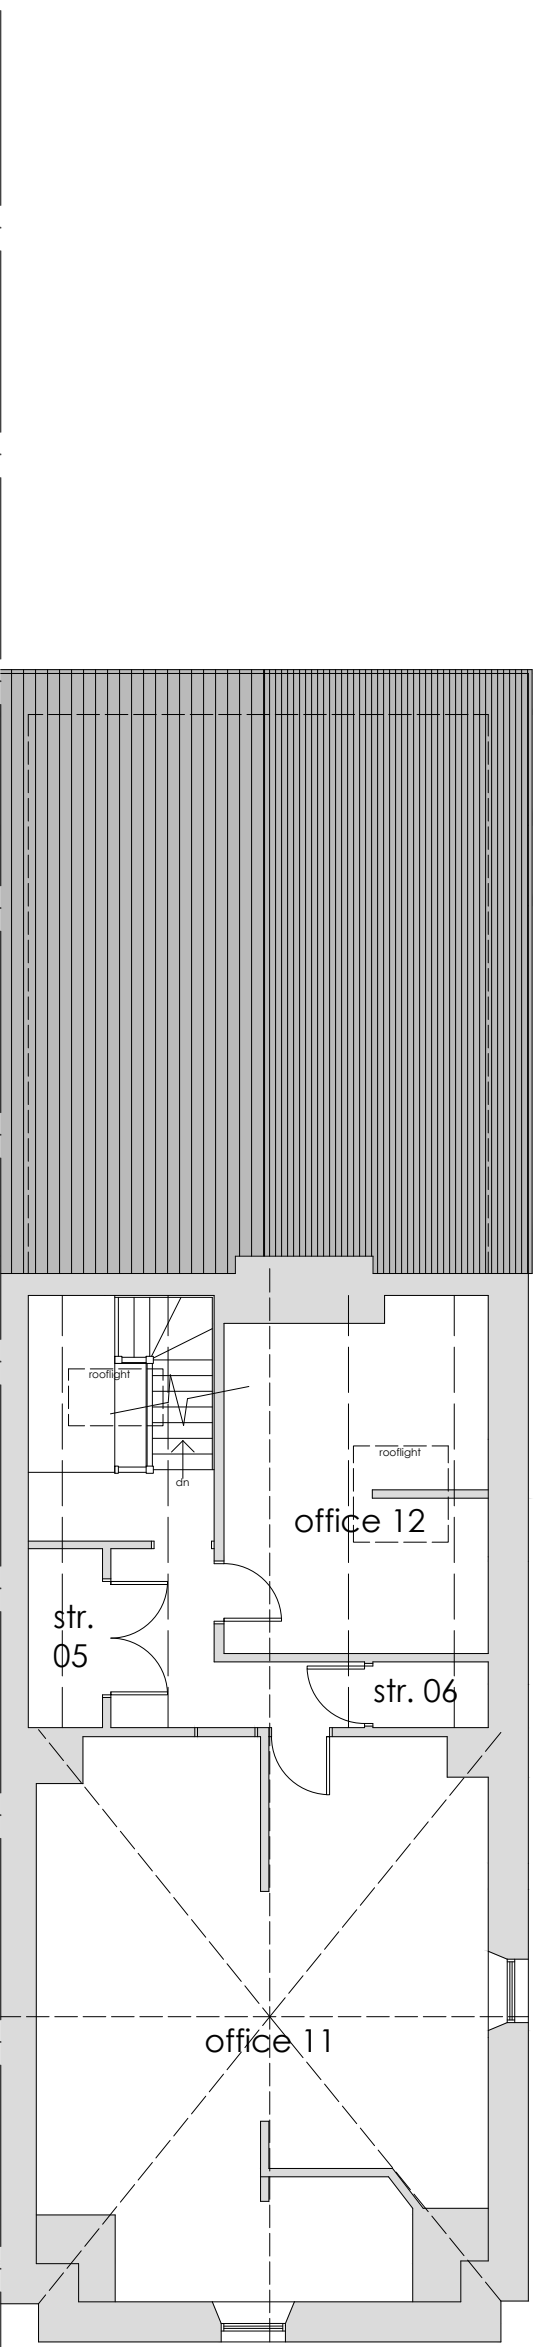

second floor plan

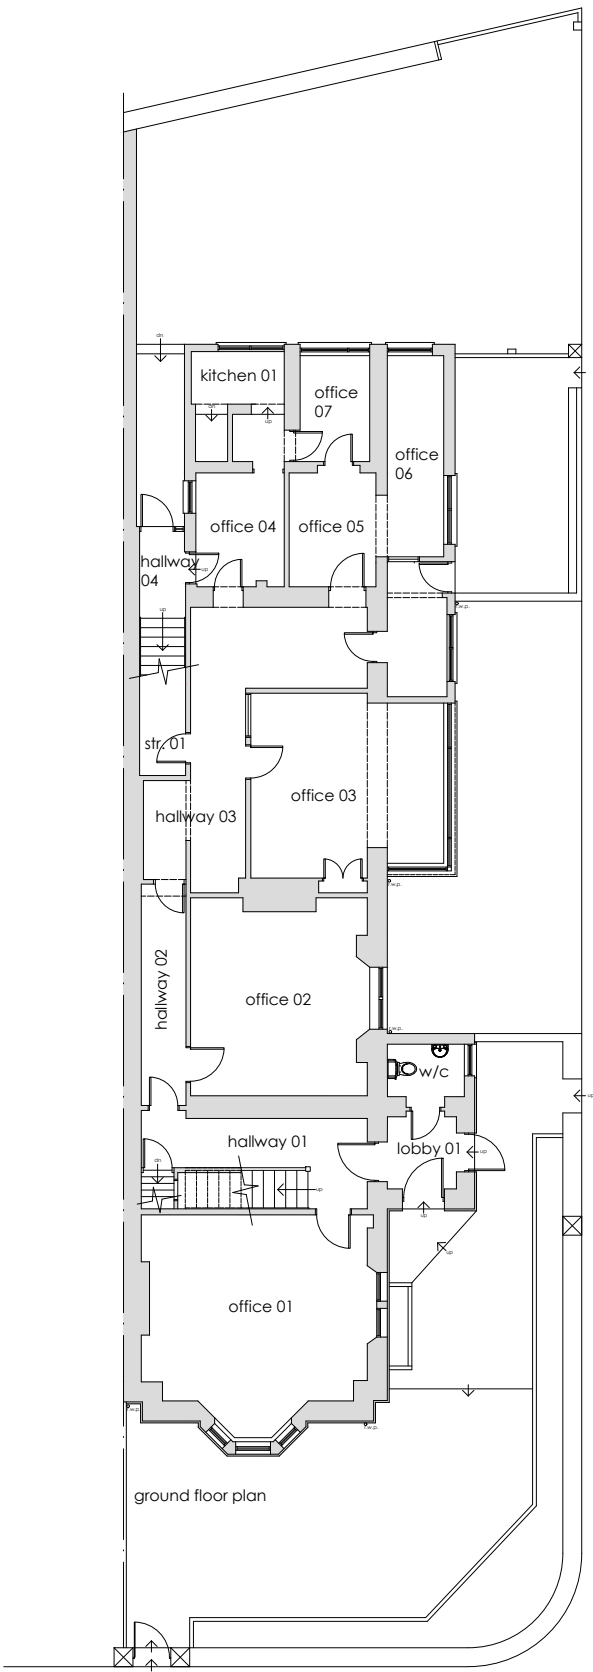

site plan
scale | 1:200



revision	
a	
b	
c	
d	
e	
f	
g	

project	drawing	date
20 VICTORIA GARDENS, NEATH	EXISTING FLOOR PLANS & ELEVATIONS	OCTOBER 2021
client	drawing no.	scale
CELTIC PROPERTIES 2 LIMITED	21.246.03	1 100 @ A1
www.iplanarchitecture.co.uk	hello@iplanarchitecture.co.uk	07765 660189