


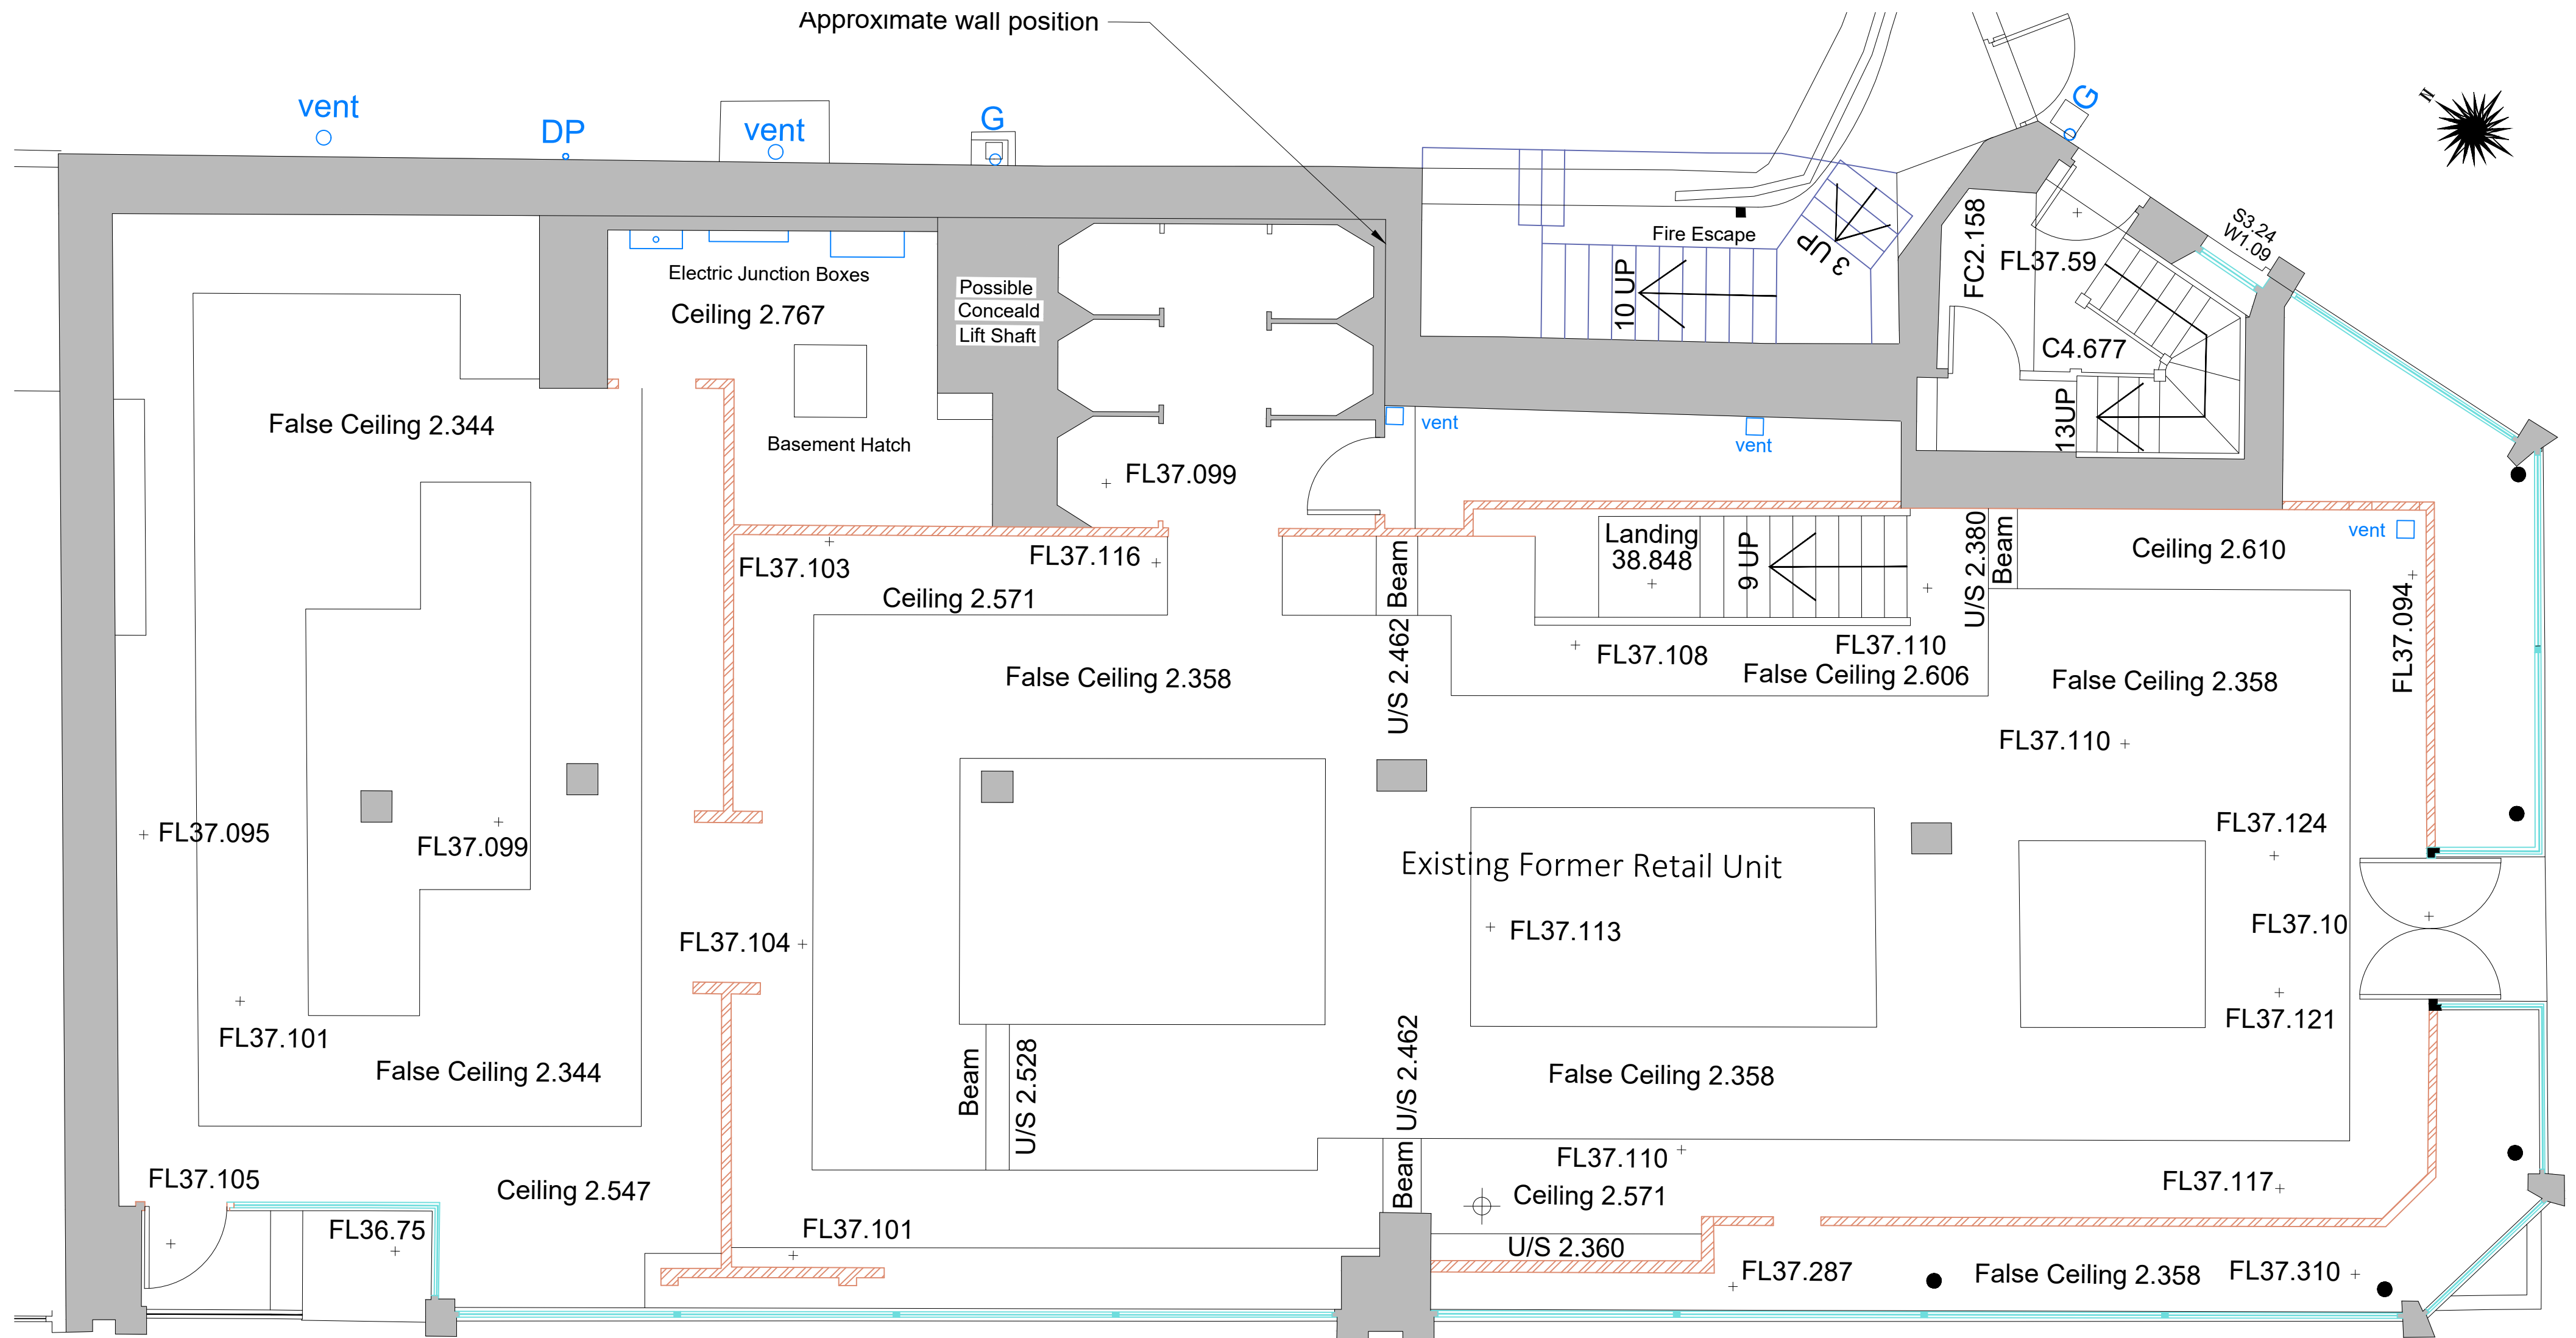

Existing Ground Floor Plan
Scale 1:50 @ A2

12 Axis Court,
Riverside Business Park
Swansea, SA7 0AJ
TEL : 01792 791100
FAX : 01792 641110

206 High Street,
Blackwood, Caerphilly,
NP12 1AJ
TEL : 01495 225281

contactus@hurleyanddaves.co.uk
www.hurleyanddaves.co.uk

This drawing must not be scaled, figured dimensions and levels
should be used. Any inaccuracies must be notified to the Contract
Administrator.

THIS DRAWING IS COPYRIGHT

Revisions:

Rev	Date	Init	Description
A	01/11/21	CH	Planning Issue
B	23/11/21	CH	Planning Issue - Use Class & Project Description Amended

DRAWING STATUS.

Planning Issue

Drawing No.

HD4249/AR/00/00/120

Rev.

B

Client: Neath Town Council

Project: Proposed subdivision of the former 'Next' ground floor retail unit to
form an A1 or A2 use in Unit 1 and A1, A2 or A3 use in Unit 2

Title: Existing Ground Floor Plan

Scale: 1:50 @ A2

Date: July 21

Drawn: CH

Checked:

Approved: