


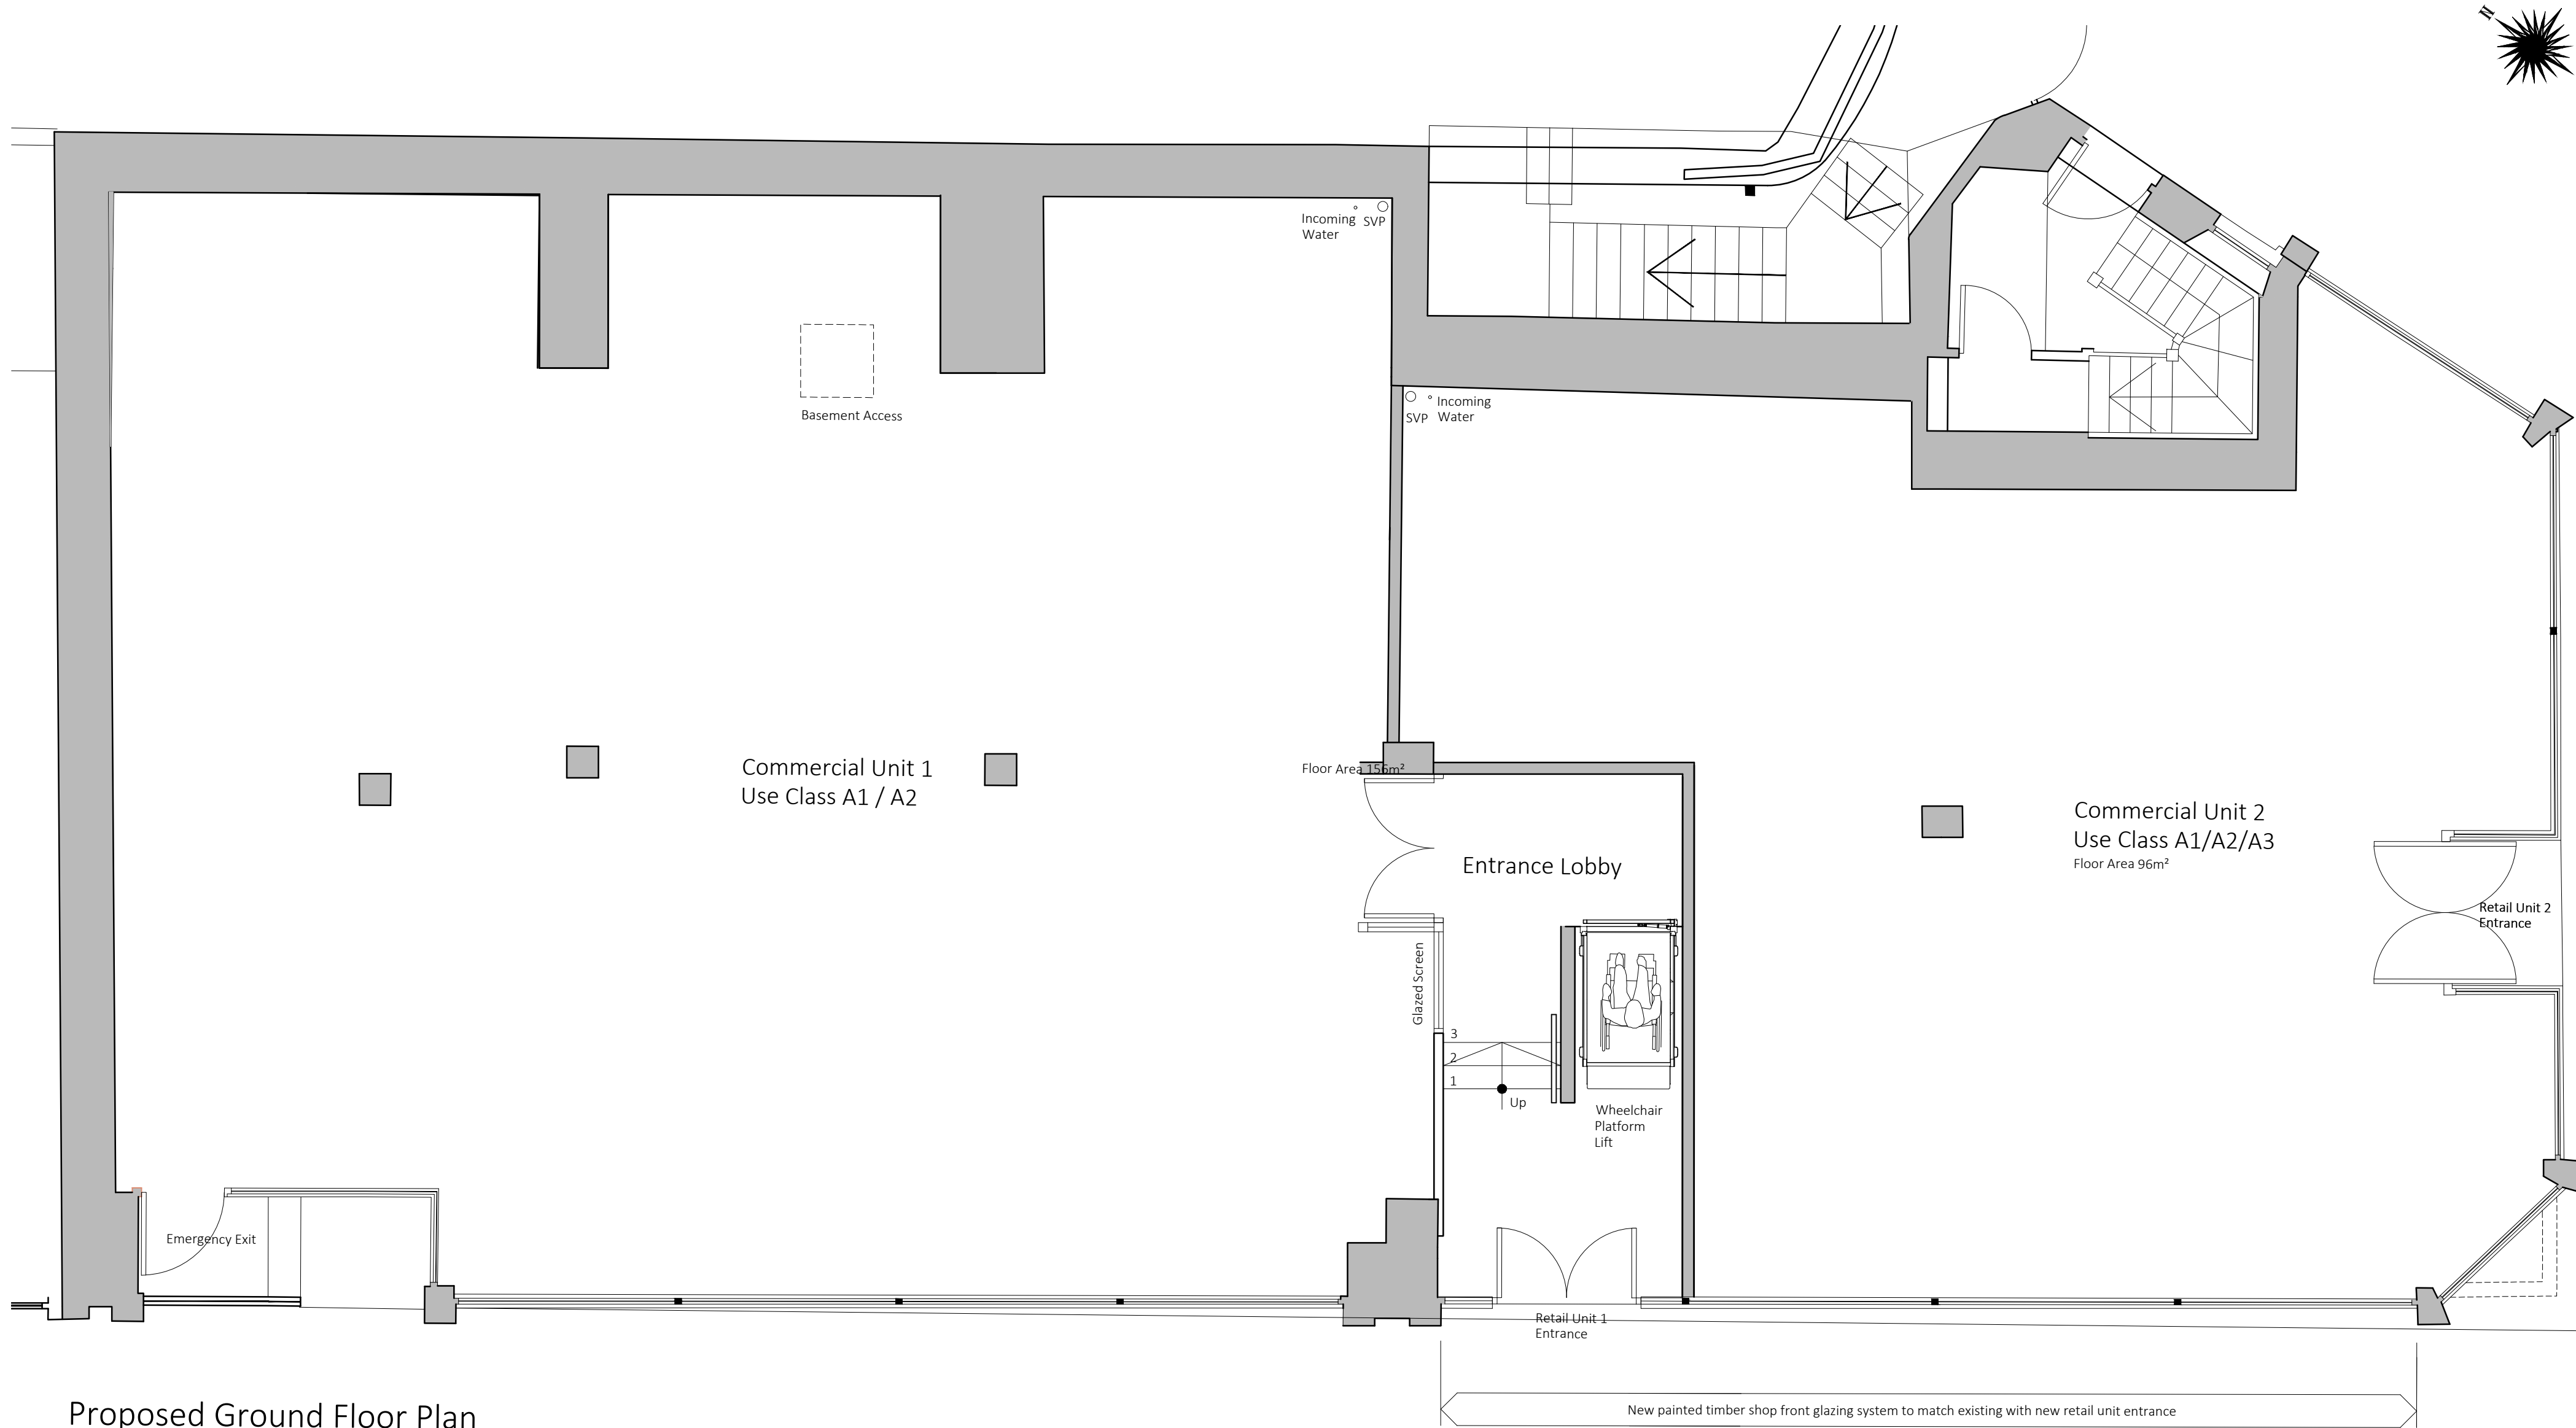

Proposed Ground Floor Plan
Scale 1:50 @ A2

Revisions:				
Rev	Date	Init	Description	
A	01/11/21	CH	Planning Issue	
B	23/11/21	CH	Planning Issue - Use Class & Project Description Amended	

12 Axis Court,
Riverside Business Park
Swansea, SA7 0AJ
TEL : 01792 791100
FAX : 01792 641110

206 High Street,
Blackwood, Caerphilly,
NP12 1AJ
TEL : 01495 225281

contactus@hurleyanddaves.co.uk
www.hurleyanddaves.co.uk

This drawing must not be scaled, figured dimensions and levels should be used. Any inaccuracies must be notified to the Contract Administrator.

THIS DRAWING IS COPYRIGHT

DRAWING STATUS.

For Client Approval

Drawing No.

HD4249/AR/00/00/121

Rev.

B

Client: Neath Town Council

Project: Proposed subdivision of the former 'Next' ground floor retail unit to form an A1 or A2 use in Unit 1 and A1, A2 or A3 use in Unit 2

Title: Proposed Ground Floor Plan

Scale: 1:50 @ A2

Date: July 21

Drawn: CH

Checked:

Approved:



HURLEY & DAVIES

• CHARTERED SURVEYORS •