




Existing Front Elevation
Scale 1:100@A2



Existing Side Elevation
Scale 1:100@A2

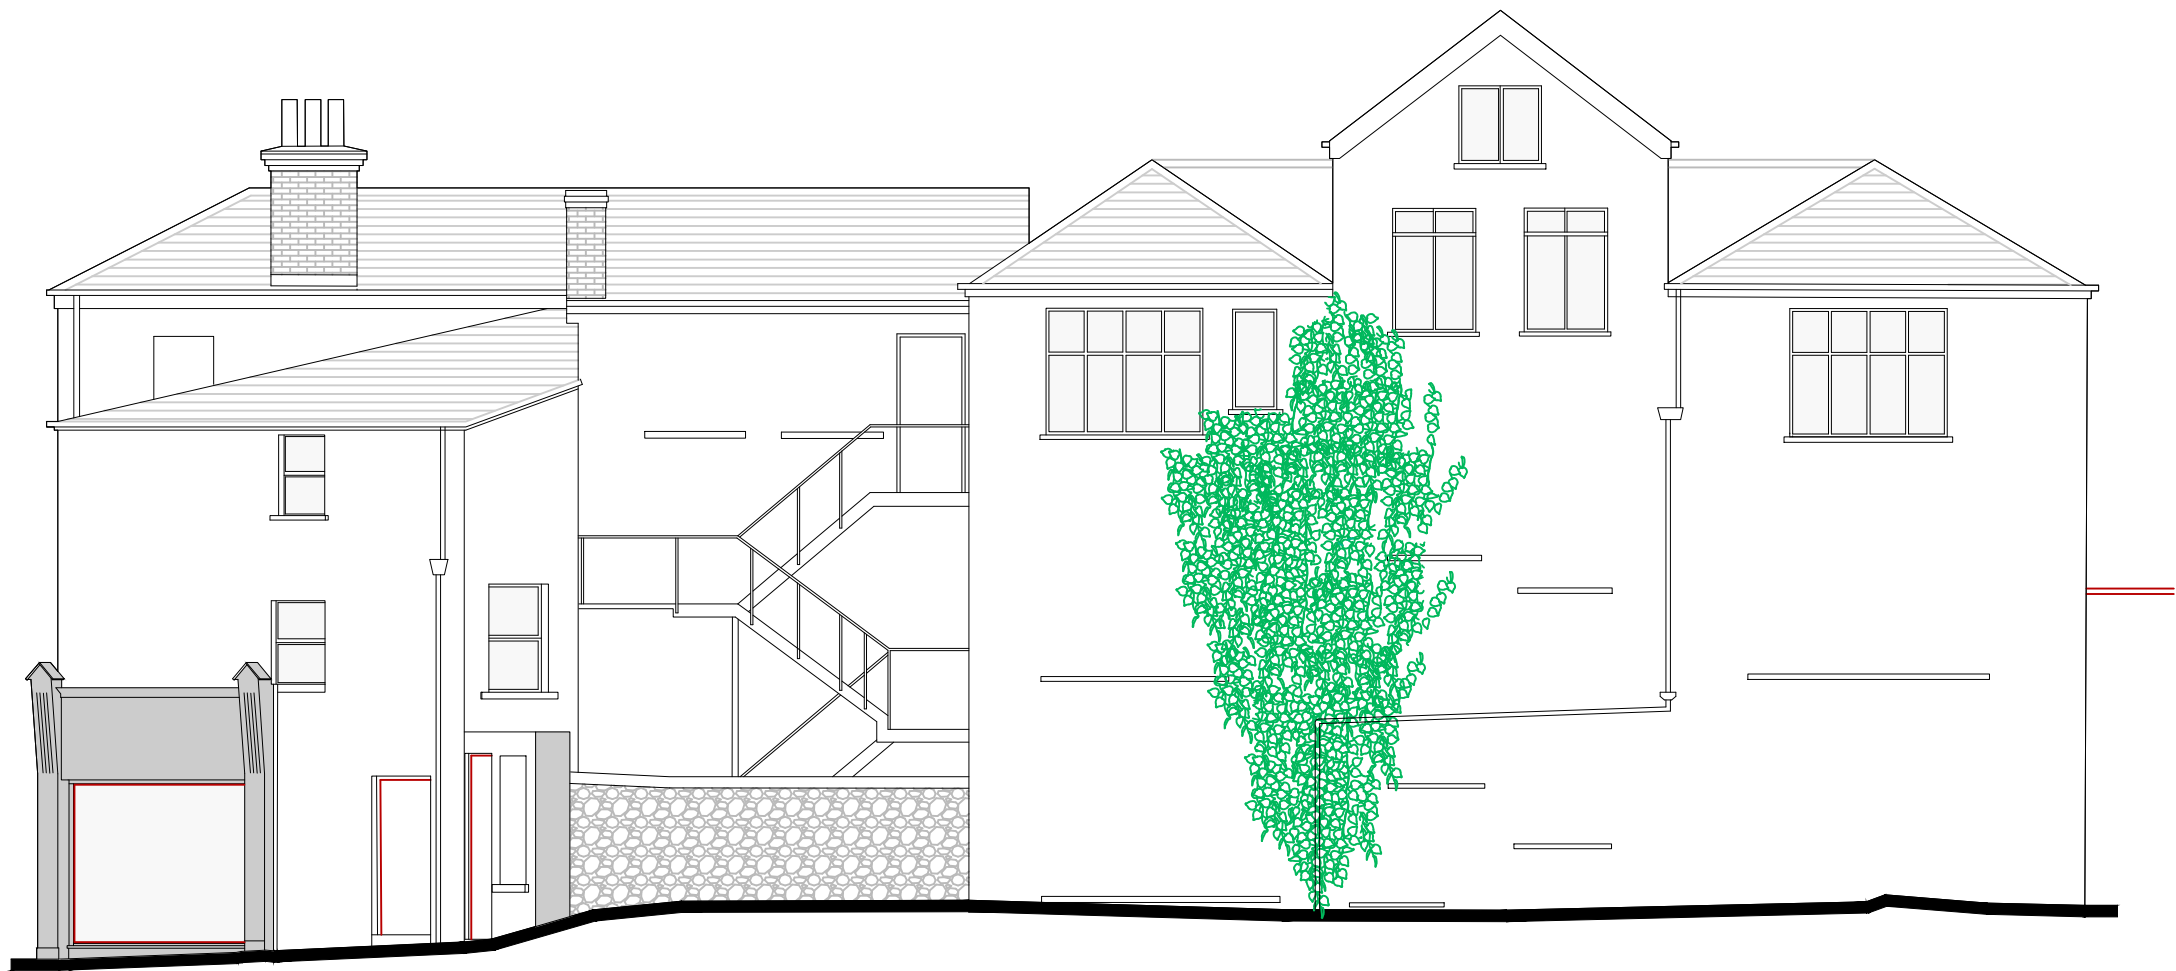

Existing Rear Elevation
Scale 1:100@A2

Revisions:			
Rev	Date	Init	Description
A	01/11/21	CH	Planning Issue
B	23/11/21	CH	Planning Issue - Use Class & Project Description Amended

12 Axis Court,
Riverside Business Park
Swansea, SA7 0AJ
TEL : 01792 791100
FAX : 01792 641110

206 High Street,
Blackwood, Caerphilly,
NP12 1AJ
TEL : 01495 225281

contactus@hurleyandd Davies.co.uk
www.hurleyandd Davies.co.uk

This drawing must not be scaled, figured dimensions and levels
should be used. Any inaccuracies must be notified to the Contract
Administrator.

THIS DRAWING IS COPYRIGHT

DRAWING STATUS.		Drawing No.	Rev.
Planning Issue		HD4249/AR/00/00/170	B
Client: Neath Town Council		Scale: 1:50 @ A2	
Project: Proposed subdivision of the former 'Next' ground floor retail unit to form an A1 or A2 use in Unit 1 and A1, A2 or A3 use in Unit 2		Date: July 21	
Title: Existing Elevations		Drawn: CH	
		Checked:	
		Approved:	