




Proposed Front Elevation
Scale 1:100@A2



Proposed Side Elevation
Scale 1:100@A2

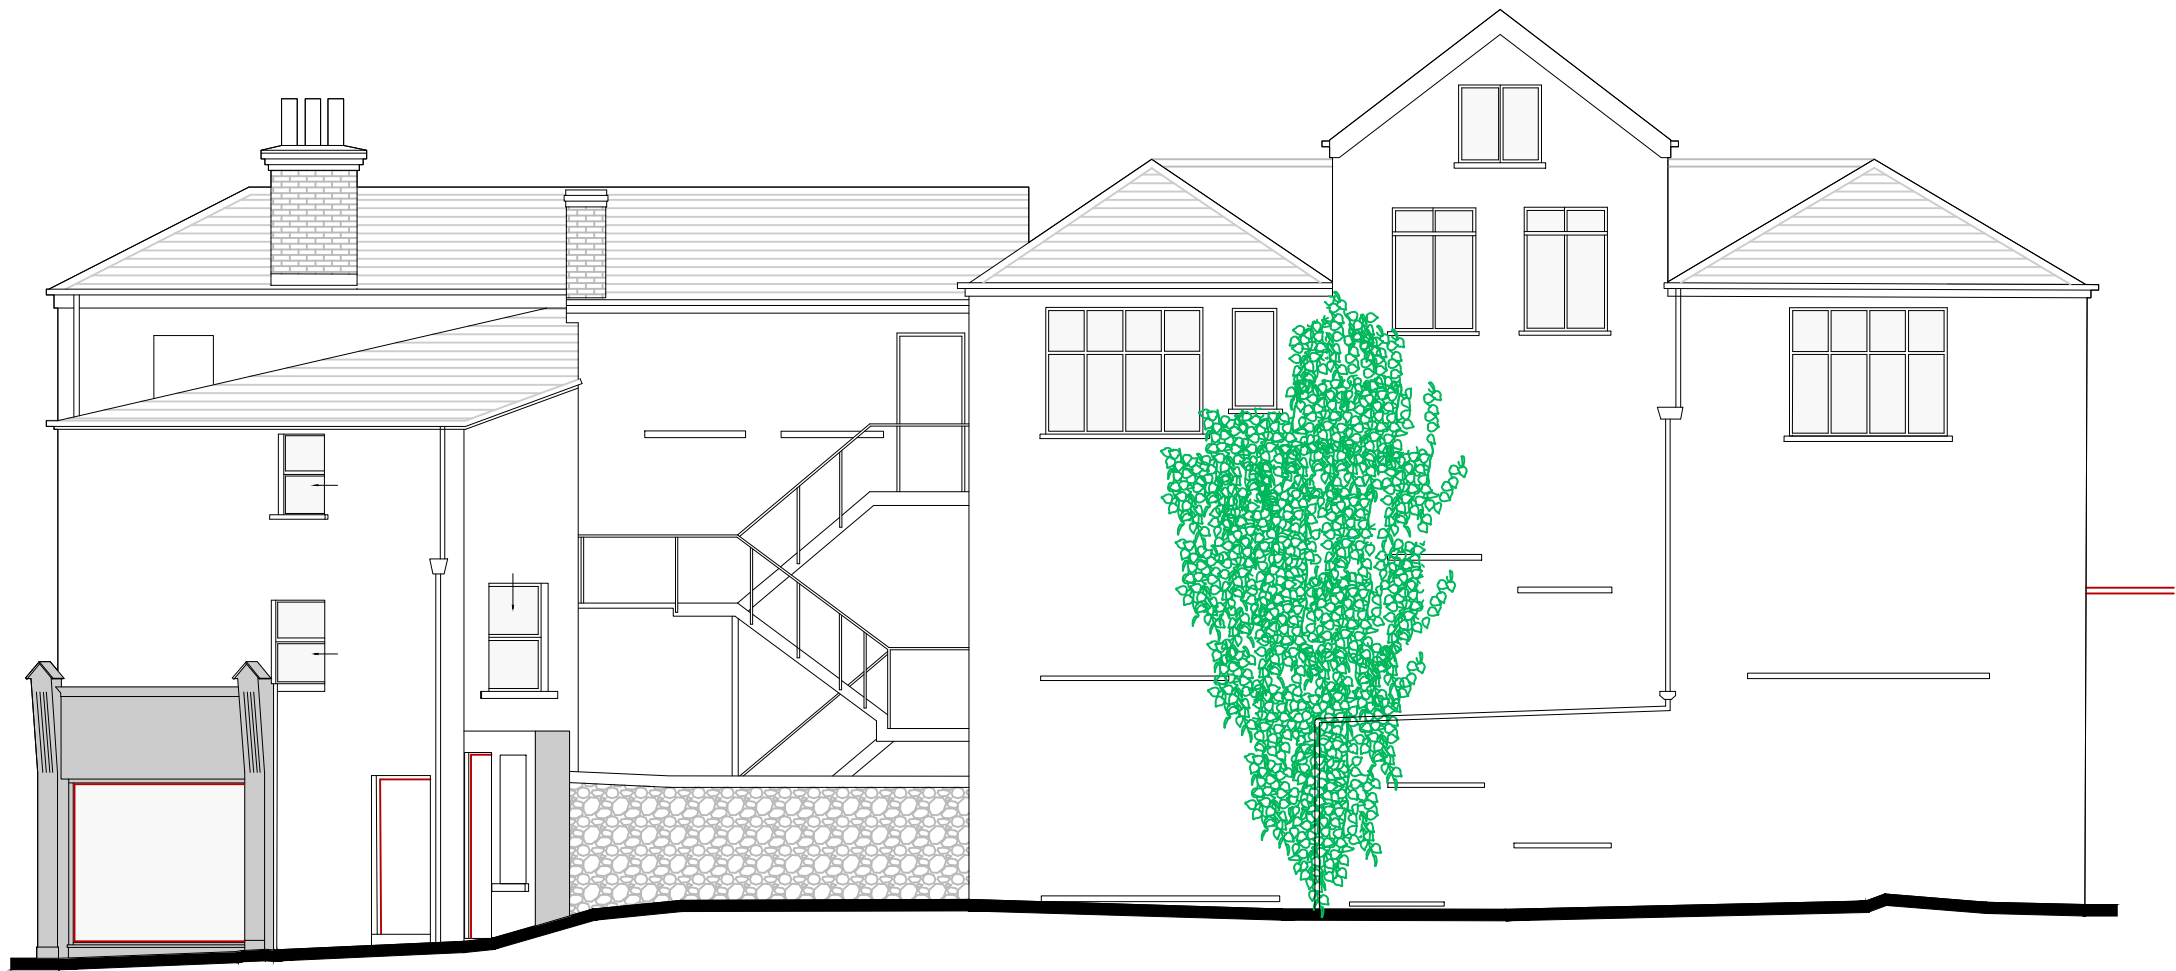

Proposed Rear Elevation - No Change
Scale 1:100@A2

Revisions:			
Rev	Date	Init	Description
A	01/11/21	CH	Planning Issue
B	23/11/21	CH	Planning Issue - Use Class & Project Description Amended

12 Axis Court,
Riverside Business Park
Swansea, SA7 0AJ
TEL : 01792 791100
FAX : 01792 641110

206 High Street,
Blackwood, Caerphilly,
NP12 1AJ
TEL : 01495 225281

contactus@hurleyanddaves.co.uk
www.hurleyanddaves.co.uk

This drawing must not be scaled, figured dimensions and levels
should be used. Any inaccuracies must be notified to the Contract
Administrator.

THIS DRAWING IS COPYRIGHT

DRAWING STATUS.		Drawing No.	Rev.
Planning Issue		HD4249/AR/00/00/171	B

Client: Neath Town Council
Project: Proposed subdivision of the former 'Next' ground floor retail unit to
form an A1 or A2 use in Unit 1 and A1, A2 or A3 use in Unit 2
Title: Proposed Elevations

Scale: 1:50 @ A2
Date: July 21
Drawn: CH
Checked:
Approved: