



These drawings have been prepared for Planning Purposes Only.

PURPOSE OF ISSUE	PLANNING
------------------	----------




Proposed Double Storey to Rear of
Existing Dwelling @ 19 The
Greenway, Llandarcy, SA10 6JA

Proposed First Floor Plan

Mr. Matthew Griffiths

DRAWN BY JSmith	SCALE (@A2) 1 : 50	DATE 14/06/2021
DRAWING NUMBER PL08		REV C

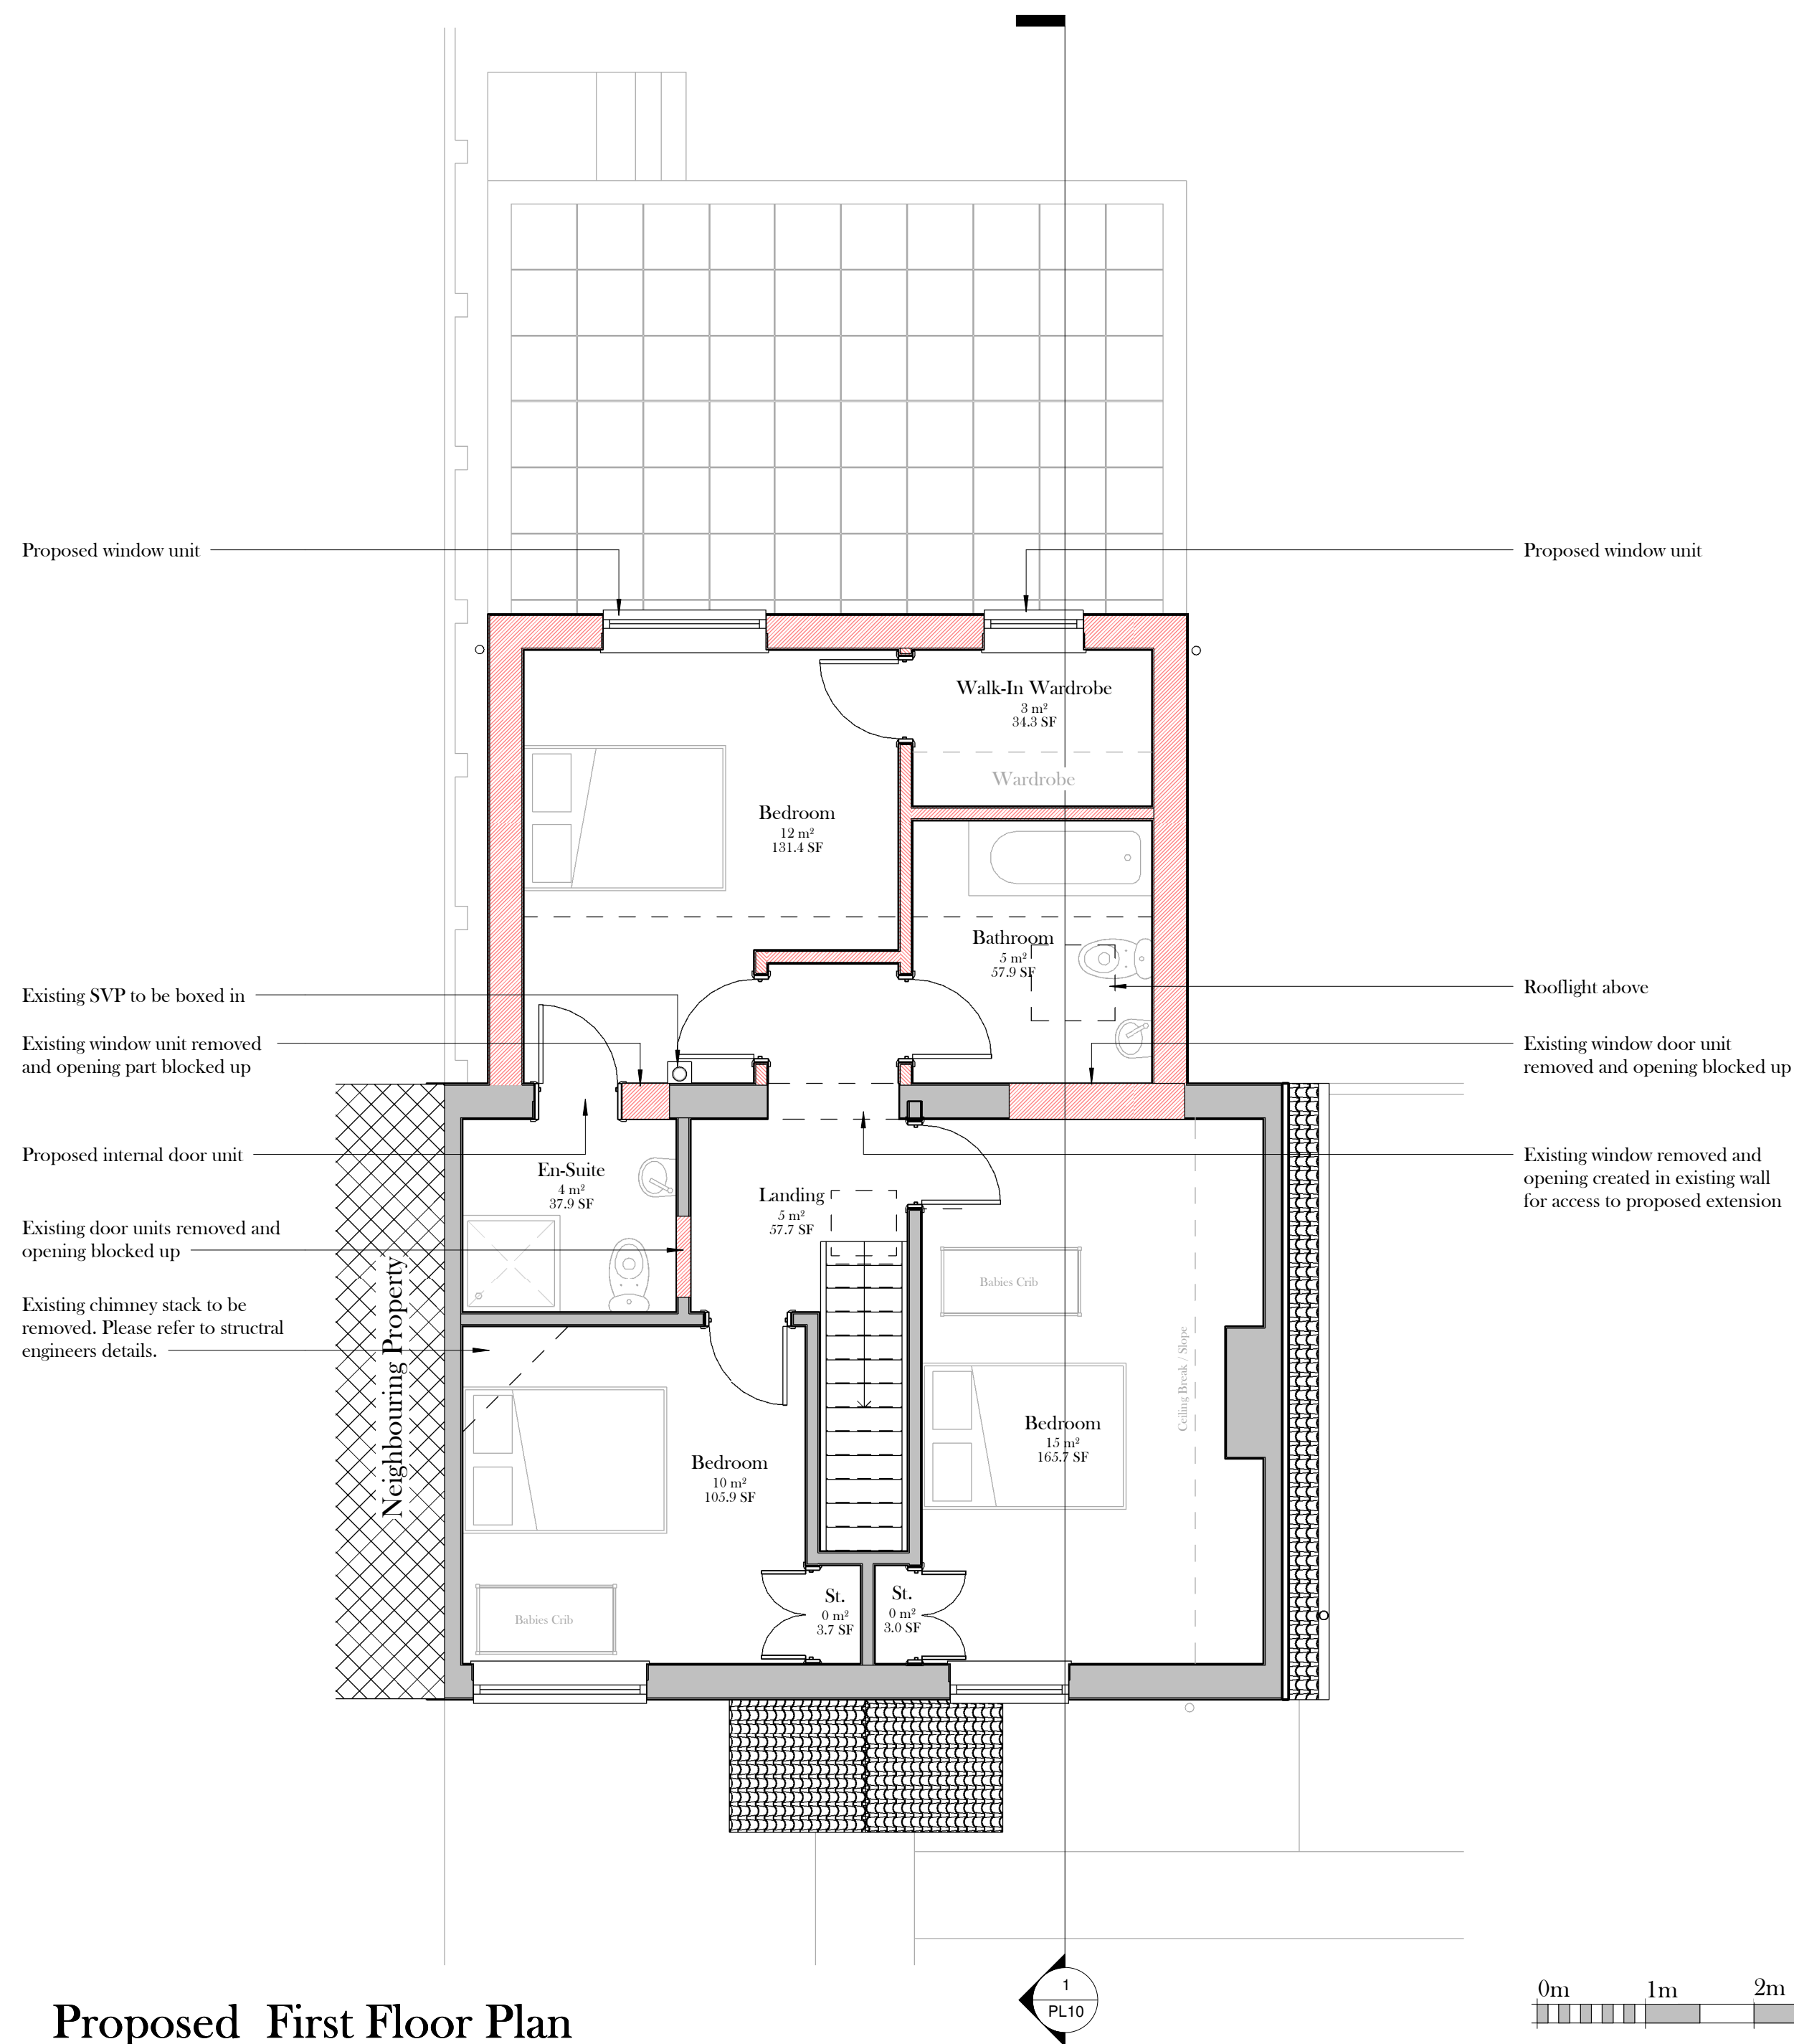

Proposed First Floor Plan

1 : 50

