

ADDITIONAL NOTES:		
Material & Finishes		
<i>Proposed Extension</i>		
Walls: Smooth White Render Finish with Stonework Plinth to match existing.		
Pitched Roof: Artificial slate tiles (to match other surrounding properties).		
Doors: All doors to be Dark Grey (material to be confirmed).		
Windows: All window to be Dark Grey (material to be confirmed).		
Rainwater Goods: Black uPVC Units to match existing.		
Chimney: Facing Brickwork (unchanged)		
Rooflight: Dark grey to match existing roof tile.		
E	DRAWINGS UPDATED TO SUIT ADDITIONAL COMMENTS FROM PLANNER	16/11/21
D	SOLAR PANEL NOTE UPDATED	07/09/21
C	DISTANCE OF SOLAR PANELS FROM RIDGE ADDED	04/09/21
B	DRAWINGS UPDATED TO SUIT ADDITIONAL COMMENTS FROM CLIENT	23/07/21
A	DRAWINGS UPDATED TO SUIT COMMENTS FROM CLIENT	05/07/21
REVISION	DESCRIPTION	DATE

PURPOSE OF ISSUE
PLANNING



INSPIRED

ARCHITECTURE

Email: jason.smith@inspired-architecture.co.uk


Tel: 07967020793

Website: www.inspired-architecture.co.uk

F: @InspiArch T: @InspiArch


PROJECT
Proposed Double Storey to Rear of Existing Dwelling @ 19 The Greenway, Llandarcy, SA10 6JA
TITLE
Proposed Elevations
CLIENT
Mr. Matthew Griffiths

DRAWN BY	SCALE (@A2)	DATE
JSmith	1 : 100	14/06/2021
DRAWING NUMBER	REV	E
PL09		

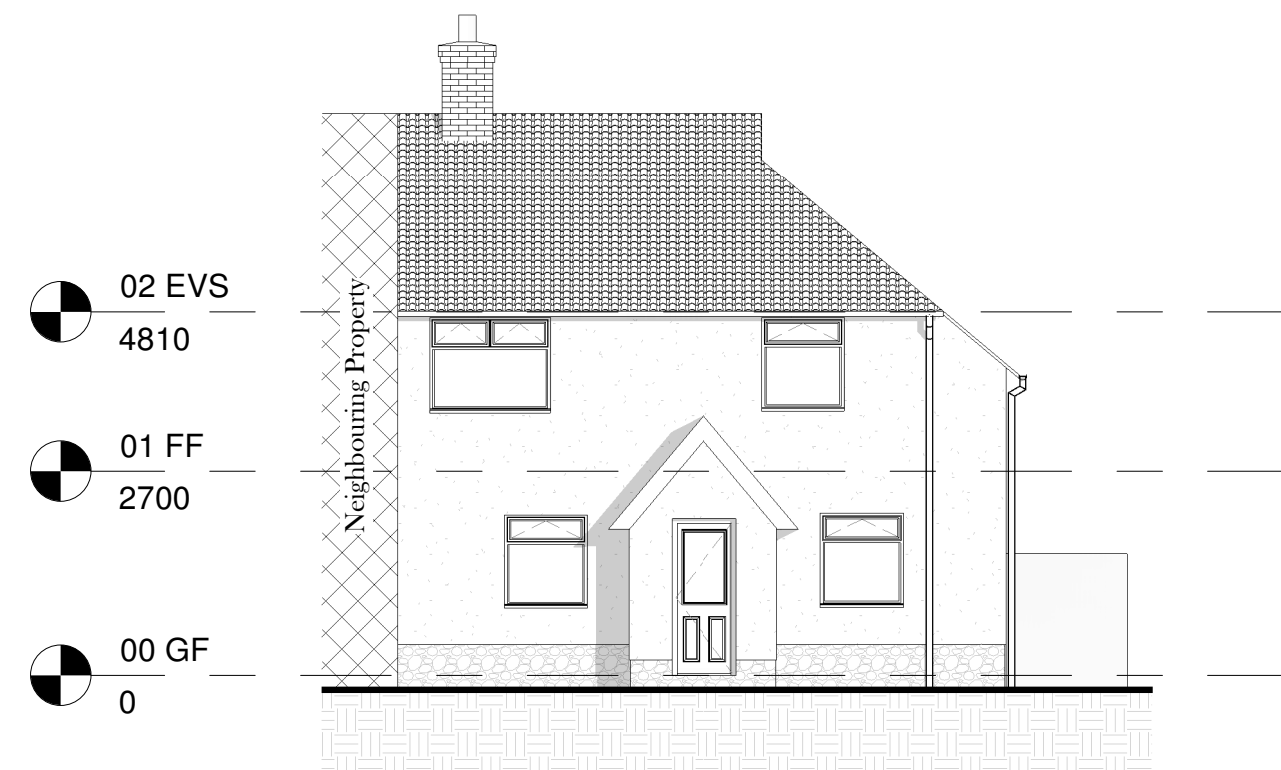


Proposed Front Elevation

1 : 100

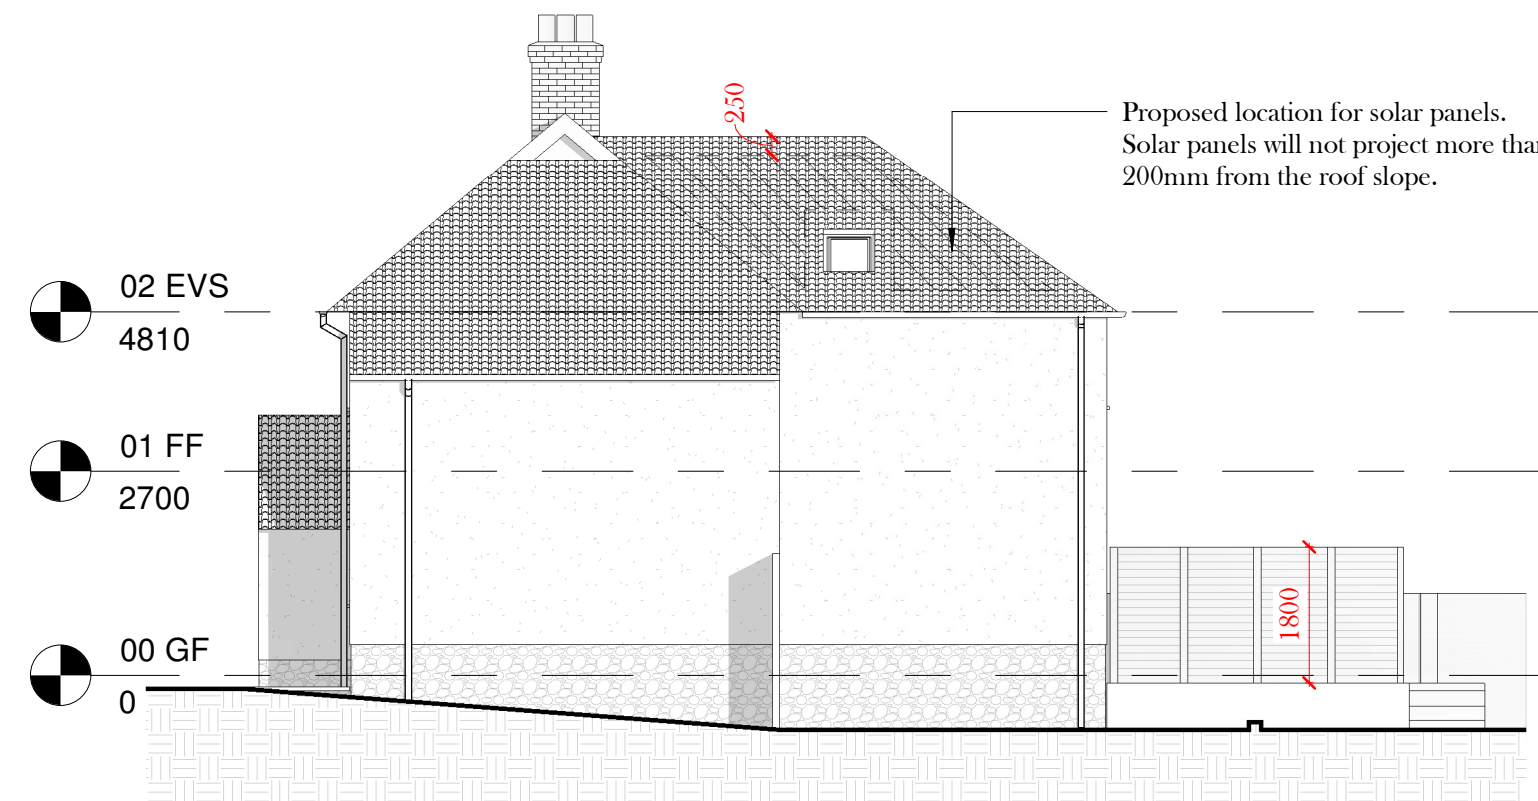


Proposed Side Elevation

1 : 100

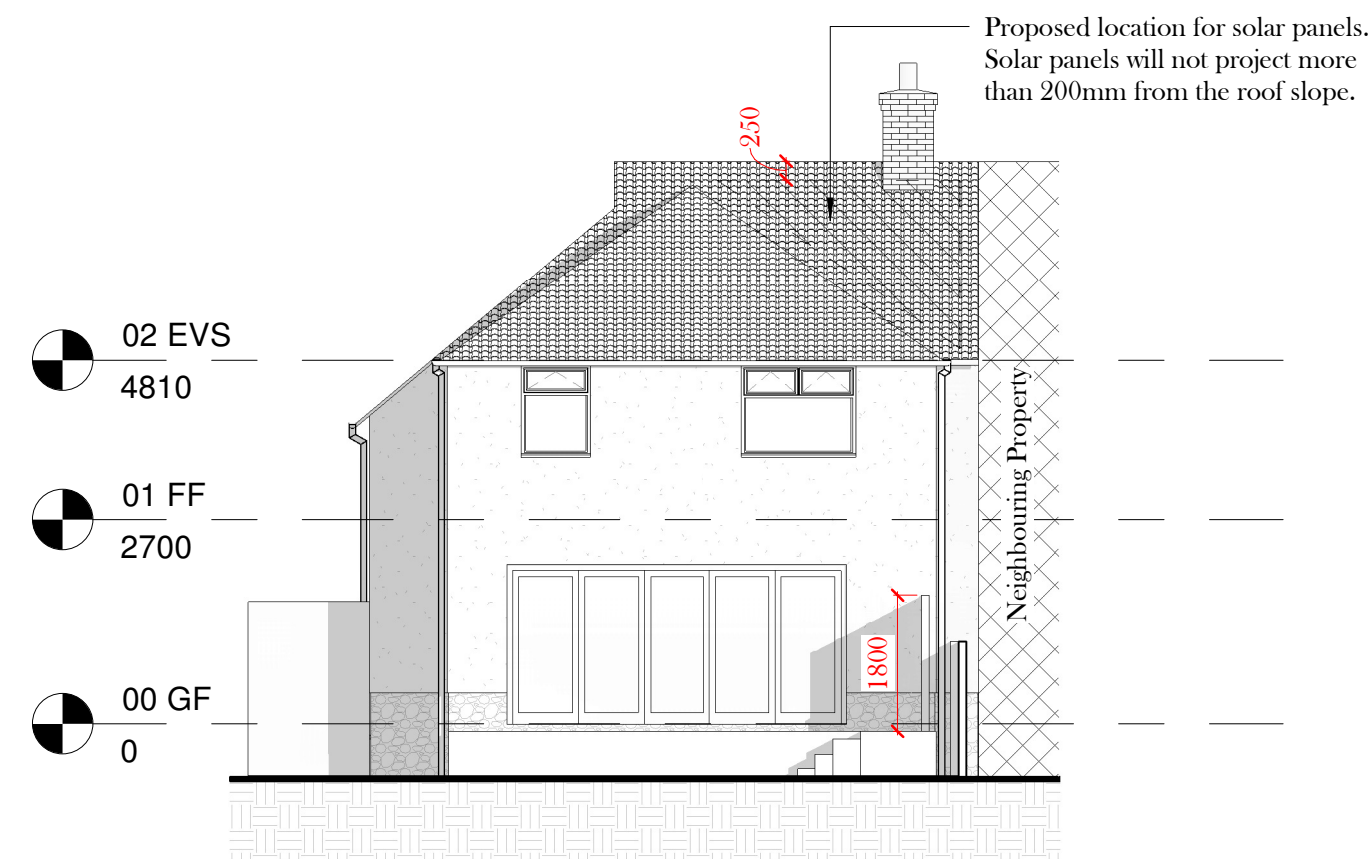

Proposed Rear Elevation

1 : 100

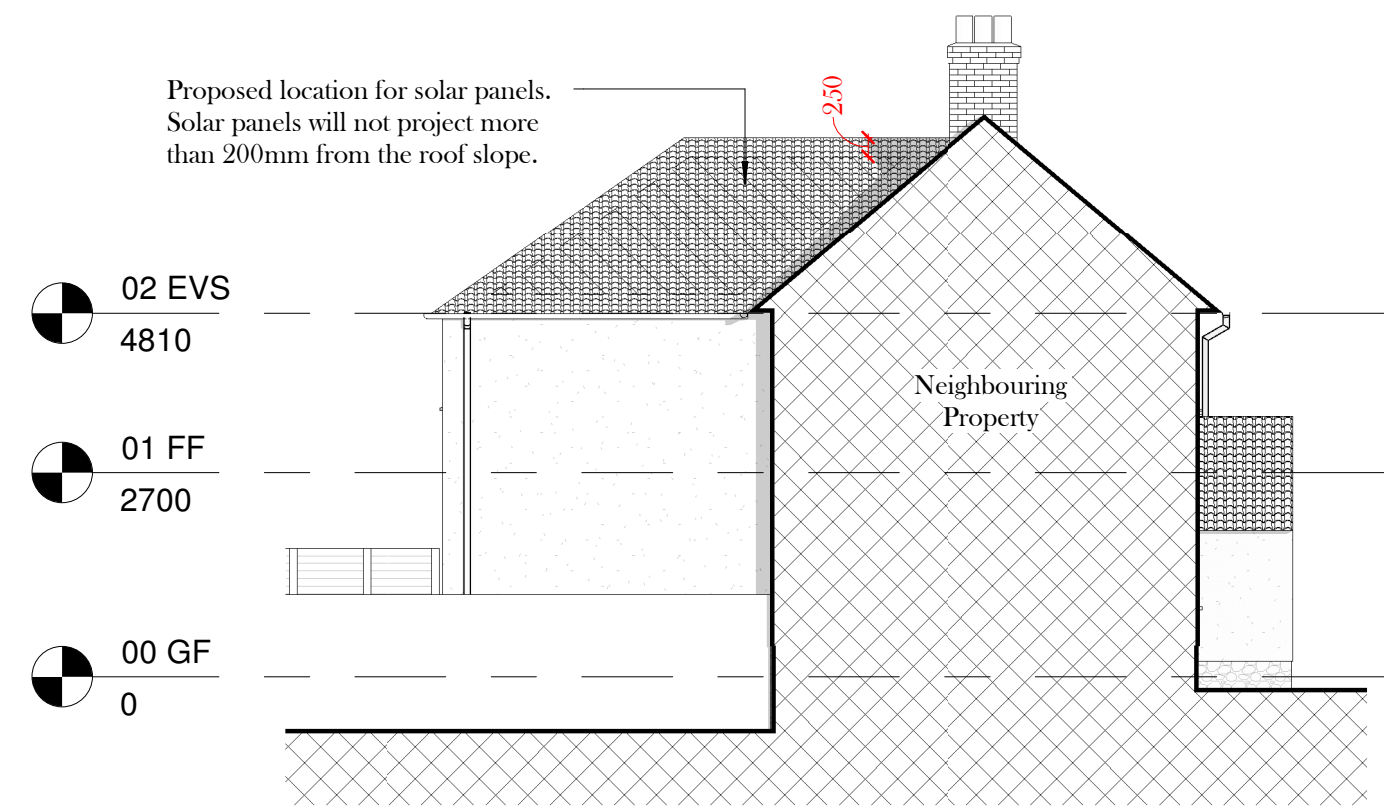

Proposed Side Elevation

1 : 100