
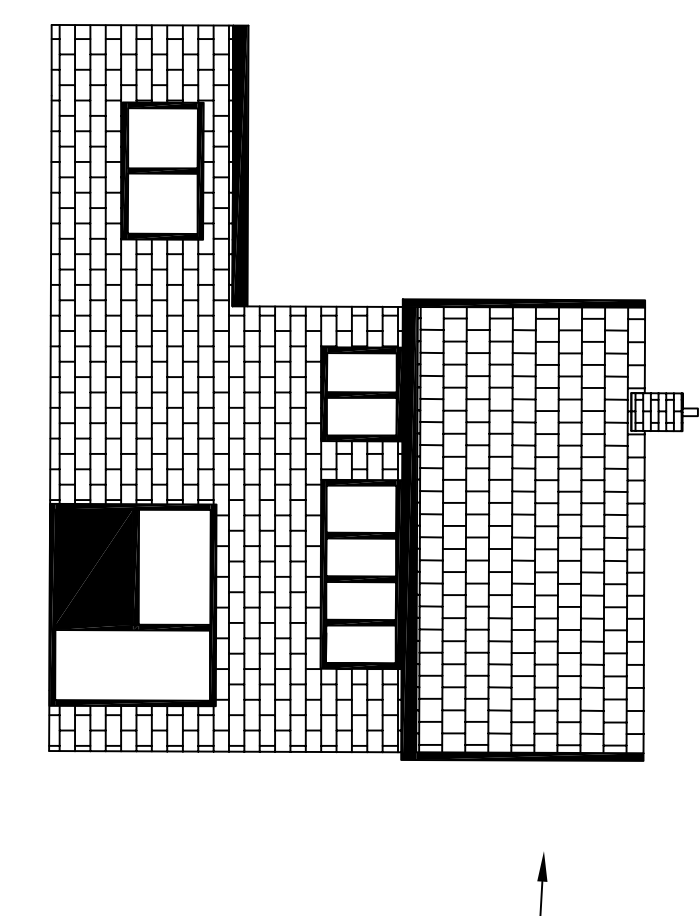


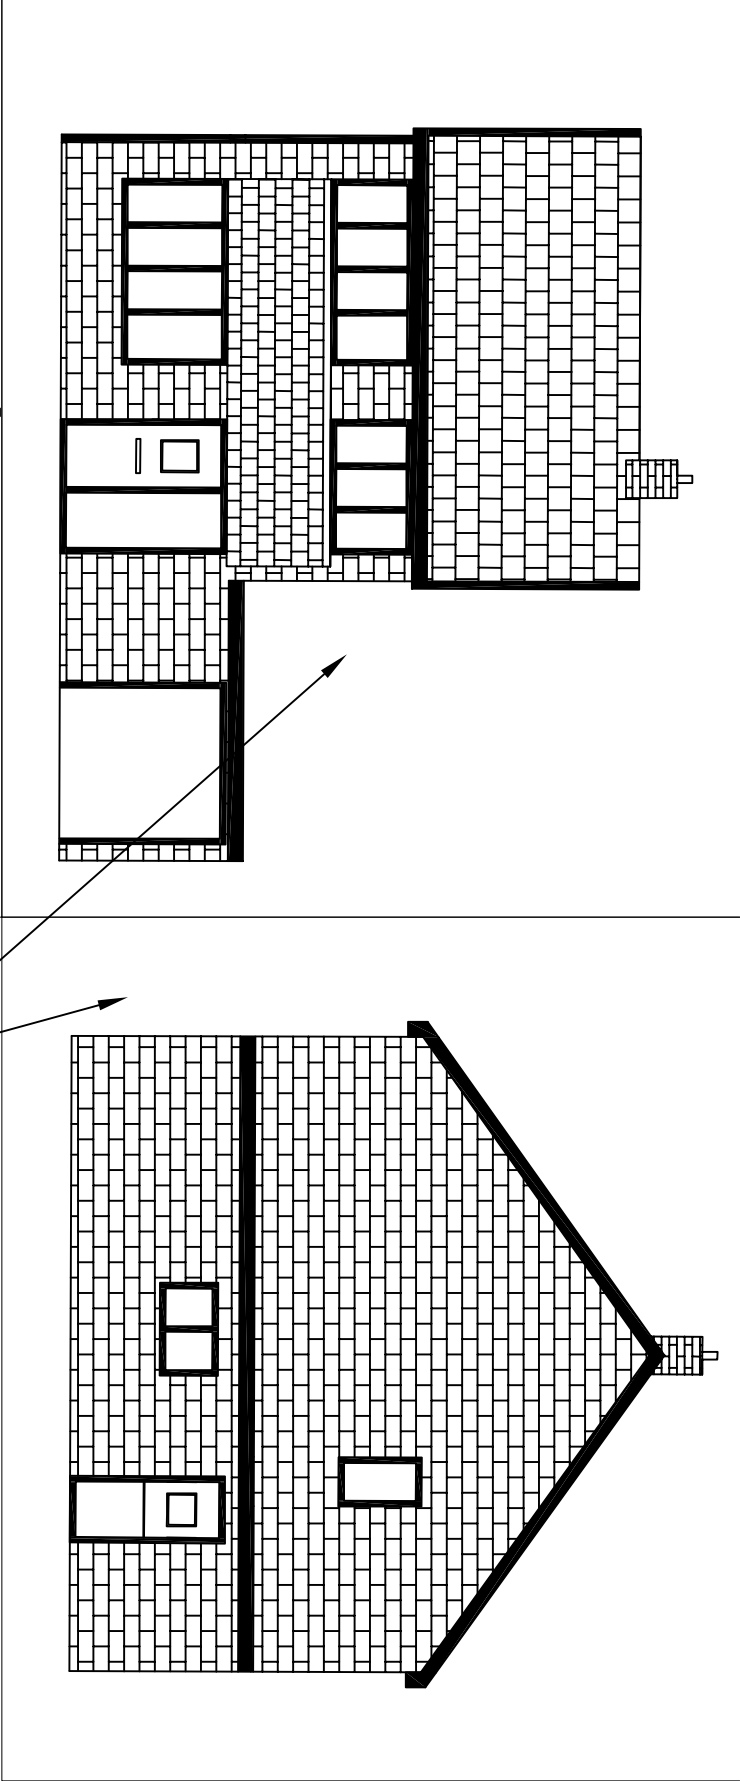

Existing Front Elevation

Existing Rear Elevation

Existing side elevation

Scale 1:100 on A3