
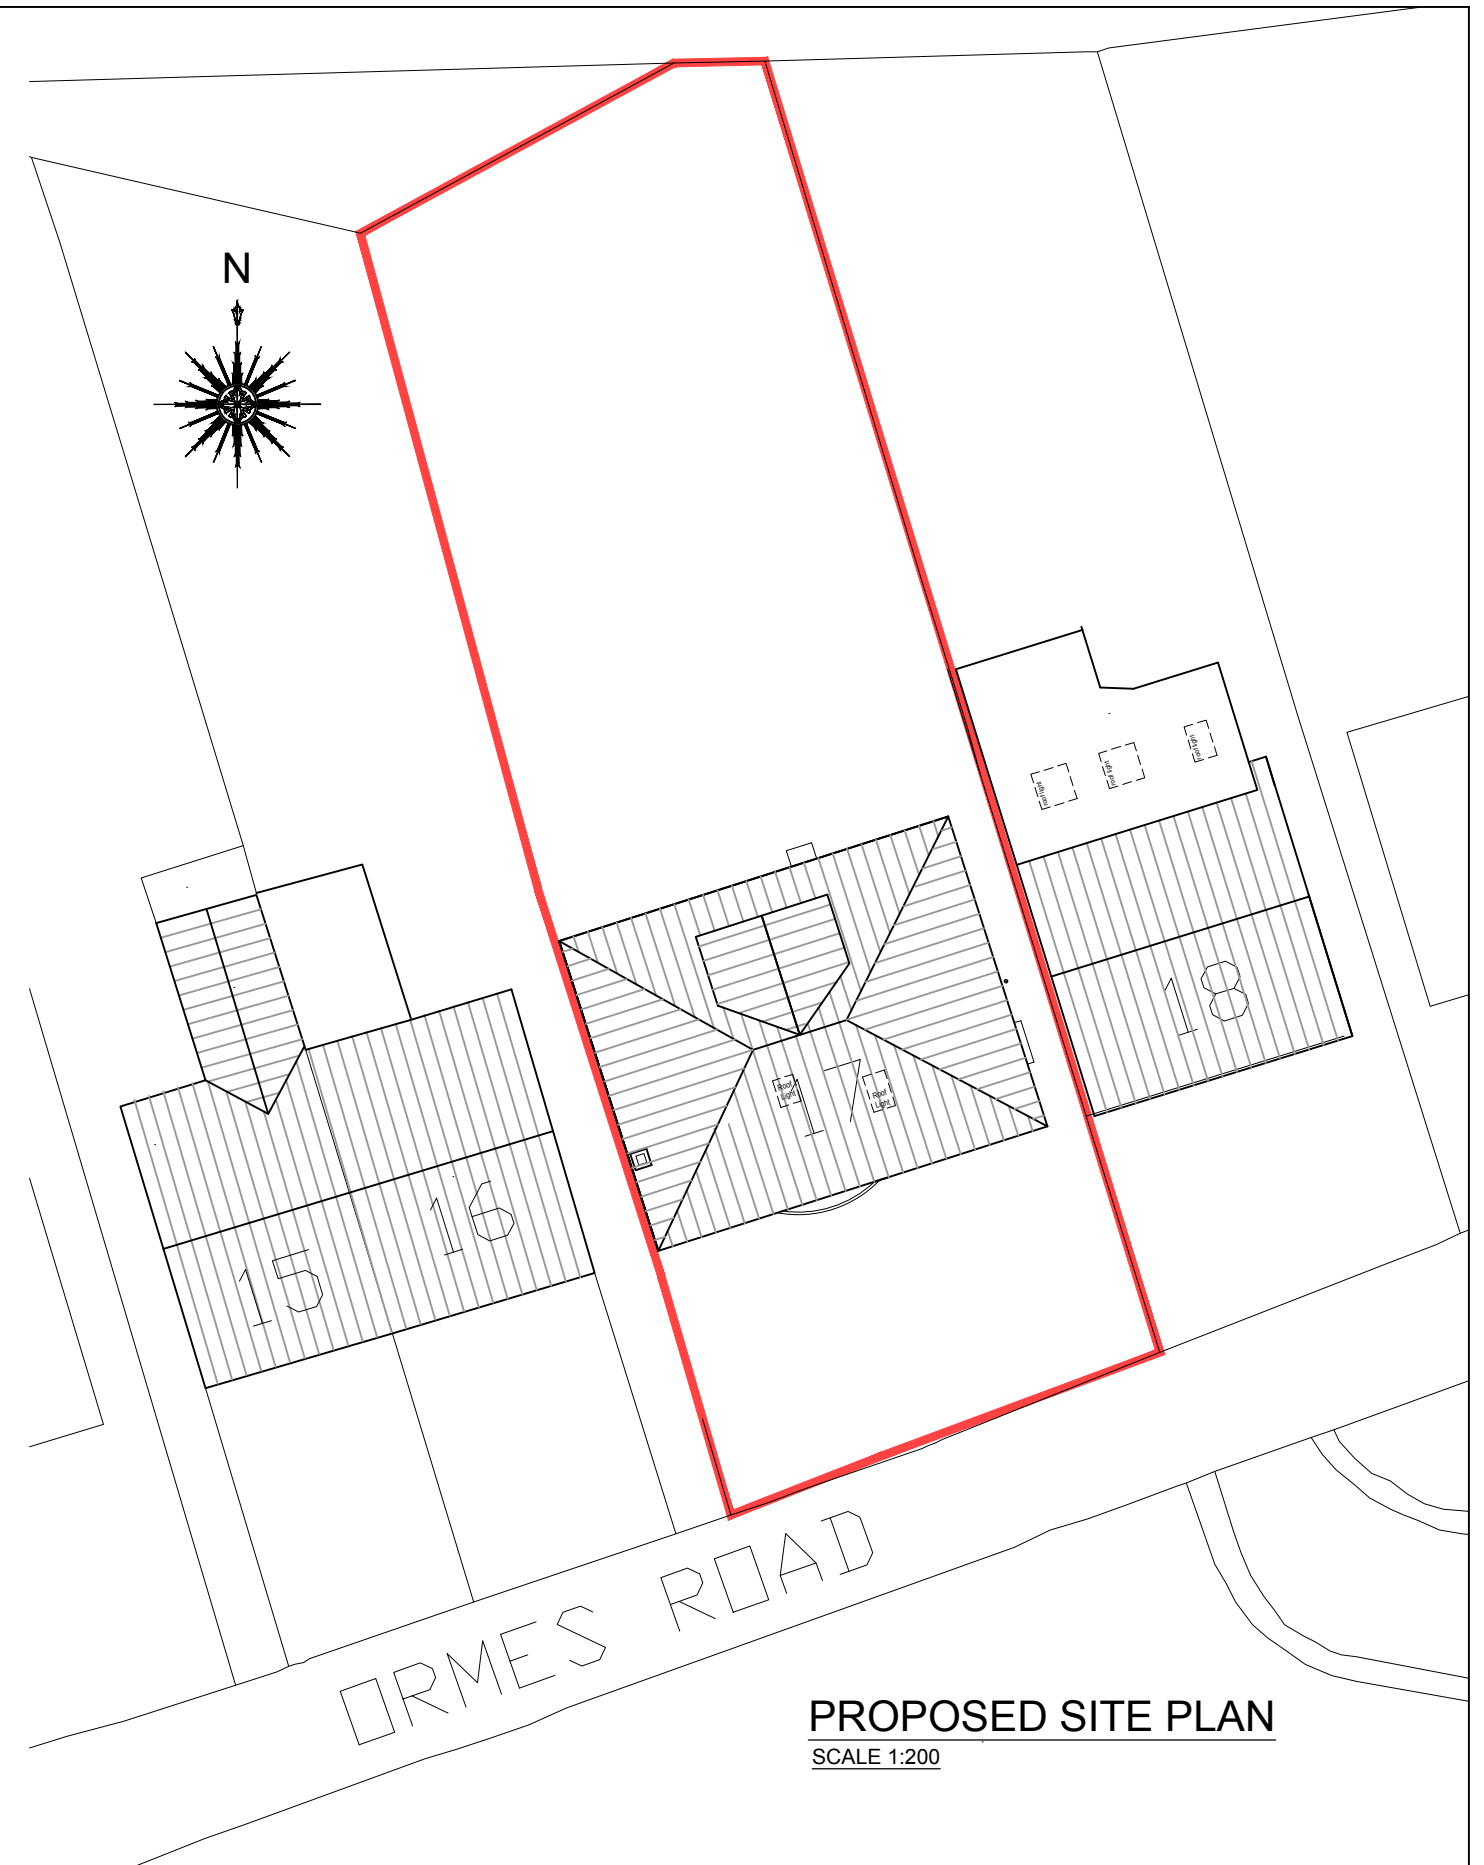


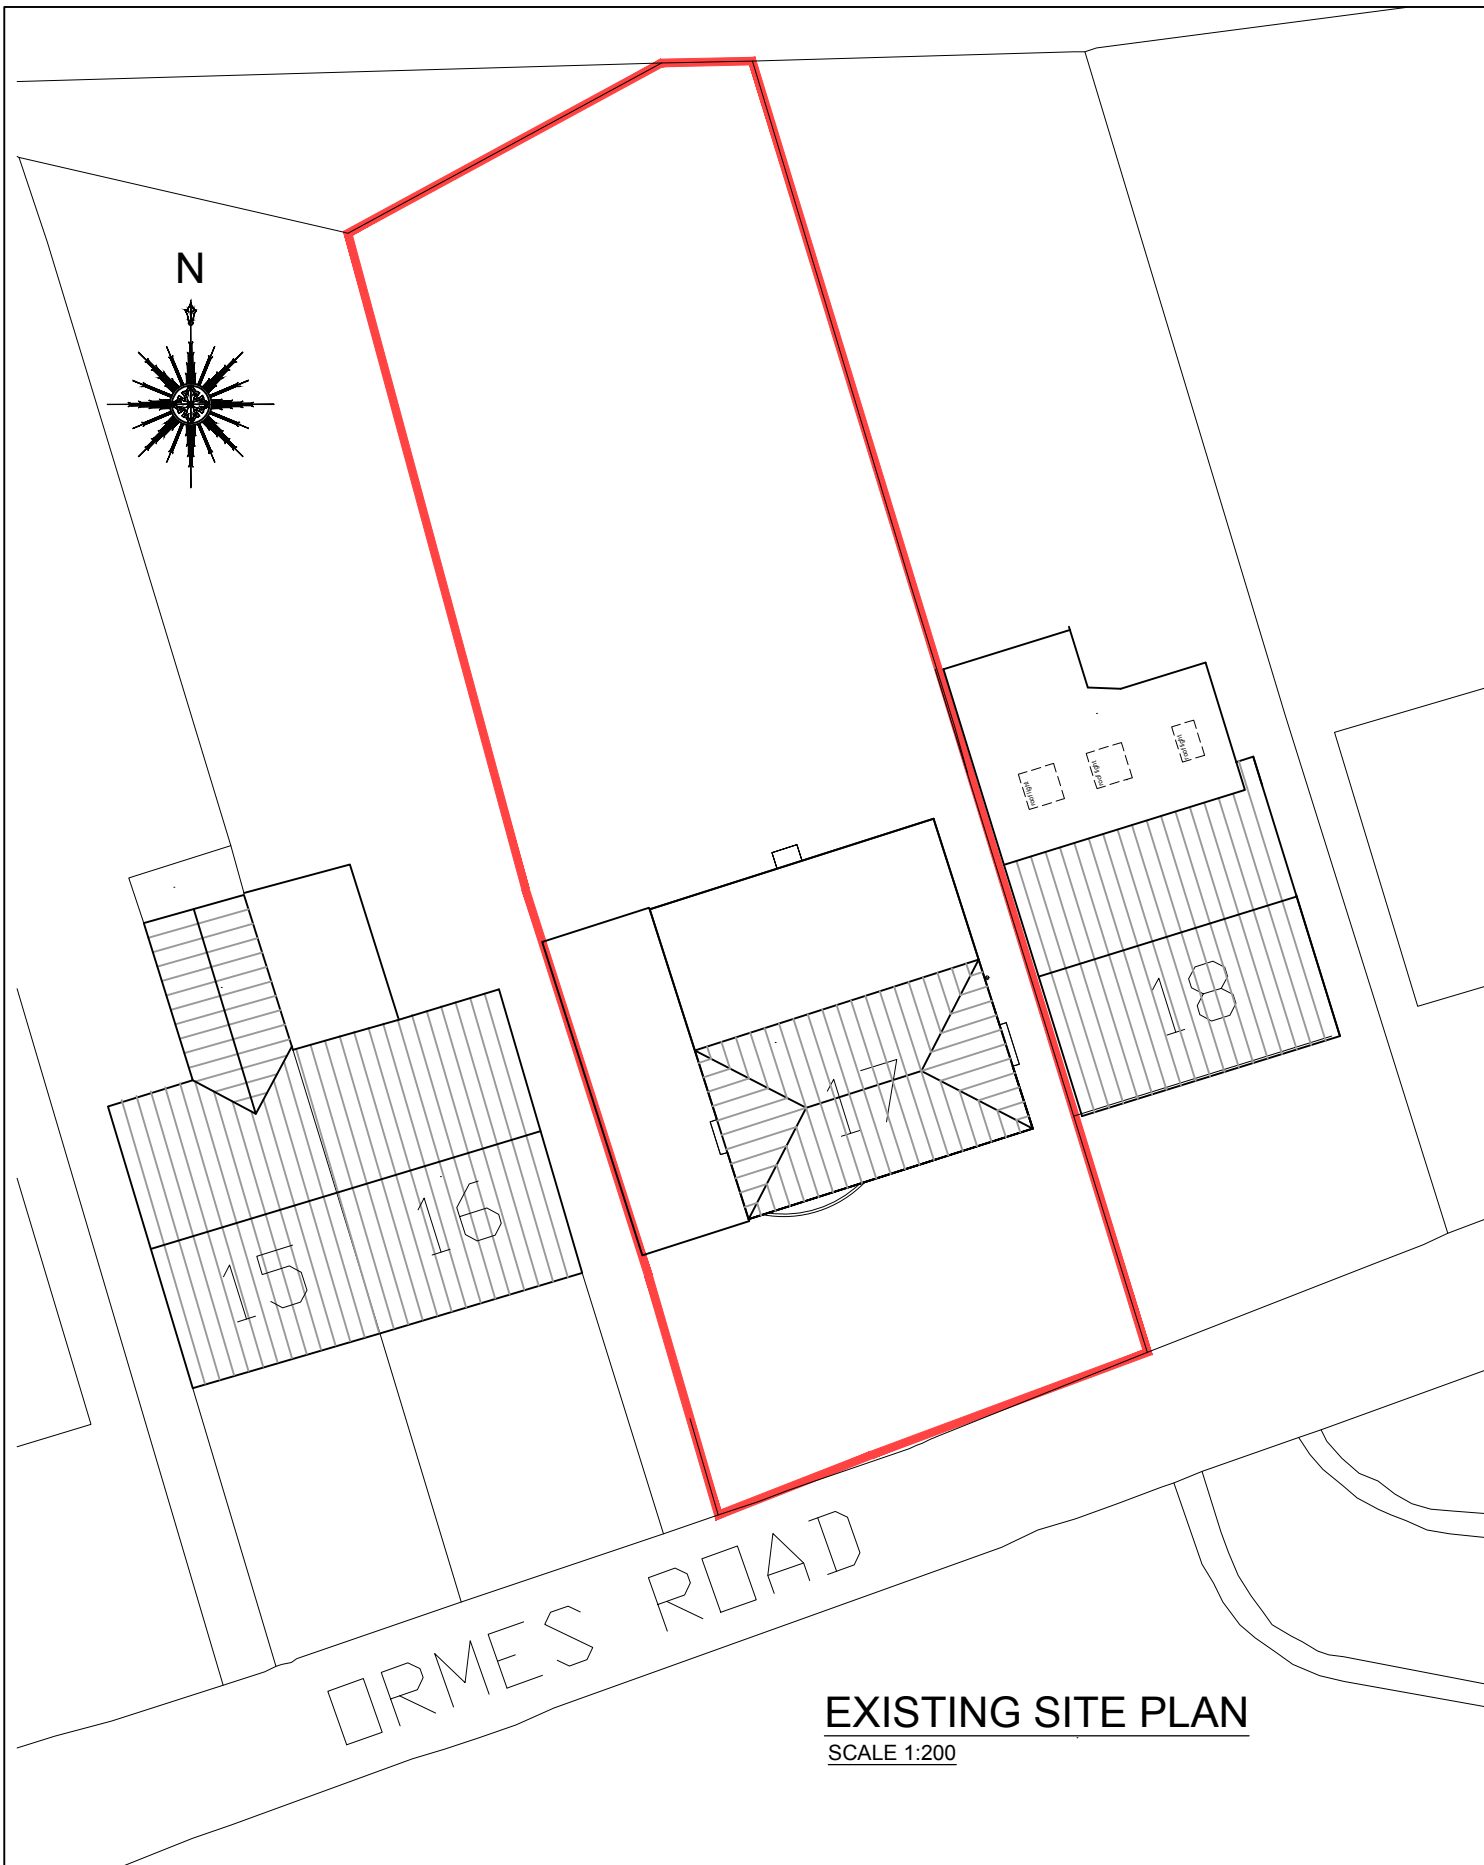

Proposed 2nd storey side extension.
New roof with increased ridge height
to include attic rooms

Rev	Description	Date

17 Ormes Road,
Skewen,
Neath SA10 6SY

EXISTING & PROPOSED SITE PLANS

Date Oct.'21
Drawn by
Scale 1:200

A710-02 **A**