


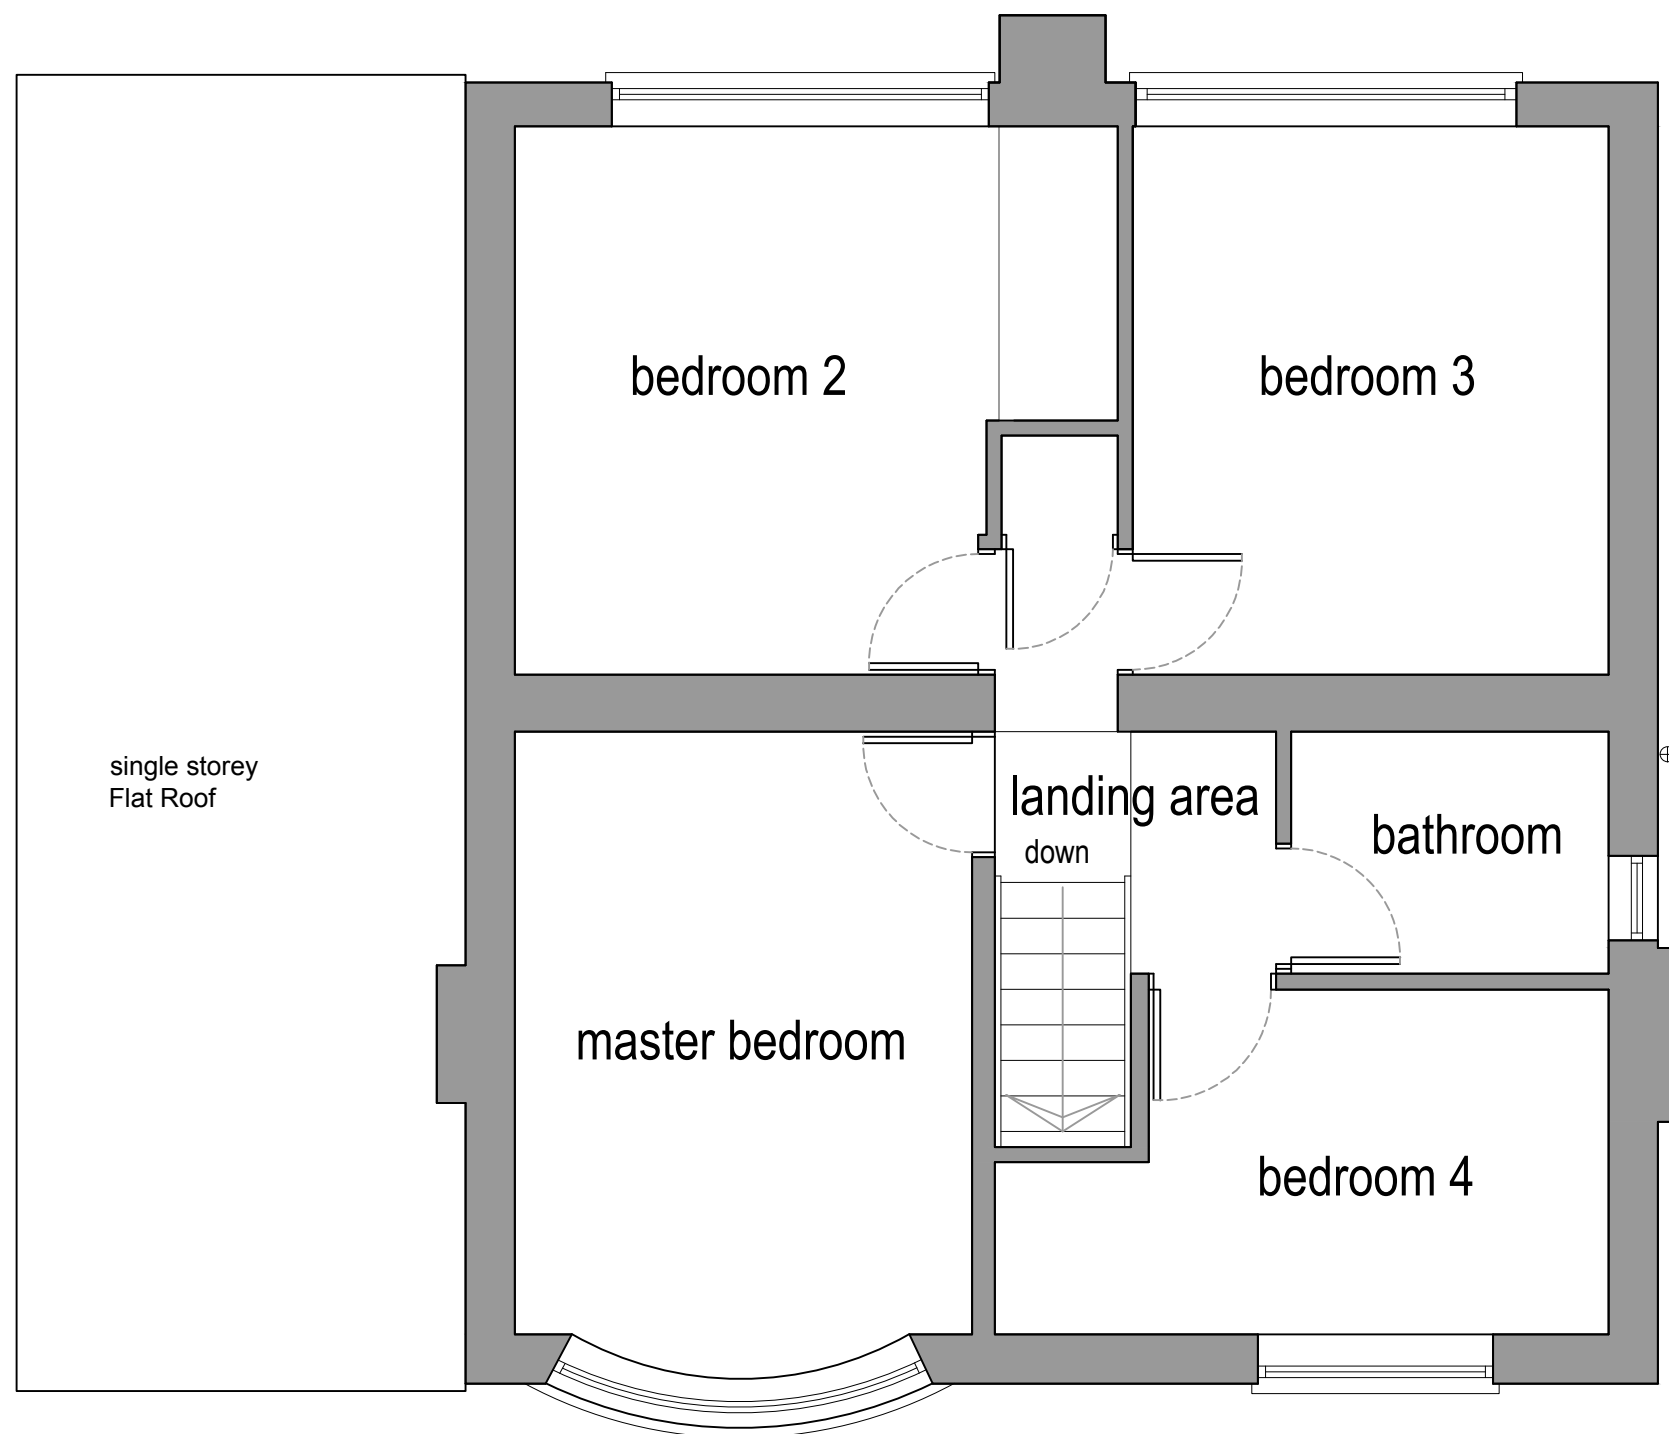

EXISTING FIRST FLOOR PLAN

Proposed 2nd storey side extension.
New roof with increased ridge height
to include attic rooms

Rev	Description	Date

17 Ormes Road,
Skewen,
Neath SA10 6SY

EXISTING FIRST FLOOR

Date Oct.'21
Drawn by
Scale 1:50

A710-06