




Side Elevation

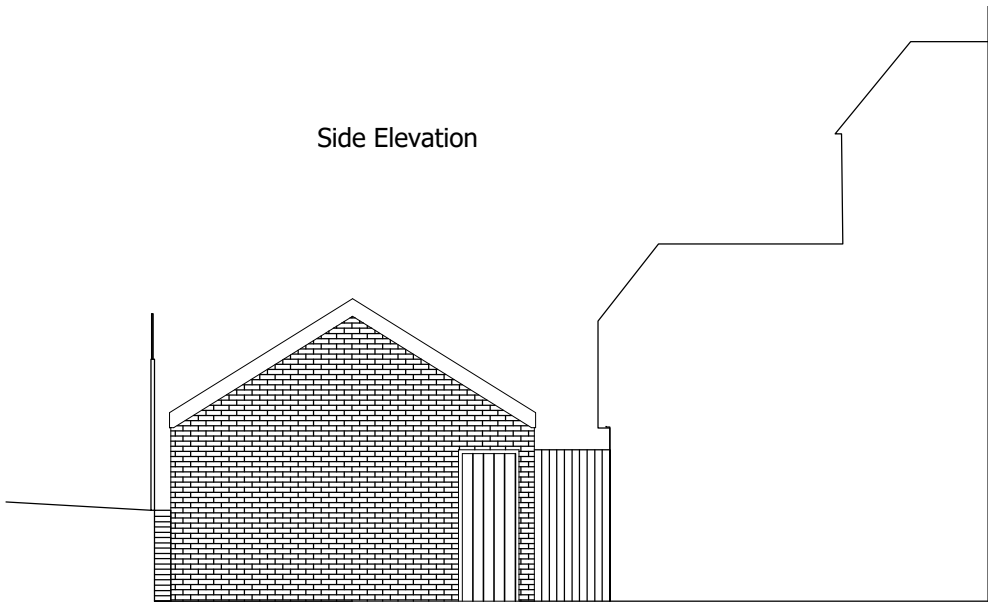

Front Elevation

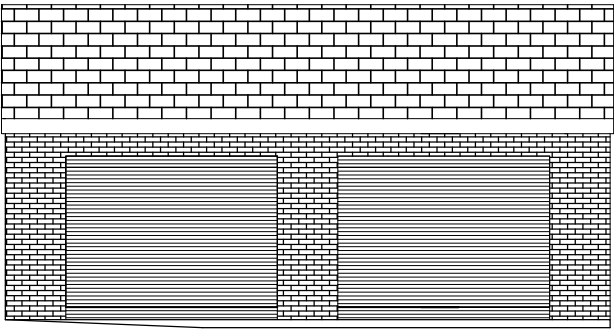


Side Elevation

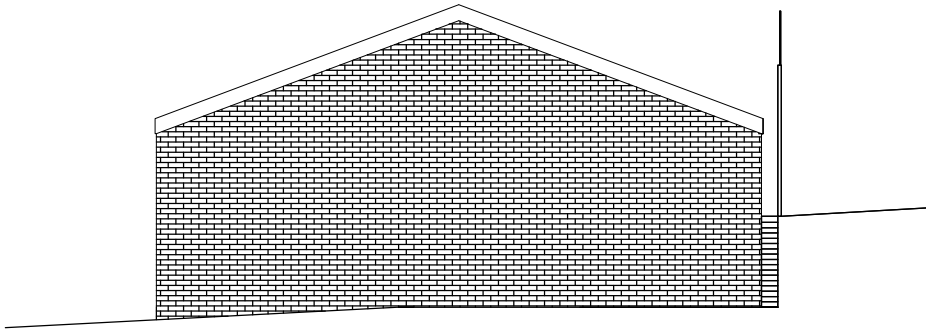

Elevations 1:100



Rear Elevation (showing existing fence/wall)
1:100

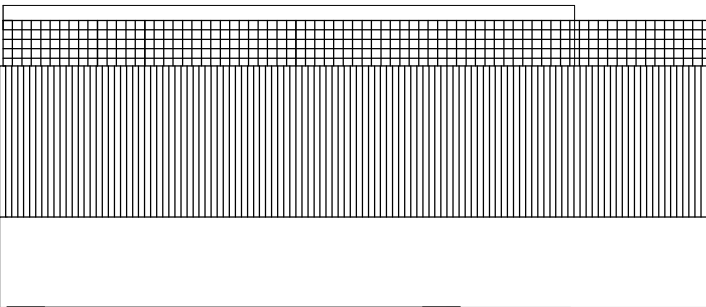


Finishes:

To match existing dwelling
Roof - tile
Walls - brick


Rear Elevation (without fence)

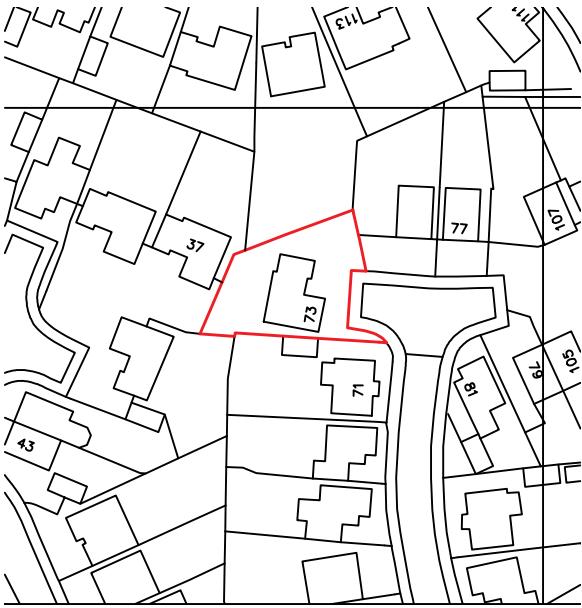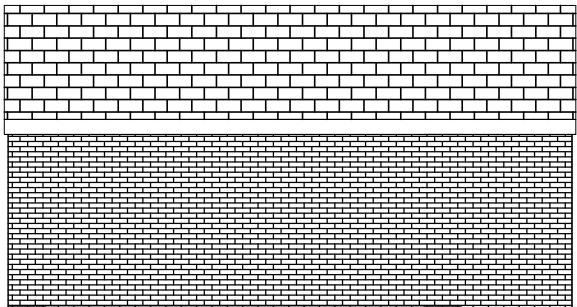

Site Location Plan
1:1250

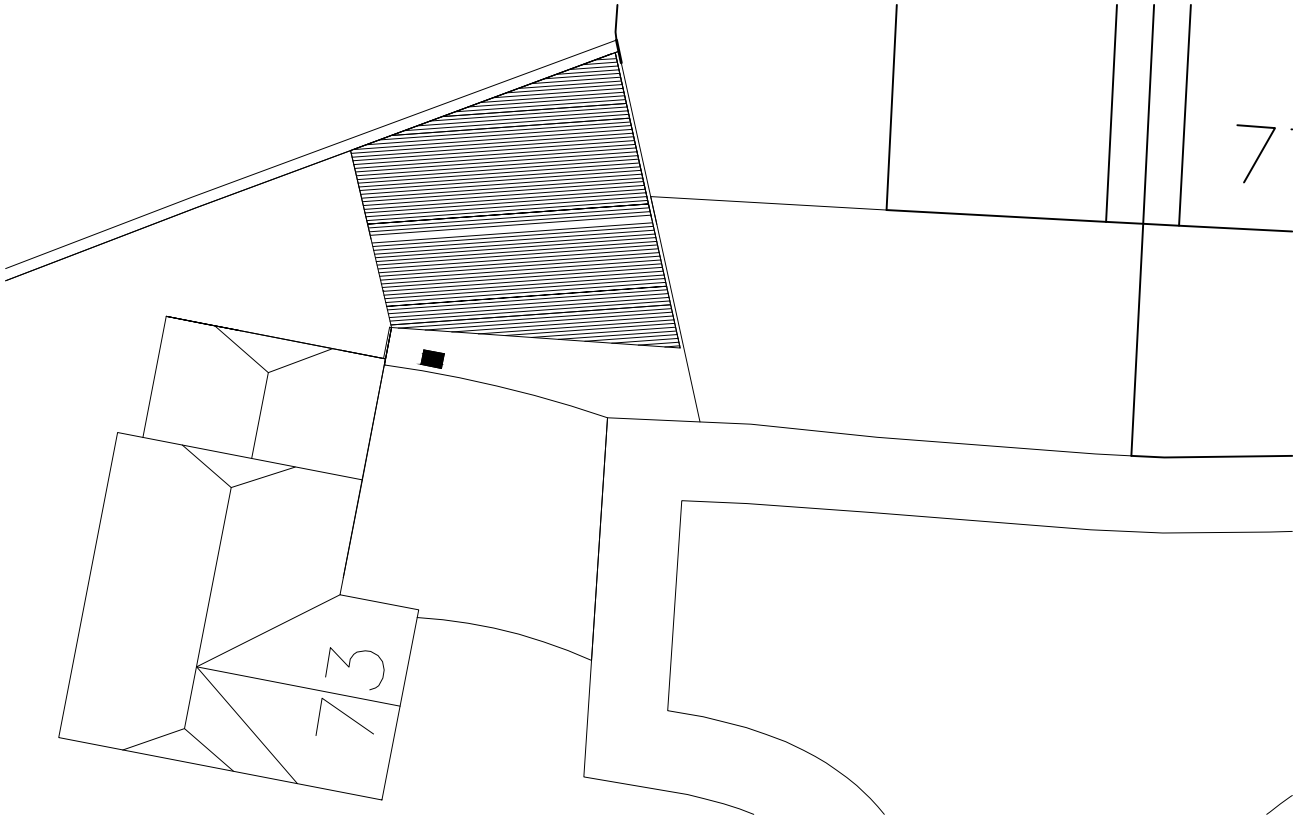

Block Plan
1:200

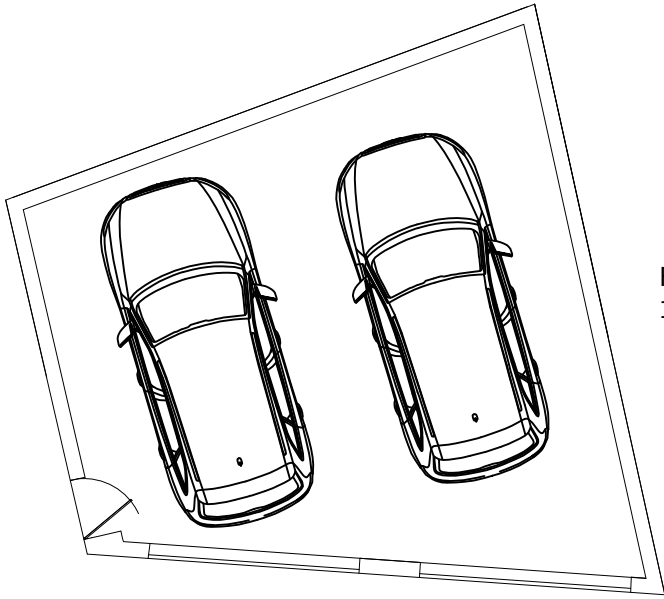

Floor Plan
1:100

Title: Elevations, Block, Floor and Site Plans Drawing No.: NS/01 Scale 1:100, 1:1250, 1:200 A4		Liam Jones MRTPI  RTPI Chartered Town Planner
Project: Garage	Site: 73 Parc Gilbertson, Pontardawe, SA8 4PT	
Date: November 2021		