



ALPHA PLANNING
& DEVELOPMENT

SPECIALIST TOWN
PLANNING
CONSULTANCY

PRINCESS HOUSE
PRINCESS WAY
SWANSEA
SA1 3LW
T: 07810810910
E: info@alphapd.co.uk
W: www.alphapd.co.uk

PLANNING
APPLICATION



SPA HOUSE
GELLIONEN ROAD
TREBANOS
PONTARDAWE
SWANSEA
SA8 4RN


PRO. LOCATION PLAN

REF: 2021065DA
DRAWING No. 01
SCALE: 1:2500@A3
DATE: 18/10/2021
AGENT: JAMES BANKS
BSc(Hons) AssocRTPI

© CROWN COPYRIGHT
& DATABASE RIGHTS
2021 ORDANCE
SURVEY 100053143

THIS DRAWING IS THE
COPYRIGHT OF ALPHA
PLANNING &
DEVELOPMENT LTD
AND MAY NOT BE
COPIED, ALTERED OR
REPRODUCED IN ANY
FORM OR PASSED TO A
THIRD PARTY WITHOUT
THEIR CONSENT.
DIMENSIONS MUST BE
CHECKED AND
VERIFIED ON SITE AND
ANY DISCREPANCIES
SHOULD BE REPORTED
TO THE ARCHITECT. IF
IN DOUBT ASK FOR
CONFIRMATION.

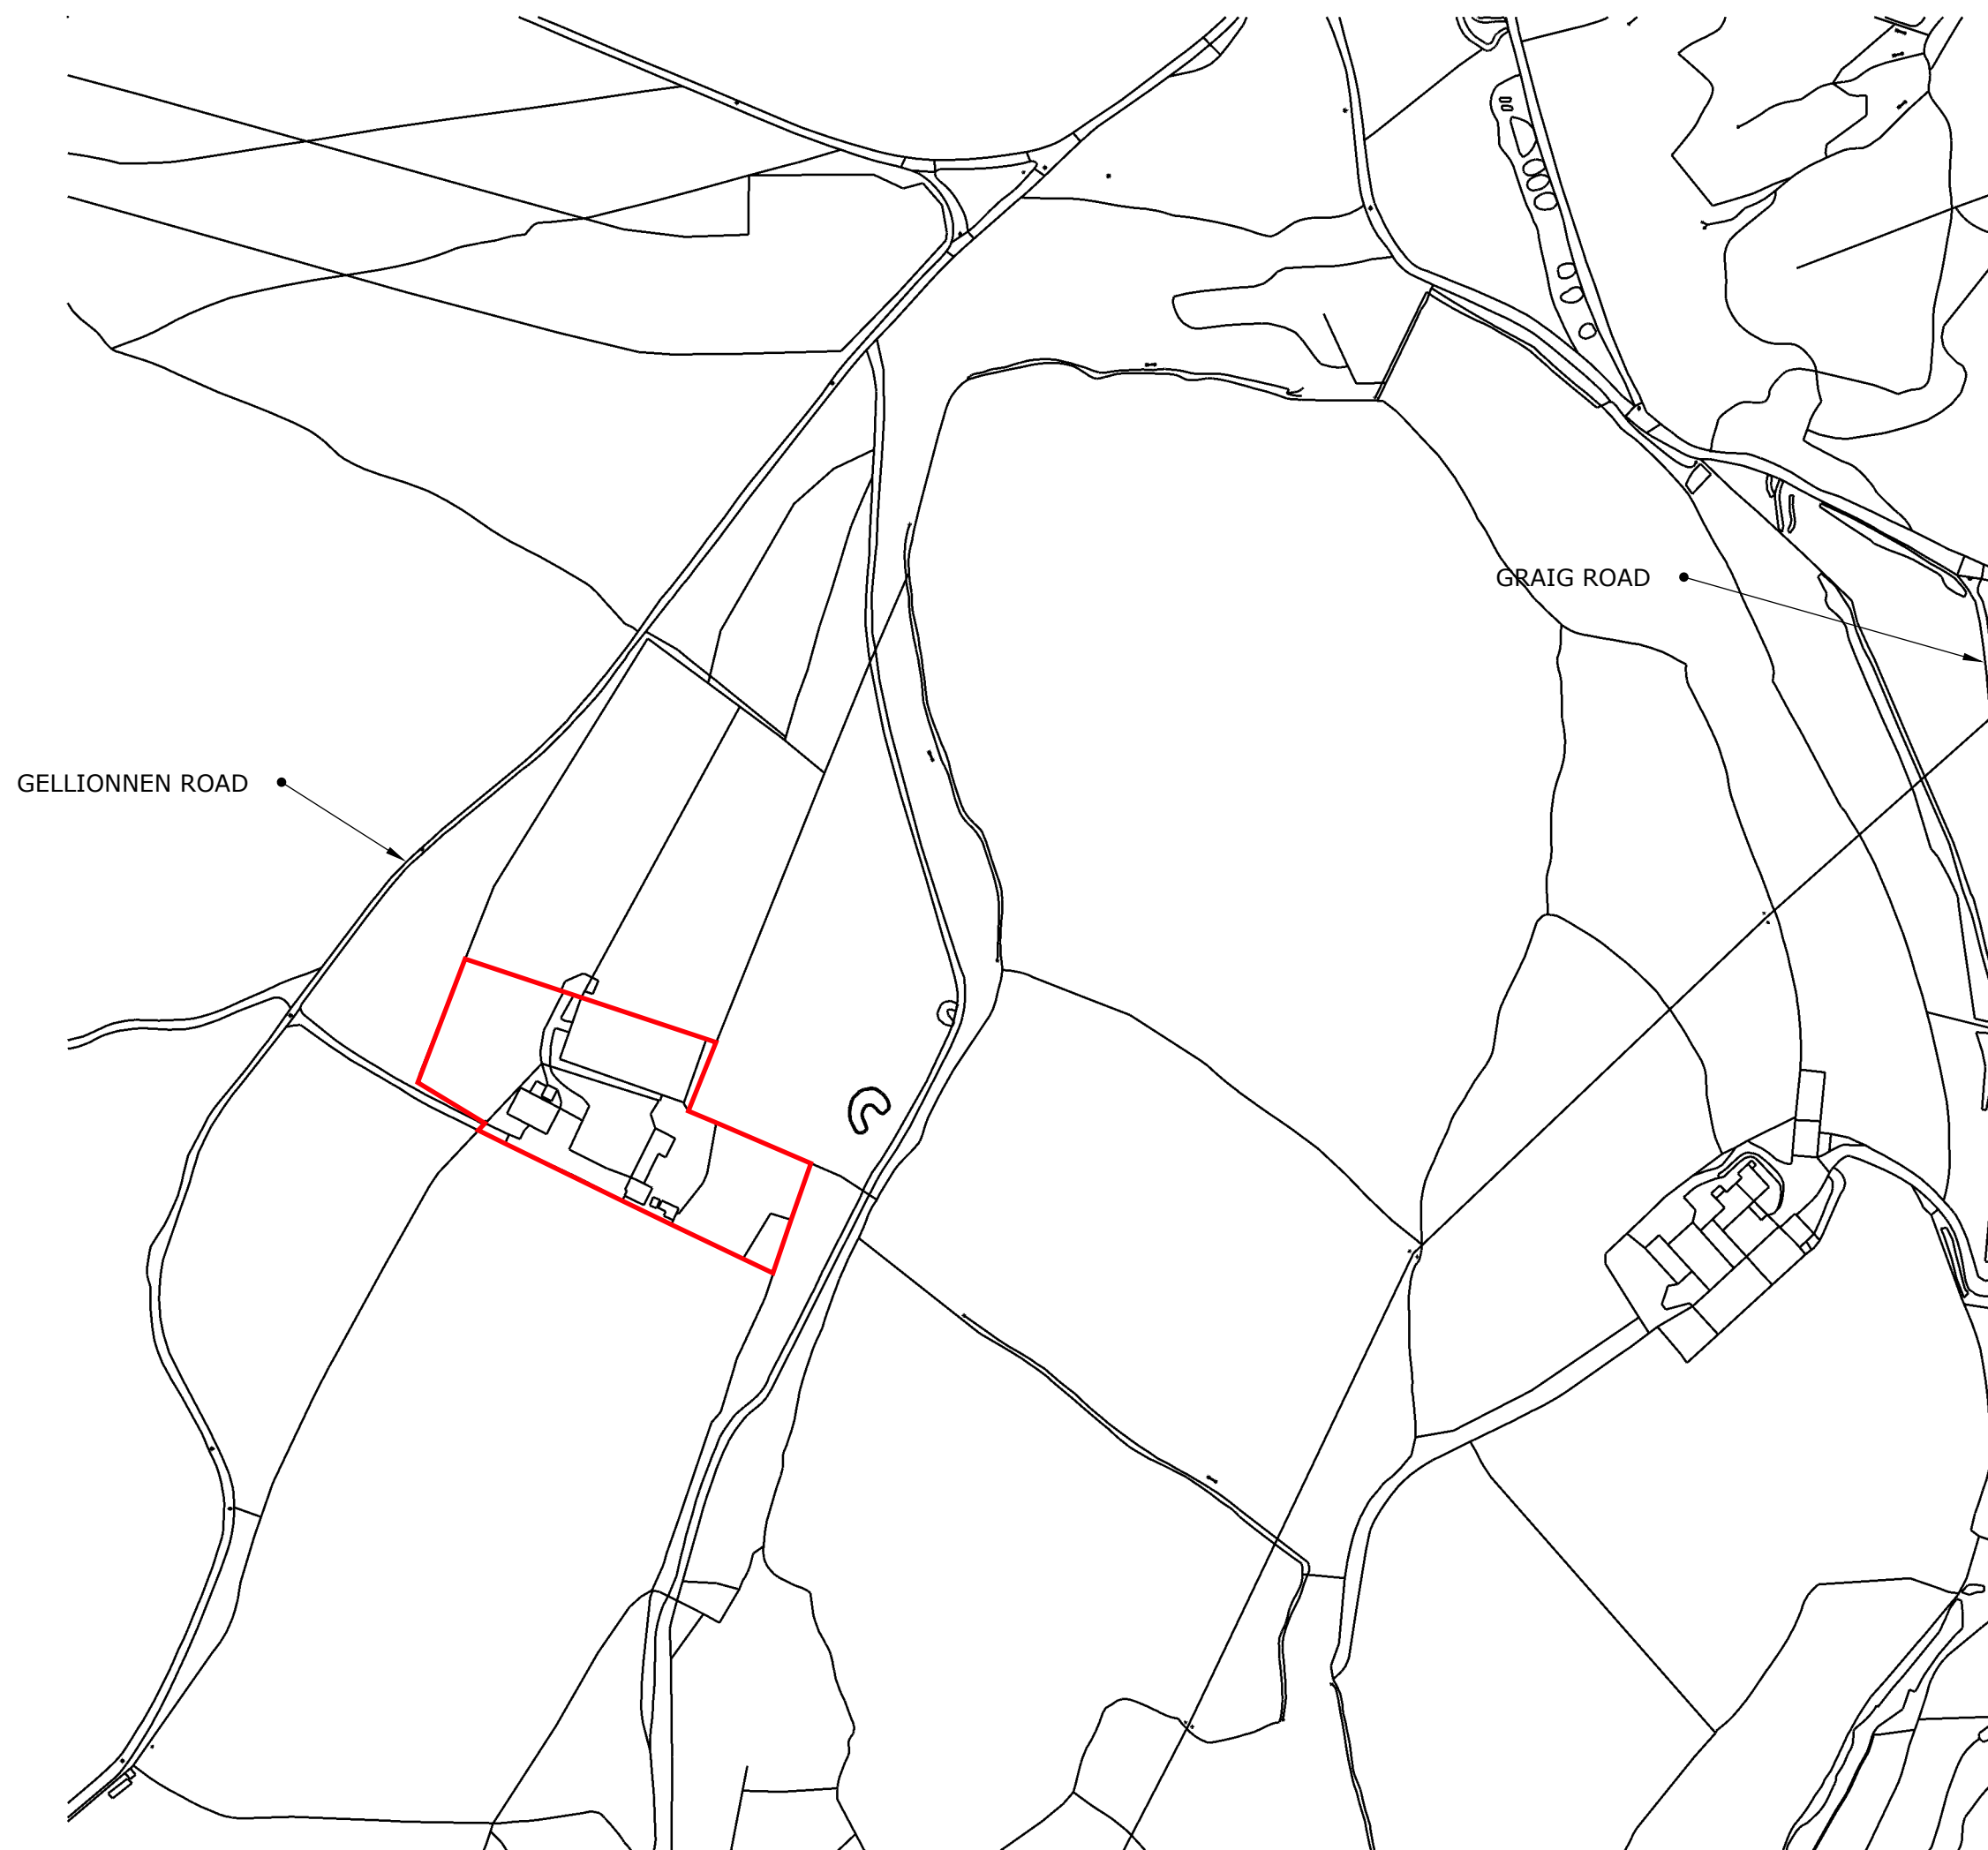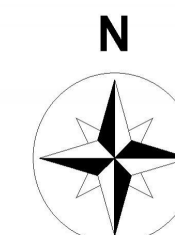

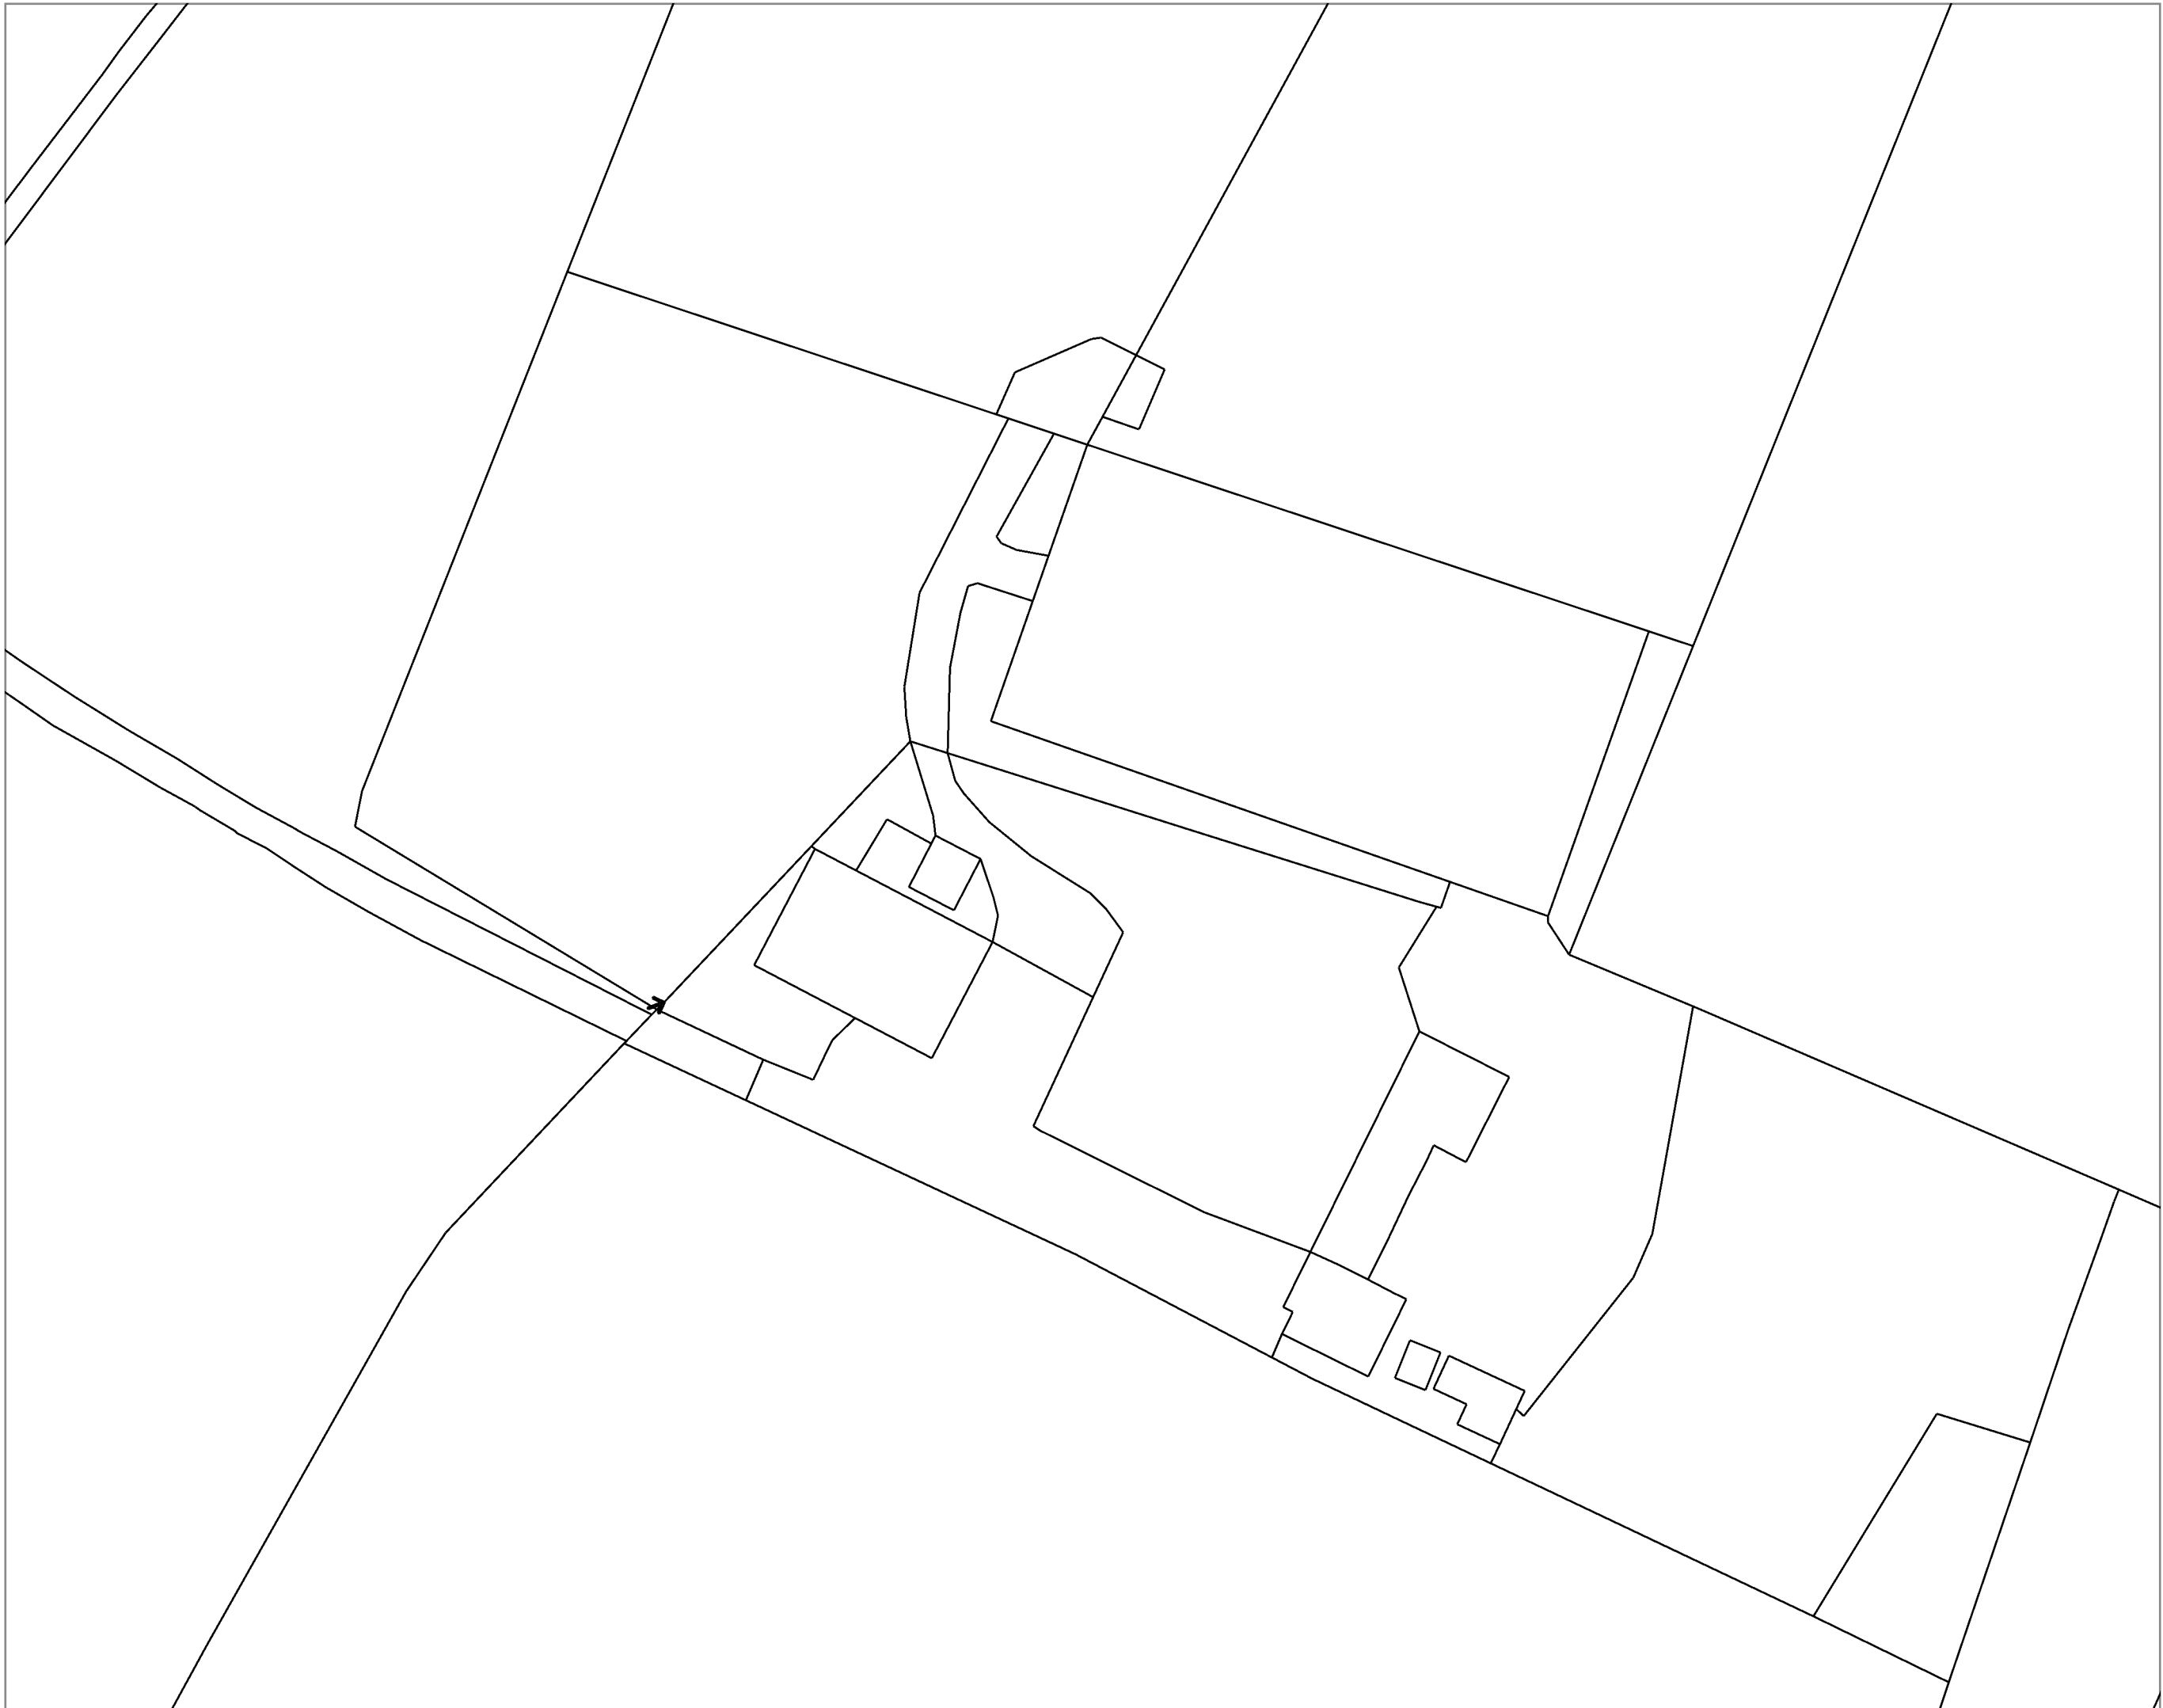

SPECIALIST TOWN
PLANNING
CONSULTANCY

PRINCESS HOUSE
PRINCESS WAY
SWANSEA
SA1 3LW
T: 07810810910
E: info@alphapd.co.uk
W: www.alphapd.co.uk

PLANNING
APPLICATION

SPA HOUSE
GELLIONEN ROAD
TREBANOS
PONTARDAWE
SWANSEA
SA8 4RN

EX. BLOCK PLAN

REF: 2021065DA
DRAWING No. 02
SCALE: 1:500@A3
DATE: 18/10/2021
AGENT: JAMES BANKS
BSc(Hons) AssocRTPI

© CROWN COPYRIGHT
& DATABASE RIGHTS
2021 ORDANCE
SURVEY 100053143

THIS DRAWING IS THE
COPYRIGHT OF ALPHA
PLANNING &
DEVELOPMENT LTD
AND MAY NOT BE
COPIED, ALTERED OR
REPRODUCED IN ANY
FORM OR PASSED TO A
THIRD PARTY WITHOUT
THEIR CONSENT.
DIMENSIONS MUST BE
CHECKED AND
VERIFIED ON SITE AND
ANY DISCREPANCIES
SHOULD BE REPORTED
TO THE ARCHITECT. IF
IN DOUBT ASK FOR
CONFIRMATION.





**ALPHA PLANNING
& DEVELOPMENT**

SPECIALIST TOWN
PLANNING
CONSULTANCY

PRINCESS HOUSE
PRINCESS WAY
SWANSEA
SA1 3LW
T: 07810810910
E: info@alphapd.co.uk
W: www.alphapd.co.uk

PLANNING
APPLICATION

SPA HOUSE
GELLIONEN ROAD
TREBANOS
PONTARDAWE
SWANSEA
SA8 4RN


PRO. BLOCK PLAN


REF: 2021065DA
DRAWING No. 03
SCALE: 1:500@A3
DATE: 18/10/2021
AGENT: JAMES BANKS
BSc(Hons) AssocRTPI

© CROWN COPYRIGHT
& DATABASE RIGHTS
2021 ORDANCE
SURVEY 100053143


THIS DRAWING IS THE
COPYRIGHT OF ALPHA
PLANNING &
DEVELOPMENT LTD
AND MAY NOT BE
COPIED, ALTERED OR
REPRODUCED IN ANY
FORM OR PASSED TO A
THIRD PARTY WITHOUT
THEIR CONSENT.
DIMENSIONS MUST BE
CHECKED AND
VERIFIED ON SITE AND
ANY DISCREPANCIES
SHOULD BE REPORTED
TO THE ARCHITECT. IF
IN DOUBT ASK FOR
CONFIRMATION.

N

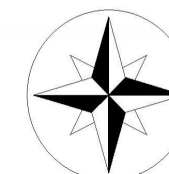


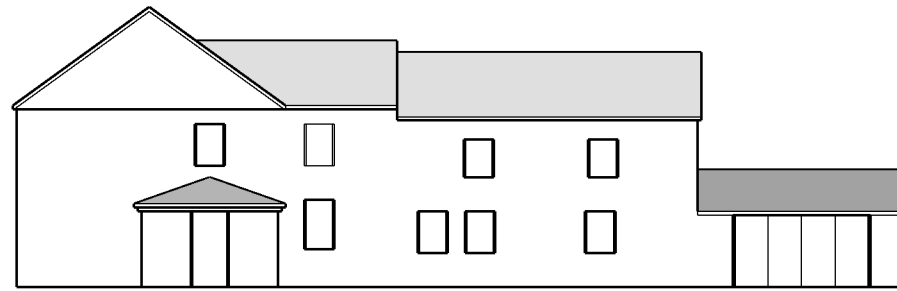


FRONT ELEVATION

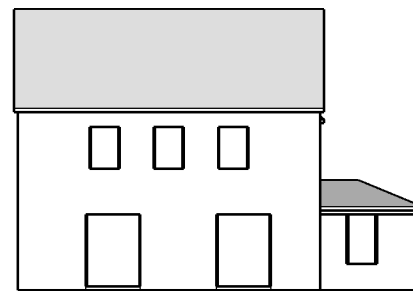


SIDE ELEVATION

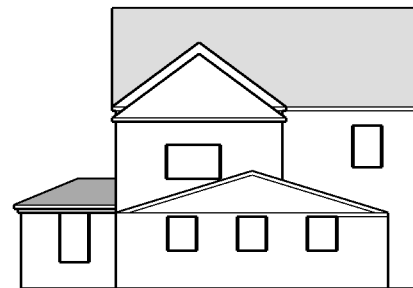


SIDE ELEVATION

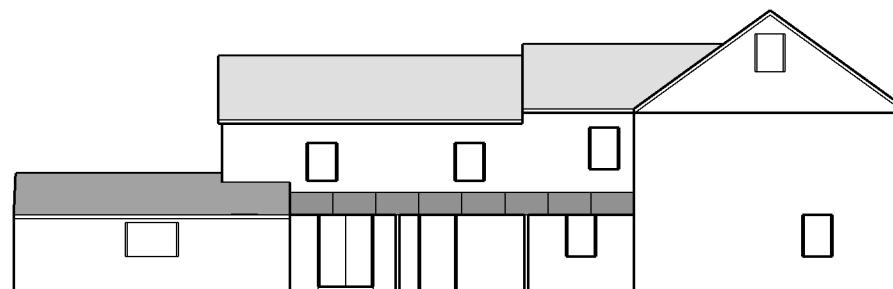


REAR ELEVATION

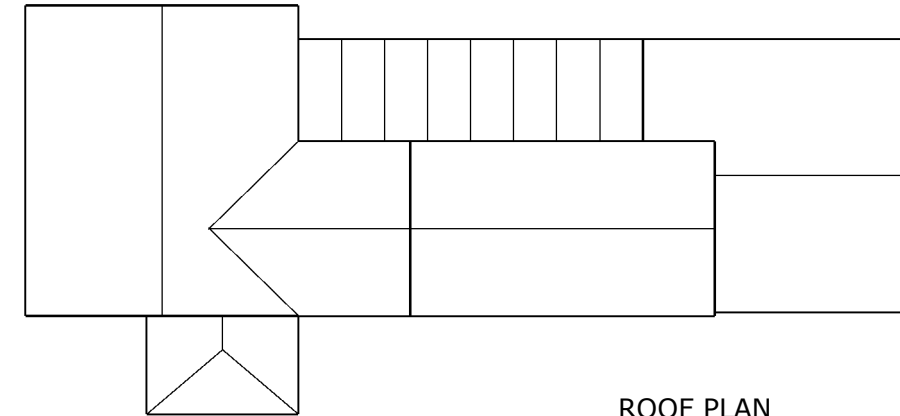


ROOF PLAN

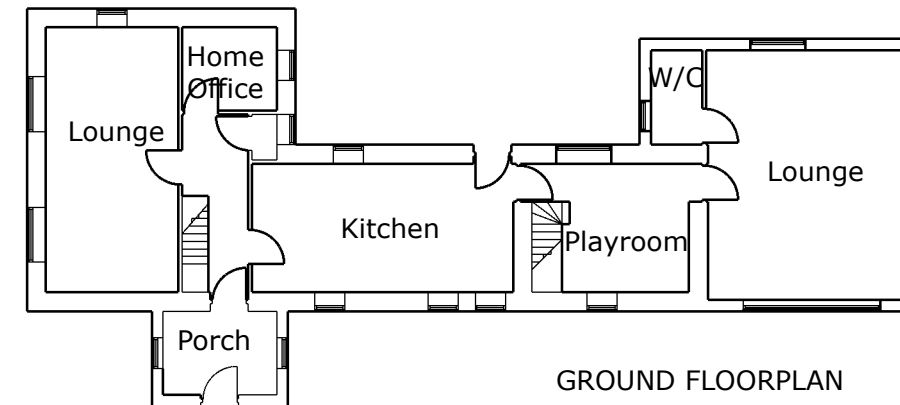


GROUND FLOORPLAN

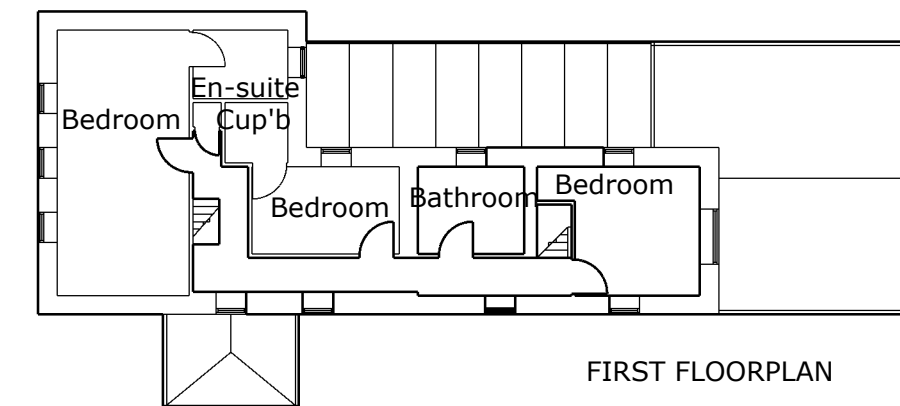


FIRST FLOORPLAN

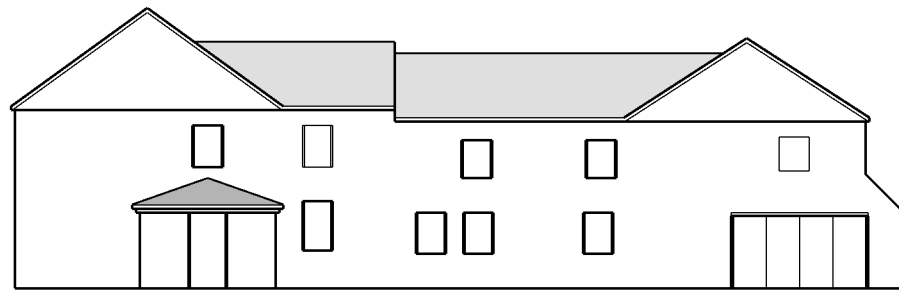


FRONT ELEVATION

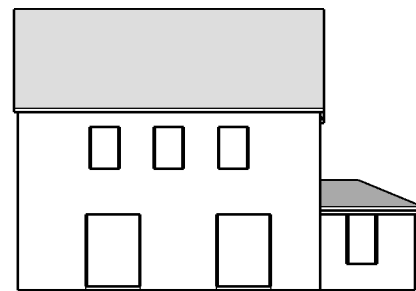


SIDE ELEVATION

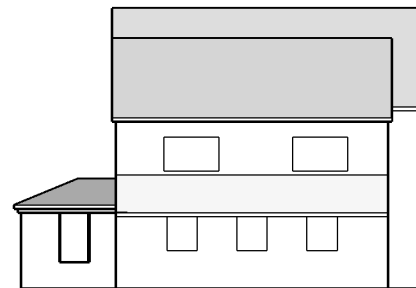


SIDE ELEVATION

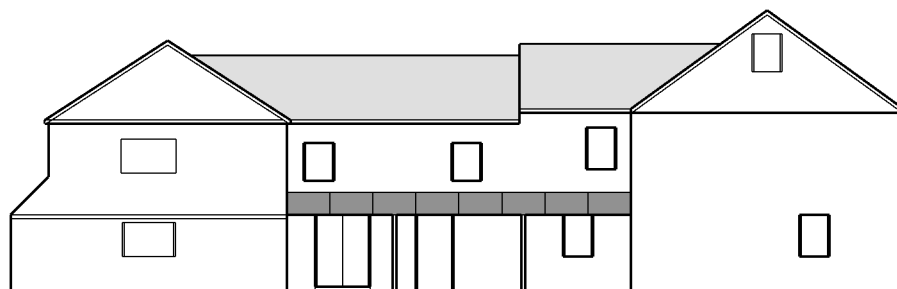


REAR ELEVATION

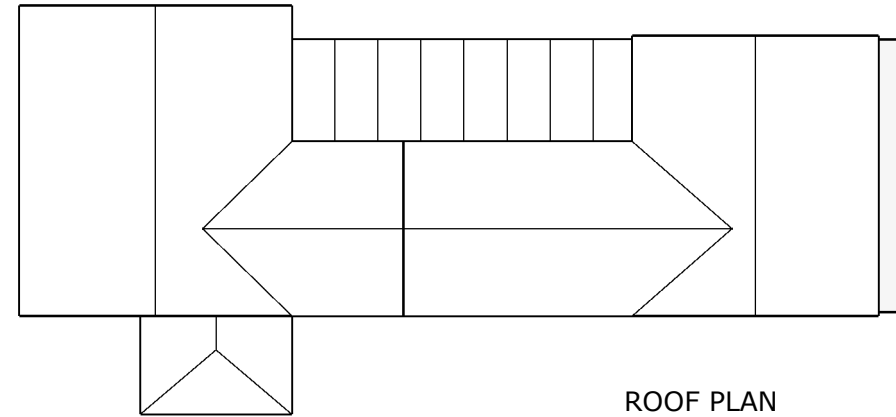

ROOF PLAN

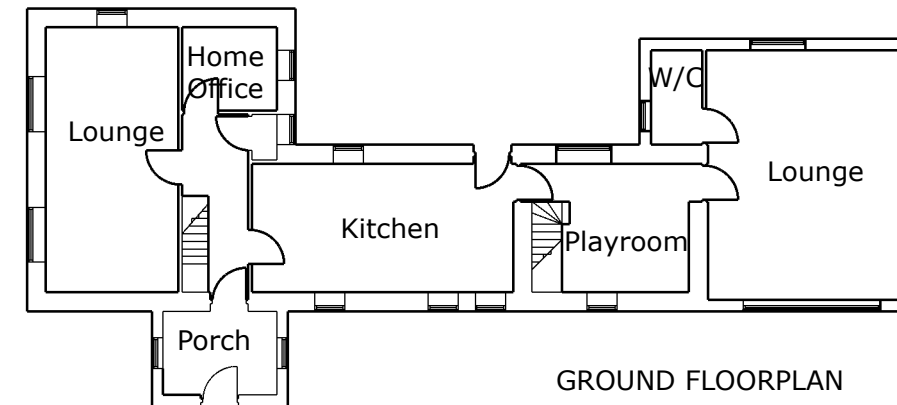

GROUND FLOORPLAN

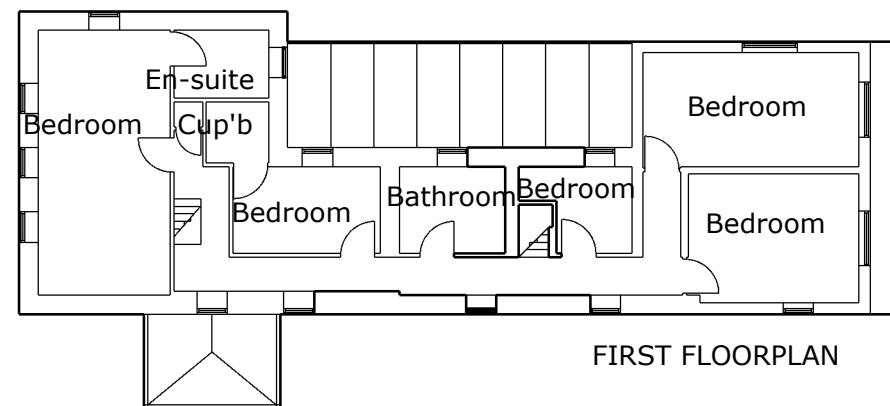

FIRST FLOORPLAN